
Acknowledgement Of
Plans Submittal ONLY!

Date 8-22-2014


Date 9-18-14

SQUARE FOOTAGE:

FIRST LEVEL	=	1758 SQ. FT.
SECOND LEVEL	=	1067 SQ. FT.
TOTAL HEATED	=	2825 SQ. FT.
THREE CAR GARAGE	=	1184 SQ. FT.
STORAGE OVER GARAGE	=	774 SQ. FT.

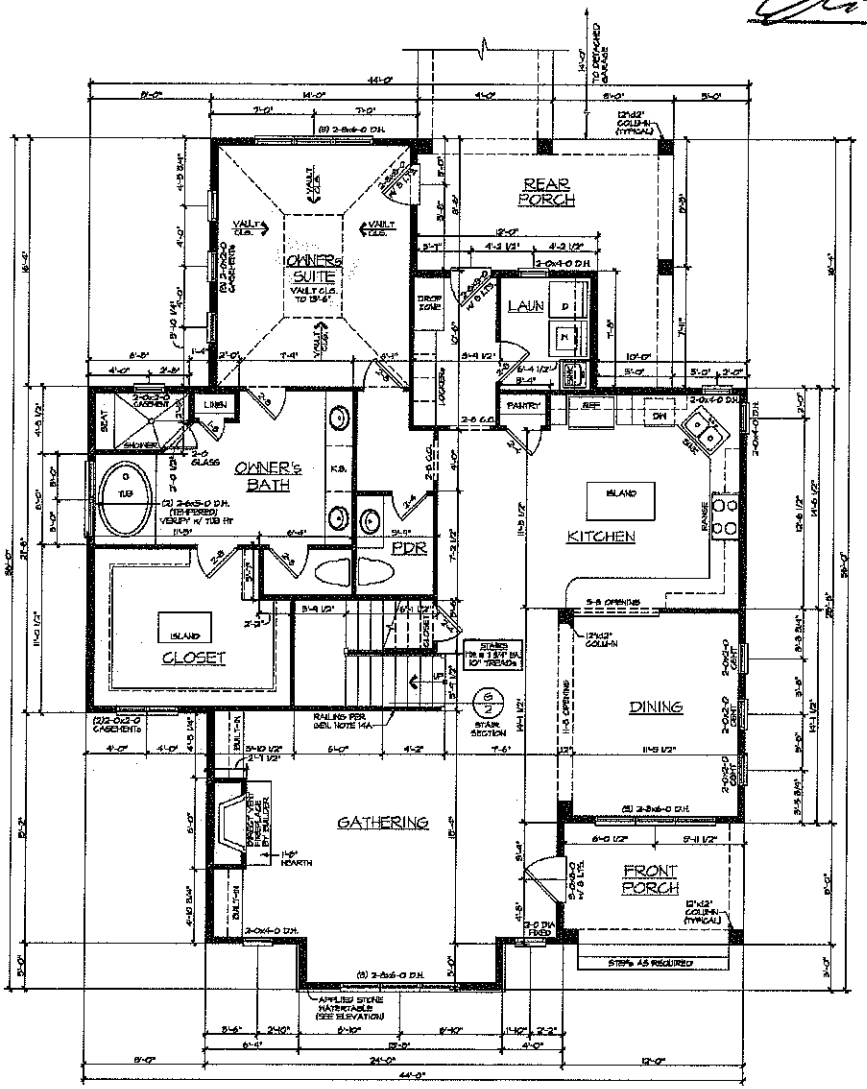

A/3 FIRST LEVEL FLOOR PLAN
SCALE: 1/4" = 1'-0"

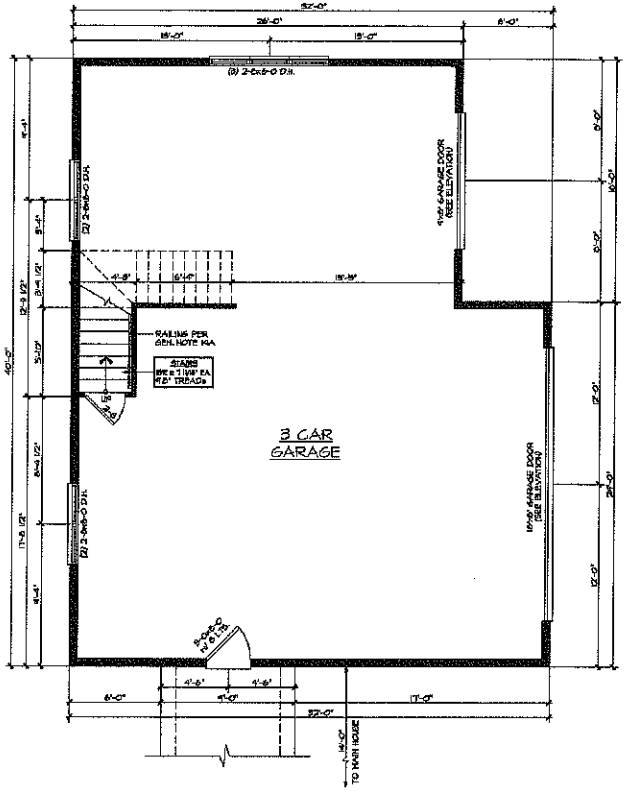

B/3 DETACHED GARAGE FLOOR PLAN
SCALE: 1/4" = 1'-0"

NOTE: ALL DOORS AND CASED OPENINGS ON FIRST LEVEL ARE 8'-0" HIGH (U.N.O.)	NOTE: ANY WINDOWS NOT DIMENSIONED TO BE CENTERED.
NOTE: ALL ANGLED WALLS ARE AT 45 DEG. UNLESS NOTED OTHERWISE.	NOTE: ALL EXTERIOR WALLS TO BE 2x6 UNLESS NOTED OTHERWISE.

-DO NOT REPRODUCE WITHOUT PERMISSION- © BUILDING GRAPHICS, INC. 2014 , ALL RIGHTS RESERVED.

BUILDING GRAPHICS
ARCHITECTURE
740 CASWELL EXECUTIVE PARK 28273 CHARLOTTE, N.C. 28216
704 / 362-1988 (FAX) 704 / 362-1989

Advantz Development
LOT 15 STONEMARKER DEVELOPMENT
IREDELL COUNTY, NORTH CAROLINA


STRUCTURE FS
JOB NO. 14-0030
DRAWN BY SAH
CHECKED RLV

REVISIONS: BY?


DATE: 08/19/14

SHEET NO. 3 OF 11

Acknowledgement Of
Plans Submittal ONLY!
Date 8-22-2014
Date 9-18-14

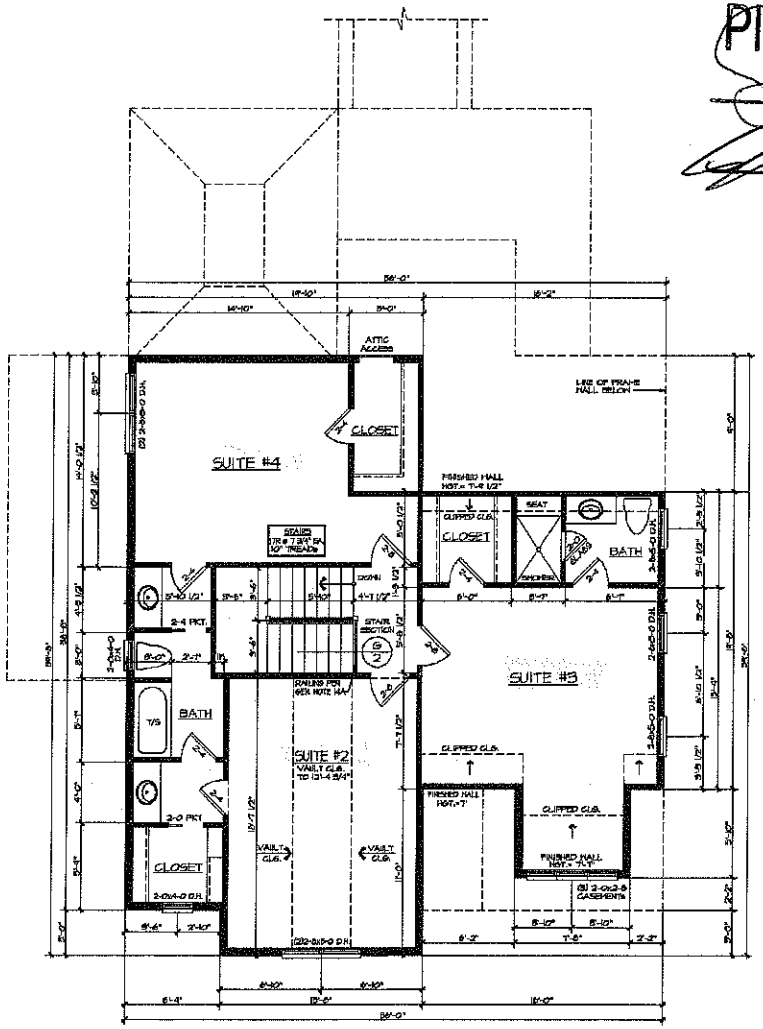

A/5 SECOND LEVEL FLOOR PLAN
SCALE: 1/4" = 1'-0"

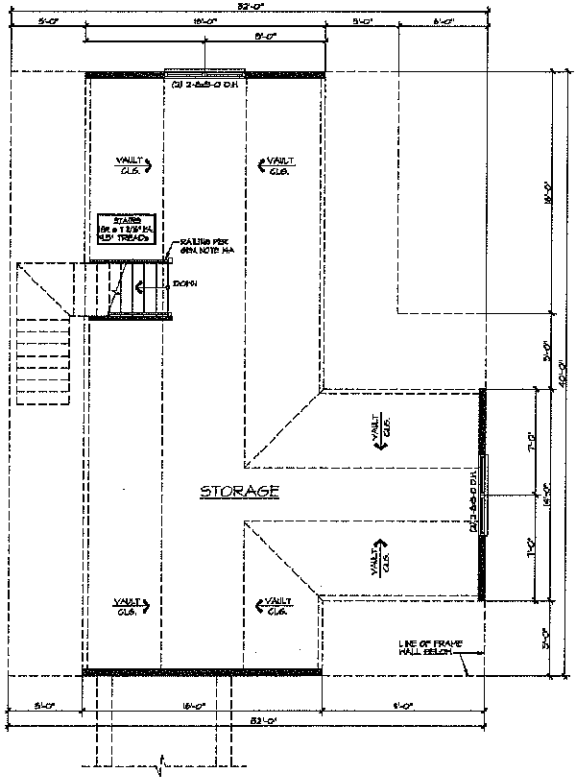

B/5 STORAGE OVER GARAGE
SCALE: 1/4" = 1'-0"

NOTE: ALL DOORS AND CASED OPENINGS ON SECOND LEVEL ARE 6'-8" HIGH U.N.O.	NOTE: ANY WINDOWS NOT DIMENSIONED TO BE CENTERED.
NOTE: ALL ANGLED WALLS ARE AT 45 DEG. UNLESS NOTED OTHERWISE.	NOTE: ALL EXTERIOR WALLS TO BE 2x6 UNLESS NOTED OTHERWISE.

-DO NOT REPRODUCE WITHOUT PERMISSION- © BUILDING GRAPHICS, INC. 2014 . ALL RIGHTS RESERVED.

GENERAL CONTRACTOR SHALL BE TOTALLY RESPONSIBLE FOR COMPLETION OF ALL WORK SHOWN OR REASONABLY IMPLIED BY THESE DRAWINGS AND/OR SPECIFICATIONS. HE SHALL CONFIRM ALL DIMENSIONS AT JOB SITE AND SHALL NOTIFY ARCHITECT OF ANY DISCREPANCIES. DRAWINGS ARE NOT TO BE SCALED. NOT ALL CONSTRUCTION ITEMS MAY BE SHOWN ON DRAWINGS FOR CLARITY BUT ARE IMPLIED AS REQUIRED BY SPECIFIED OR ACCEPTABLE BUILDING PRACTICES FOR THESE PLANS.

BUILDING GRAPHICS
ARCHITECTURE
7400 EASTBURN, EXECUTIVE PLACE SUITE 130 CHARLOTTE, N.C. 28226
704 / 545-6466 (FAX) 704 / 543-0189

Advantz Development

LOT 15 STONEMARKER DEVELOPMENT
IREDELL COUNTY, NORTH CAROLINA

SIGNATURE: PS
JOB NO. 14-01250
DRAWN BY: SAM
CHECKED BY: RLY

REVISIONS: BY

DATE: 08/15/14

SHEET NO.
5
OF 11