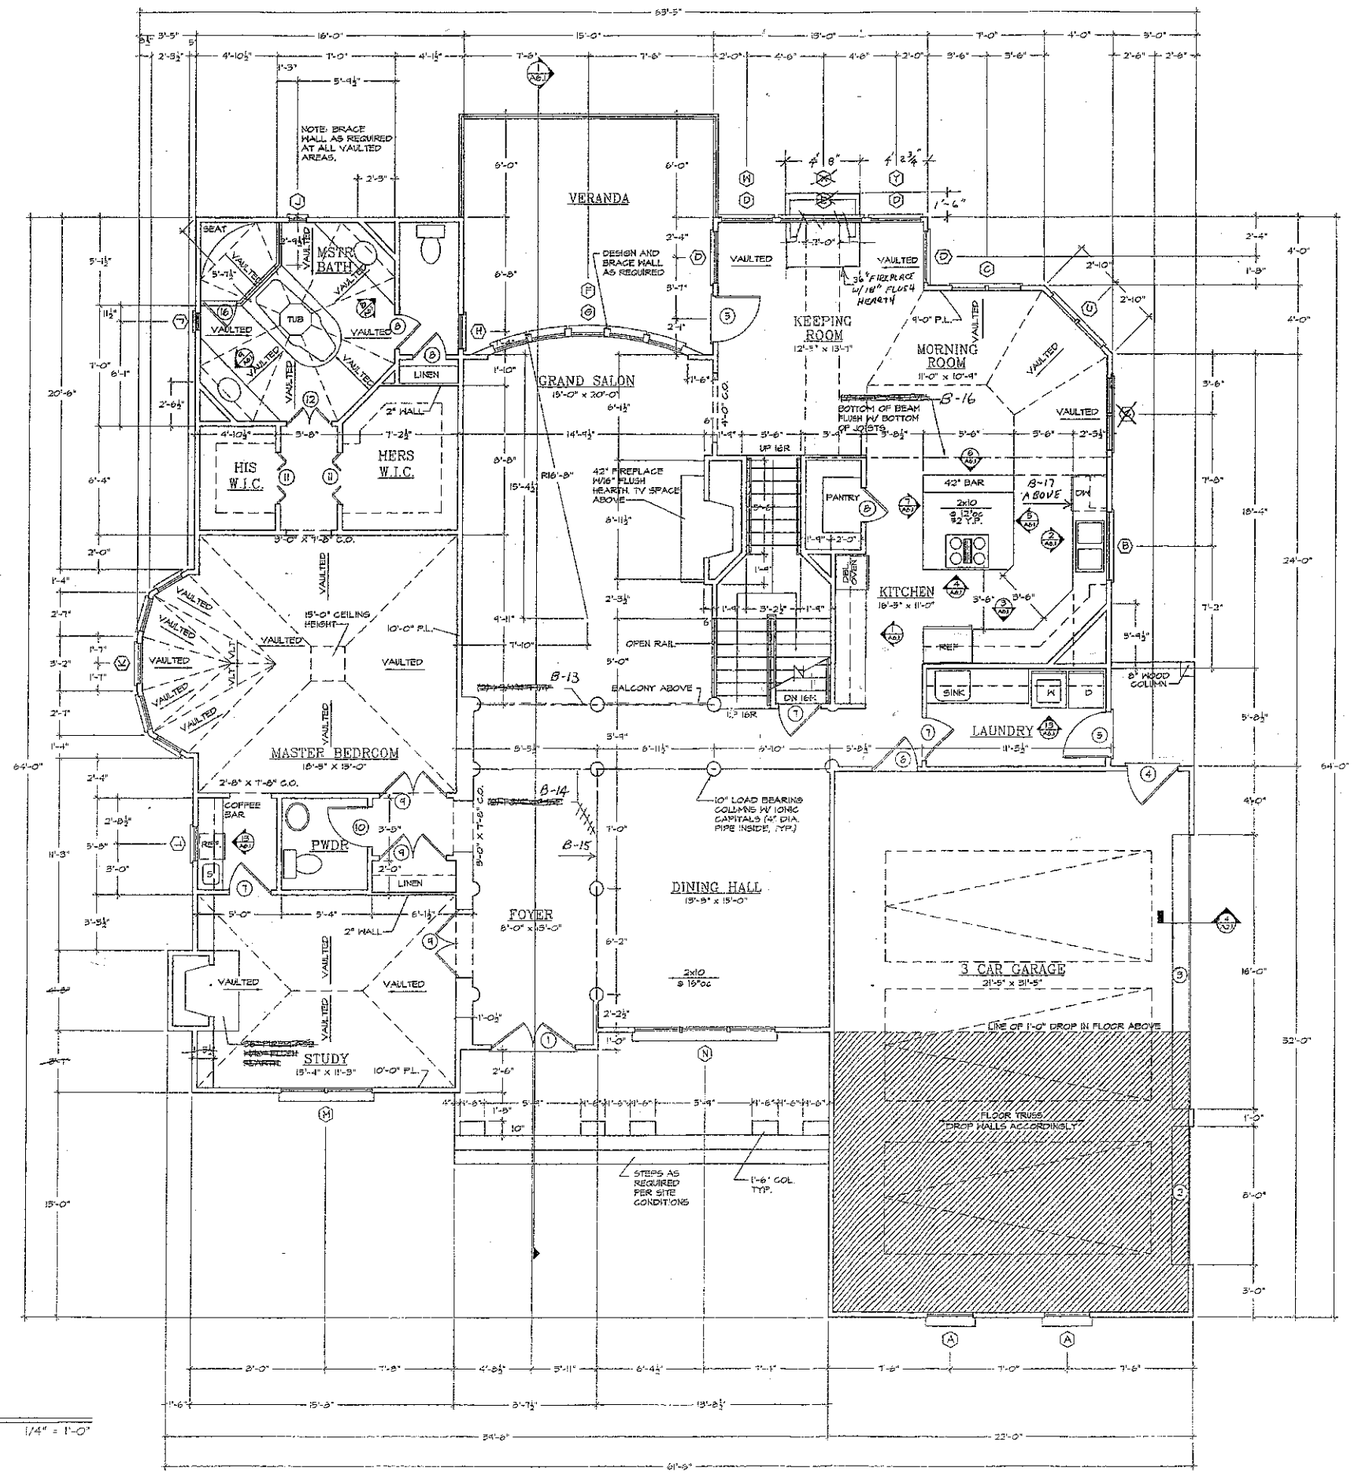


FIRST FLOOR PLAN

1/A2.2 1/4" = 1'-0"

4 Doors

Acknowledgement Of Plans Submittal ONLY!

W Sparks as Date 6/17/05

Robt P. Rinaldi Date 6-17-05

THE ORIGINAL DESIGN OF THESE PLANS IS THE PROPERTY OF ARCHIVAL DESIGNS, INC. AND MAY NOT BE USED, REPRODUCED OR PUBLISHED WITHOUT THEIR WRITTEN PERMISSION. ARCHIVAL DESIGNS, INC. ASSUMES NO LIABILITY FOR ANY HOME CONSTRUCTED FROM THIS PLAN. IT IS THE RESPONSIBILITY OF THE PURCHASER OF THIS PLAN TO PERFORM THE FOLLOWING BEFORE BEGINNING ACTUAL CONSTRUCTION.

1.) BUILDER OR CONTRACTOR MUST VERIFY ALL DIMENSIONS PRIOR TO PROCEEDING WITH CONSTRUCTION.

2.) CONTRACTOR MUST VERIFY COMPLIANCE WITH ALL LOCAL BUILDING CODES IN THE AREA WHERE THE HOME IS TO BE CONSTRUCTED.

3.) PLANS INDICATE LOCATION ONLY; ENGINEERING ASPECTS SHOULD INCORPORATE ACTUAL SITE CONDITIONS. CAUTION MUST BE EXERCISED IN MAKING ANY CHANGES IN THIS PLAN. ONLY A QUALIFIED ENGINEER SHOULD ATTEMPT MODIFICATIONS, AS EVEN MINOR CHANGES IN ONE AREA OF THE HOUSE COULD LEAD TO MAJOR PROBLEMS IN ANOTHER AREA.

FOR BOB RINALDI

BY ARCHIVAL DESIGNS, INC.

REVISIONS	
10/31/02 BNH	

ARCHIVAL DESIGNS

BY


DAVID MARC LOFTUS

1235 Buford Highway • Suwanee, Ga • 30024 • 770.831.6383

SQUARE FOOTAGE	
FIRST FLOOR	2,253 SQ.FT.
SECOND FLOOR	1002 SQ.FT.
TOTAL	3,255 SQ.FT.
BASEMENT	2,253 SQ.FT.
GARAGE	648 SQ.FT.
BONUS	333 SQ.FT.

JOB NUMBER	DATE
	1/15/02
DRAWN	SHEET
PWK	A2.2

© COPYRIGHT 1998 ARCHIVAL DESIGNS, INC.

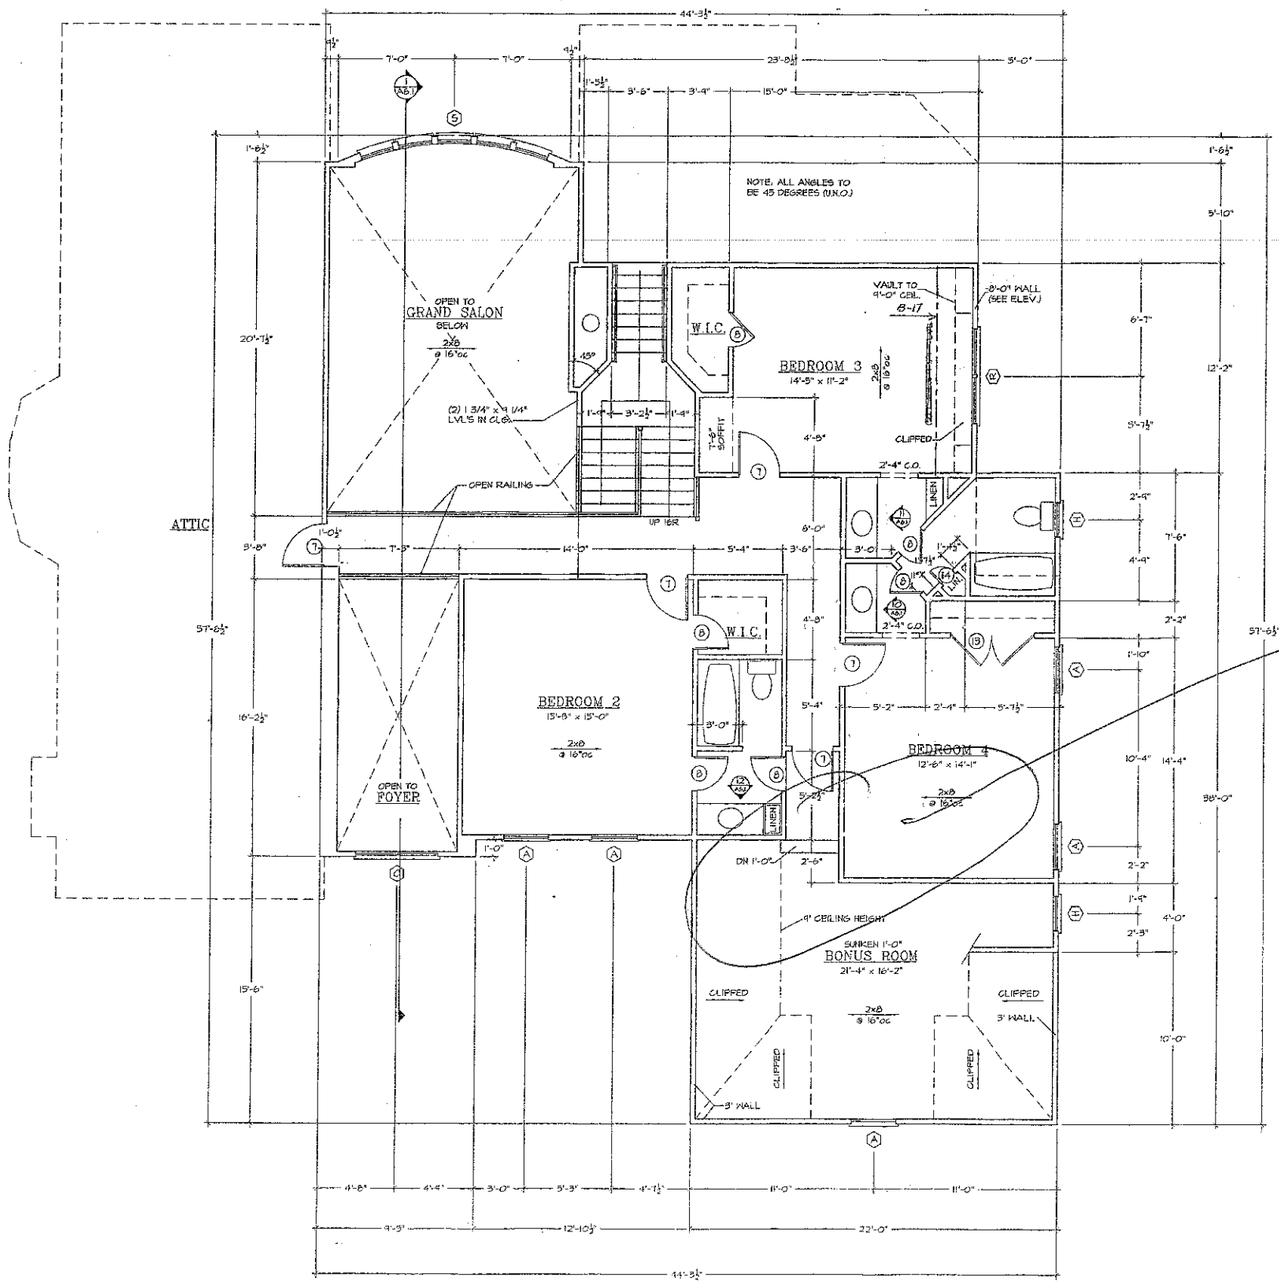

ARCHED OPENING NO DOOR
Robert P. Rinaldi

SECOND FLOOR PLAN
1/A2.3 1/4" = 1'-0"

THE ORIGINAL DESIGN OF

THE LAURENS

FOR BOB RINALDI
BY ARCHIVAL DESIGNS, INC.

REVISIONS

10/31/02 BNH	

ARCHIVAL DESIGNS
BY
DAVID MARC LOFTUS
1295 Buford Highway • Suwanee, GA • 30024 • 770.831.6363

THIS DRAWING IS THE PROPERTY OF ARCHIVAL DESIGN, INC. AND MAY NOT BE USED, REPRODUCED OR PUBLISHED WITHOUT THEIR WRITTEN PERMISSION. ARCHIVAL DESIGNS, INC. ASSUMES NO LIABILITY FOR ANY HOME CONSTRUCTED FROM THIS PLAN. IT IS THE RESPONSIBILITY OF THE PURCHASER OF THIS PLAN TO PERFORM THE FOLLOWING BEFORE BEGINNING ACTUAL CONSTRUCTION.

1.) BUILDER OR CONTRACTOR MUST VERIFY ALL DIMENSIONS PRIOR TO PROCEEDING WITH CONSTRUCTION.
2.) CONTRACTOR MUST VERIFY COMPLIANCE WITH ALL LOCAL BUILDING CODES IN THE AREA WHERE THE HOME IS TO BE CONSTRUCTED.
3.) PLANS INDICATE LOCATION ONLY. ENGINEERING ASPECTS SHOULD INCORPORATE ACTUAL SITE CONDITIONS.

CAUTION MUST BE EXERCISED IN MAKING ANY CHANGES IN THIS PLAN. ONLY A QUALIFIED ENGINEER SHOULD ATTEMPT MODIFICATIONS, AS EVEN MINOR CHANGES IN ONE AREA OF THE HOUSE COULD LEAD TO MAJOR PROBLEMS IN ANOTHER AREA.

SQUARE FOOTAGE	
FIRST FLOOR	2,253 SQ.FT.
SECOND FLOOR	1002 SQ.FT.
TOTAL	3,255 SQ.FT.
BASEMENT	2,253 SQ.FT.
GARAGE	648 SQ.FT.
BONUS	333 SQ.FT.

JOB NUMBER	DATE
	1/15/02
DRAWN	SHEET
PWK	A2.3

© COPYRIGHT 1999 ARCHIVAL DESIGNS, INC.