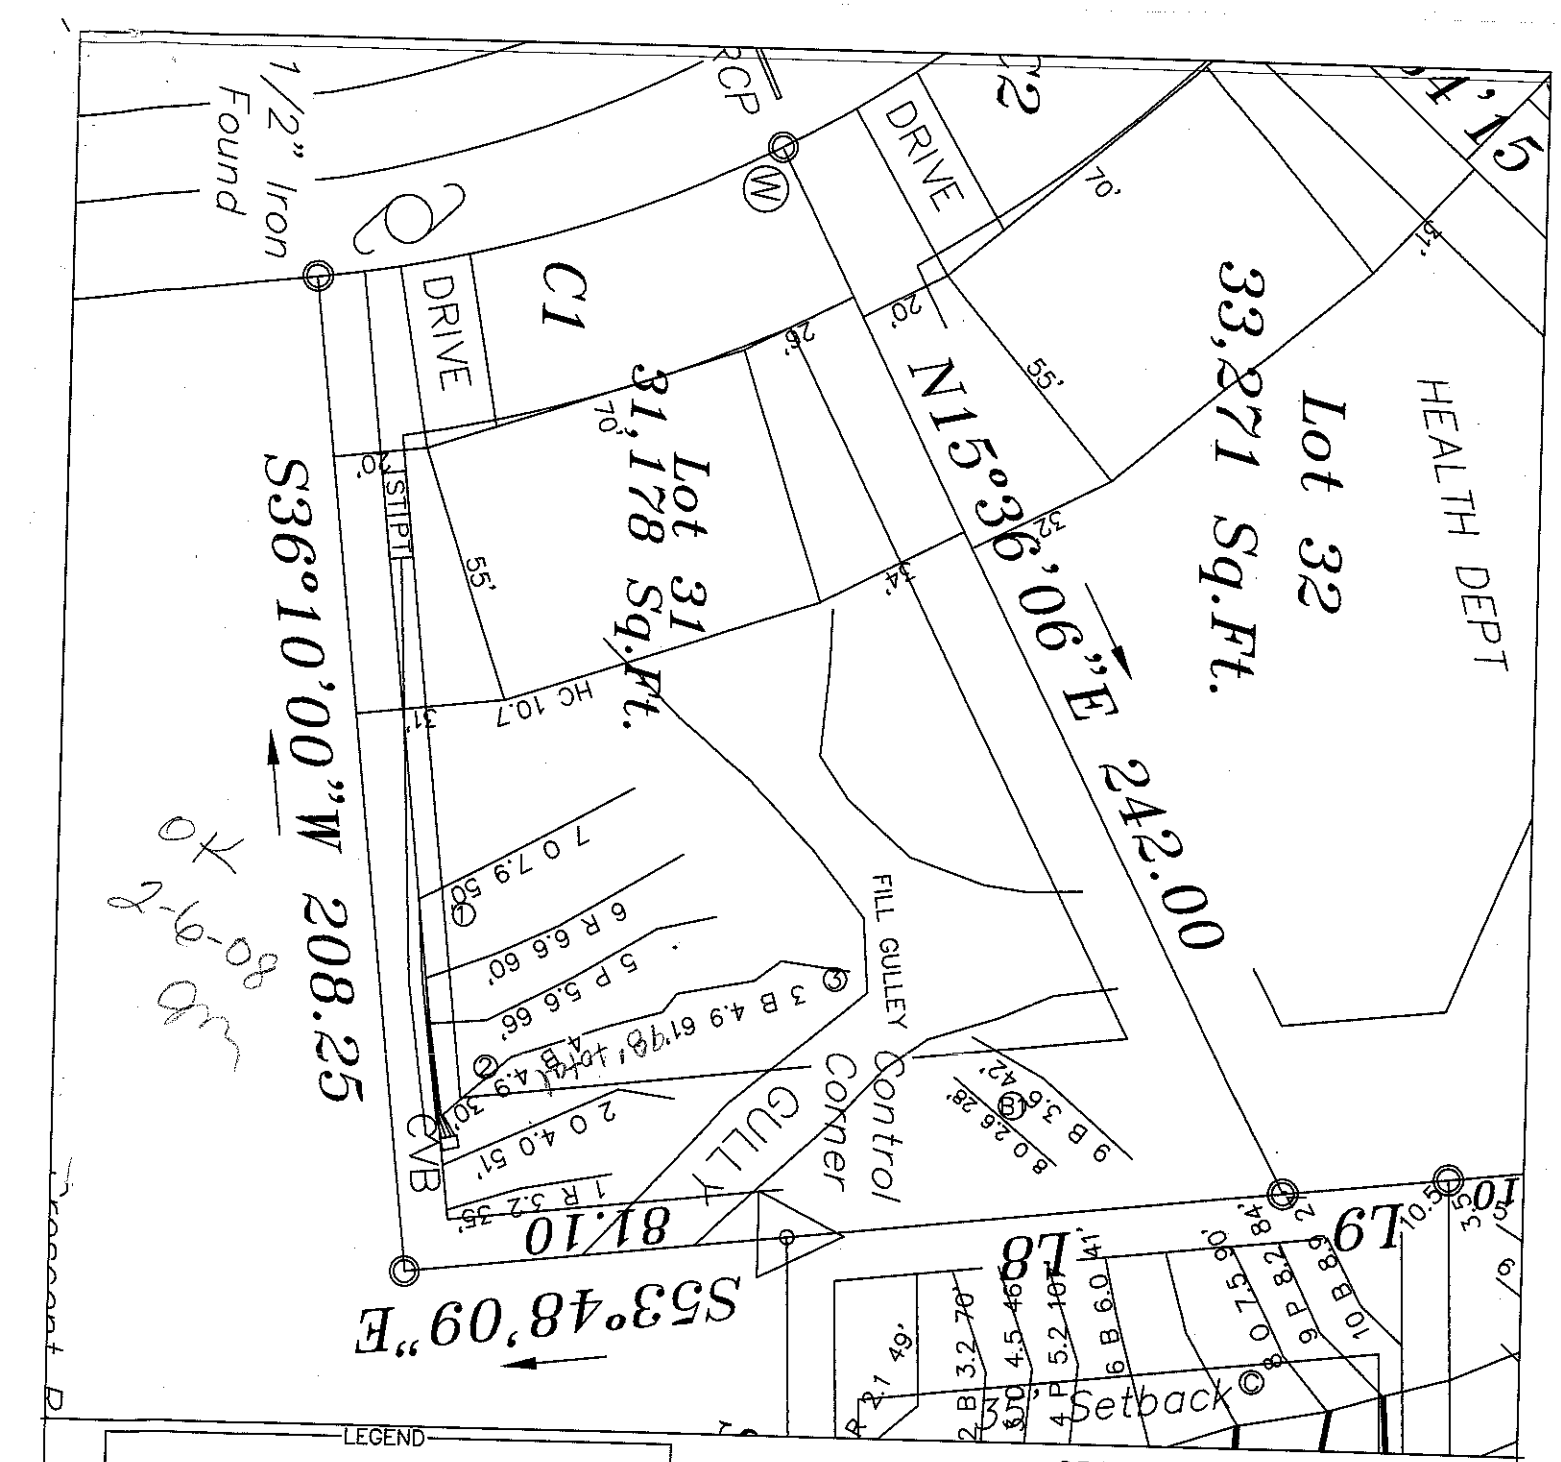


ROLLANS SOIL & ENVIRONMENTAL SERVICES
470 NORTH BROAD STREET SUITE D
MOORESVILLE, NC 28115
PHONE: (704) 658-1723
FAX: (704) 658-1724
BRADY FREEMAN, RS
MOBILE: (704) 746 - 6497
EMAIL: BFREE2002@YAHOO.COM
ASHLEY ROLLANS, NC LICENSED SOIL SCIENTIST
MOBILE: (704) 746 - 8026
EMAIL: ROLLANS@WINDSTREAM.NET

MAP TITLE: SITE PLAN & DRAINFIELD AREAS

PROJECT NAME: WATERTREE LANDING SUBDIVISION

LOCATION/DATE: BRAWLEY SCHOOL RD. BARBER TWP. IREDELL COUNTY, NORTH CAROLINA FEB 2008

JOB # : 01-1430
FILE: C:\JOBS\01-1430
PROJECT MGR.: C.B.F.
FIELD WORK: C.B.F., A.L.P. & M.D.B.
DRAWN BY: C.B.F. & M.D.B.