
HANDRAILS

TYPE I. HANDRAILS WITH A CIRCULAR CROSS SECTION SHALL HAVE AN OUTSIDE DIAMETER OF AT LEAST 1 1/4 INCHES AND NOT GREATER THAN 2 INCHES. IF THE HANDRAIL IS NOT CIRCULAR IT SHALL HAVE A PERIMETER DIMENSION OF AT LEAST 4 INCHES AND NOT GREATER THAN 6 1/4 INCHES WITH A MAXIMUM CROSS SECTION OF DIMENSION OF 2 1/4 INCHES.

TYPE II. HANDRAILS WITH A PERIMETER GREATER THAN 6 1/4 INCHES SHALL PROVIDE A GRASPABLE FINGER RECESS AREA ON BOTH SIDES OF THE PROFILE. THE FINGER RECESS SHALL BEGIN WITHIN A DISTANCE OF 3/4 INCH MEASURED VERTICALLY FROM THE TALLEST PORTION OF THE PROFILE AND ACHIEVE A DEPTH OF AT LEAST 5/16 INCH WITHIN 7/8 INCH BELOW THE WIDEST PORTION OF THE PROFILE. THIS REQUIRED DEPTH SHALL CONTINUE FOR AT LEAST 3/8 INCH TO A LEVEL THAT IS NOT LESS THAN 1 3/4 INCHES BELOW THE TALLEST PORTION OF THE PROFILE. THE MINIMUM WIDTH OF THE HANDRAIL ABOVE THE RECESS SHALL BE 1 1/4 INCHES TO A MAXIMUM OF 2 3/4 INCHES. EDGES SHALL HAVE A MINIMUM RADIUS OF 0.01 INCHES.

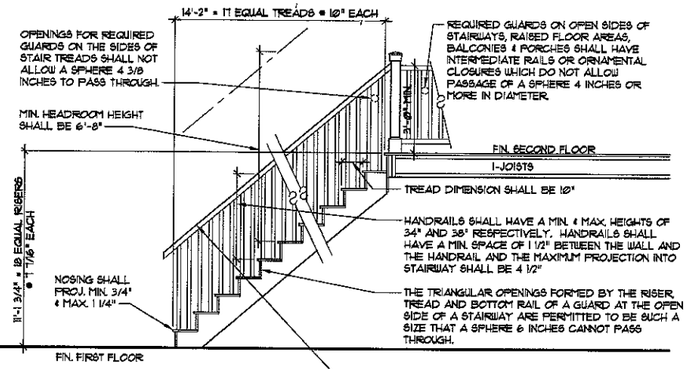

FIRST FLOOR TO SECOND FLOOR STAIR SECTION

SCALE: 3/8" = 1'-0"

Door Schedule

Door Number	Door Size - WxH	Swing Direction	Description
01	18'-0" x 8'-0"	Sectional Up	Steel Garage Door
02	9'-0" x 8'-0"	Right	Steel Garage Door
03	3'-0" x 6'-8"	Left	Exterior Solid Core Swing Door
04	PR 2'-8" x 8'-0"	Right	Double Swing Door
05	2'-6" x 8'-0"	Left	Swing Door
06	PR 2'-4" x 8'-0"	Left	Double Swing Door
07	2'-4" x 8'-0"	Right	Swing Door
08	2'-4" x 8'-0"	Left	Swing Door
10	2'-8" x 8'-0"	Right	20 Min. Fire Rated Swing Door
11	PR 2'-6" x 8'-0"	Left	Double Swing Door
12	PR 2'-6" x 8'-0"	Left	5080 French Door
13	PR 2'-6" x 8'-0"	Left	5080 Fixed French Door
14	2'-8" x 8'-0"	Right	Swing Door
15	2'-6" x 8'-0"	Right	Swing Door
16	2'-4" x 8'-0"	Left	Swing Door
17	2'-4" x 6'-8"	Right	Swing Door
18	2'-4" x 6'-8"	Right	Swing Door
19	2'-6" x 6'-8"	Left	Swing Door
20	2'-0" x 6'-8"	Right	Swing Door
21	2'-4" x 6'-8"	Left	Swing Door
22	PR 2'-6" x 6'-8"	Right	Double Swing Door
23	2'-8" x 6'-8"	Left	Swing Door
24	2'-8" x 6'-8"	Right	Swing Door
25	2'-8" x 6'-8"	Right	Swing Door
26	2'-4" x 6'-8"	Left	Swing Door
27	2'-4" x 6'-8"	Right	Swing Door
28	2'-8" x 6'-8"	Right	Swing Door
29	2'-8" x 6'-8"	Left	Swing Door
30	2'-8" x 6'-8"	Left	Swing Door

Window Schedule

Schedule Reference: MGM Window Designations

Window Number	Unit Designation	Rough Opening Width	Rough Opening Height	Head Height
01	DH-3 2868	6'-0"	5'-0"	7'-4"
02	DH-1 1862	1'-8"	6'-0"	8'-4"
03	DH-1 3068	3'-0"	6'-0"	8'-4"
04	DH-1 1868	1'-8"	6'-0"	8'-4"
05	DH-1 3068	3'-0"	6'-0"	8'-4"
06	CS-1 2646	2'-6"	4'-6"	8'-4"
07	CS-1 2646	2'-6"	4'-6"	8'-4"
08	DH-3 2484	1'-0"	5'-4"	8'-4"
09	DH-3 3068	9'-0"	6'-0"	8'-4"
10	DH-1 2050	2'-0"	5'-0"	8'-4"
11	DH-2 2484	4'-8"	5'-4"	8'-4"
12	2030 Oval Fixed	2'-0"	3'-0"	6'-8"
13	DH-1 3068	3'-0"	6'-0"	8'-4"
14	DH-1 2880	2'-8"	5'-0"	8'-4"
15	DH-1 2856	2'-8"	5'-6"	8'-4"
16	DH-1 2856	2'-8"	5'-6"	8'-4"
17	DH-1 3068	3'-0"	6'-0"	8'-4"
18	DH-2 3656	6'-0"	5'-6"	6'-11"
19	DH-1 3068	3'-0"	6'-0"	6'-11"
20	DH-1 3068	3'-0"	6'-0"	6'-11"
21	DH-1 3068	3'-0"	6'-0"	8'-4"
22	HR-34	3'-4"	1'-8"	13'-2"
23	HR-34	3'-4"	1'-8"	26'-8"
24	CS-1 2010	2'-0"	2'-0"	19'-8"
25	CS-1 2010	2'-0"	2'-0"	19'-8"
26	CS-1 2010	2'-0"	2'-0"	19'-8"
27	CS-1 2010	2'-0"	2'-0"	19'-8"

NOTE:
1. ALL FIRST FLOOR CEILING HEIGHTS TO BE 10'-0" HIGH UNLESS NOTED OTHERWISE.

NOTE:
ALL INTERIOR PARTITION WALLS TO BE 3 1/2", STUD ONLY (UNLESS NOTED OTHERWISE)

NOTE:
ALL EXTERIOR WALLS TO BE 4", (STUD + SHEATHING) (UNLESS NOTED OTHERWISE)


NOTE:
DOOR & WINDOW LOCATIONS:

IF DOORS & WINDOWS ARE NOT DIMENSIONED THEY ARE ASSUMED TO BE EITHER IN THE CENTER OF THE WALL MASS OR MIN. 4 1/2 INCHES FROM PERPENDICULAR WALL FOR DOOR CASING

NOTE:
S.D.O.
ALL SMOKE DETECTORS INTERCONNECTED W/ BATTERY BACK-UP PER CODE.

FIRE SEPARATION NOTE

FIRE SEPARATION (R302)
GARAGE SPACE SHALL BE SEPARATED FROM THE RESIDENCE AND ITS ATTIC AREA BY NOT LESS THAN 1/2-INCH GYPSUM BOARD APPLIED TO THE GARAGE SIDE.

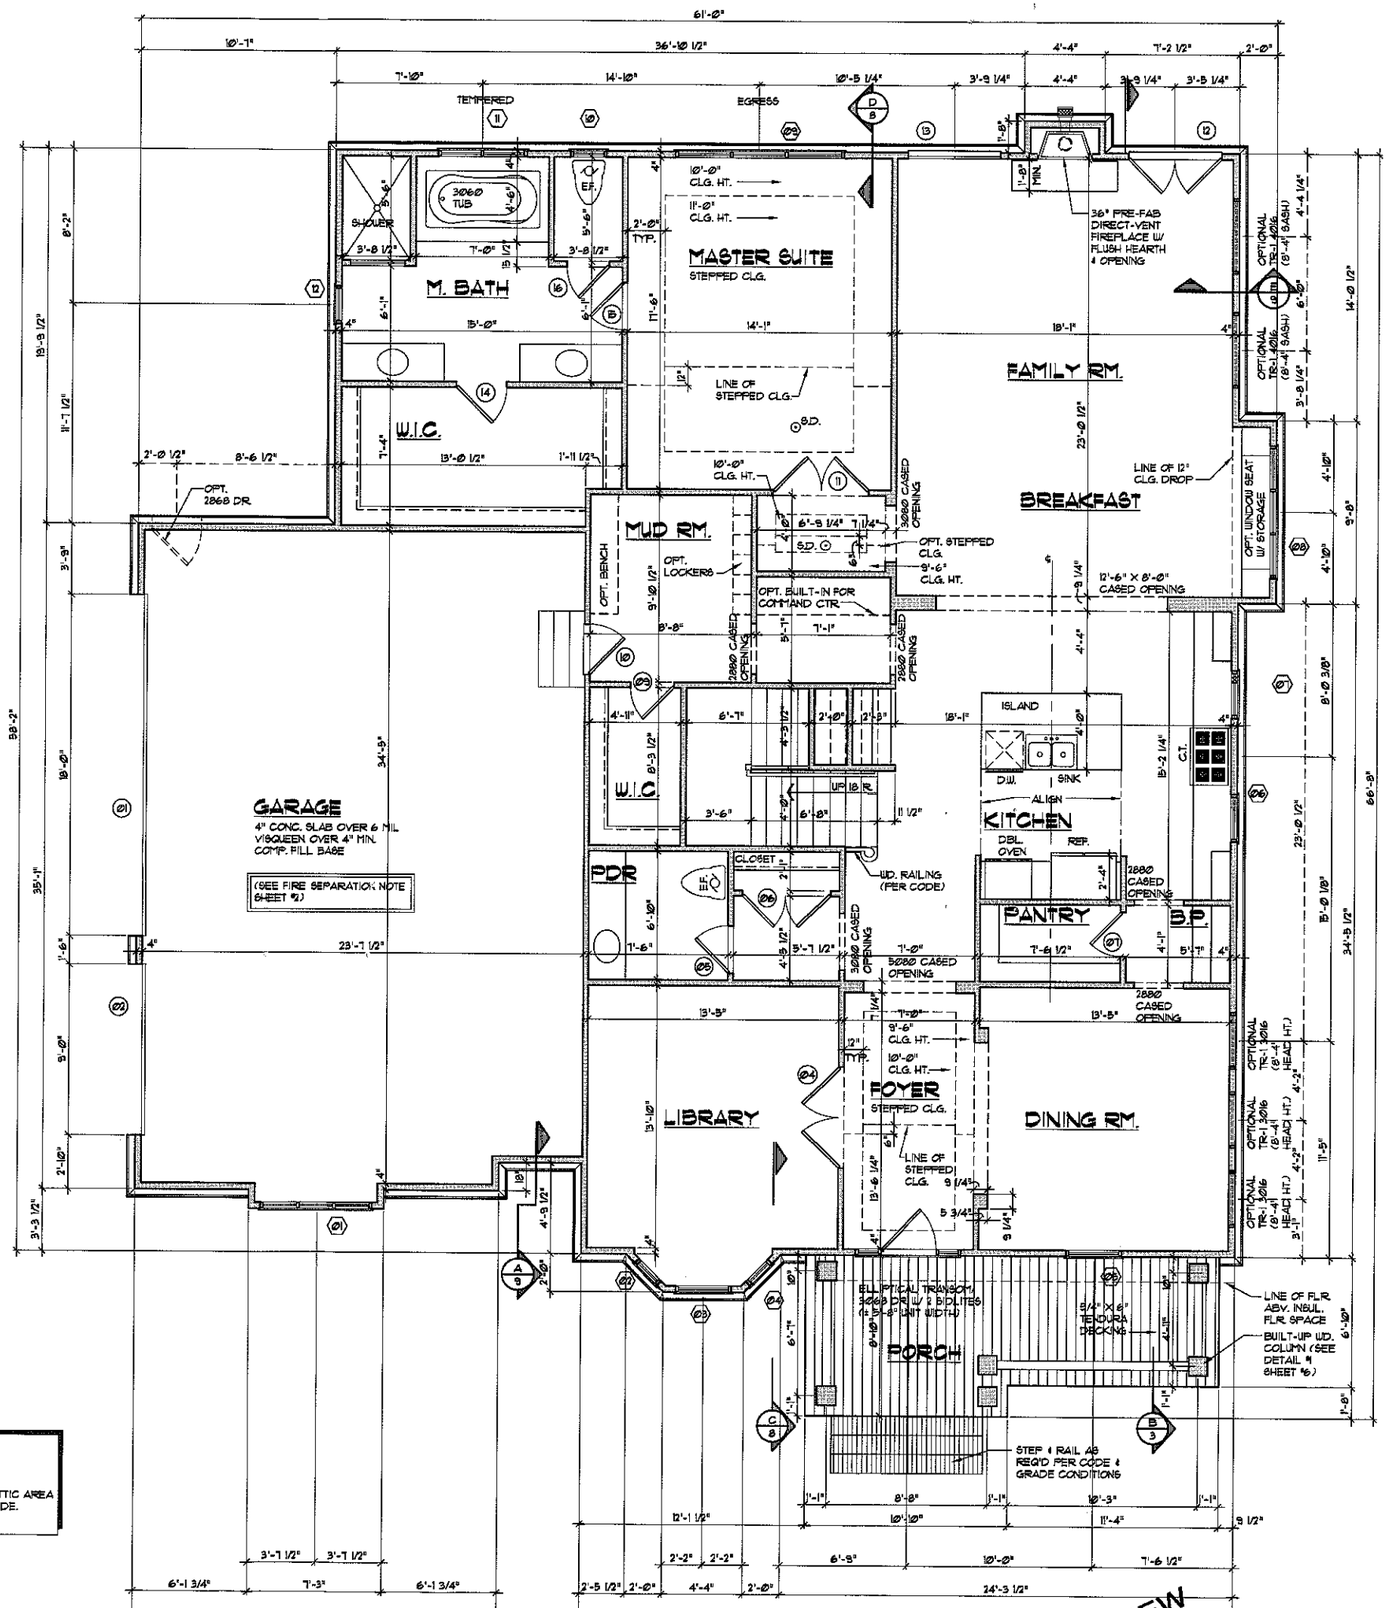

© Copyright 2004 Dominick Tringali Architects, Inc. expressly reserves its common law copyright and other property rights in these plans. These plans are not to be reproduced, changed or copied in any form or manner whatsoever. Nor are they to be assigned to any third party without first obtaining the express written permission and consent of Dominick Tringali Architects.

DOMINICK TRINGALI ARCHITECTS
1668 Telegraph Road Suite 250
Bloomfield Hills MI 48302
Tel 248 335 8888
Fax 248 335 0944
www.DTArchitects.com

SIMONINI & BUILDERS

THE FARMS
ALDER
ELEVATION B

Review Set:
Permit:
Final Set:
Revisions:

Drwn: ECT
Chkd:

Job No. 06112