Window Schedule

Schedule References High Window Designations

Window Number	Unit Designation	Rough Opening		
		Width	Height	Head Height
Ø1	DH-3 2050	6'-Ø"	5'-Ø"	7'-4"
Ø2	DH-1 1860	1'-8"	6'-Ø"	8'-4"
Ø3	DH-1 3060	3'-Ø"	6'-Ø"	8'-4"
Ø4	DH-1 1860	1'-8"	6'-Ø"	8'-4"
Ø5	DH-1 3060	3'-Ø"	6'-Ø"	8'-4"
Ø6	CS-1 2646	2'-6"	4'-6"	8'-4"
Ø7	CS-1 2646	2'-6"	4'-6"	8'-4"
Ø8	DH-3 2454	1'-Ø"	5'-4"	8'-4"
Ø9	DH-3 3060	9'-Ø"	6'-Ø"	8'-4"
10	DH-1 2050	2'-Ø"	5'-Ø"	8'-4"
11	DH-2 2454	4'-8"	5'-4"	8'-4"
12	2030 Oval Fixed	2'-Ø"	3'-Ø"	6'-8"
13	DH-1 3060	3'-Ø"	6'-Ø"	8'-4"
14	DH-1 2850	2'-8"	5'-Ø"	8'-4"
15	DH-1 2856	2'-8"	5'-6"	8'-4"
16	DH-1 2856	2'-8"	5'-6"	8'-4"
17	DH-1 3060	3'-Ø"	6'-Ø"	8'-4"
18	DH-2 3656	6'-Ø"	5'-6"	6'-5"
19	DH-1 3060	3'-Ø"	6'-Ø"	6'-5"
20	DH-1 3060	3'-Ø"	6'-Ø"	6'-5"
21	DH-1 3060	3'-Ø"	6'-Ø"	8'-4"
22	HR-34	3'-4"	1'-8"	13'-2"
23	HR-34	3'-4"	1'-8"	26'-8"
24	CS-1 2020	2'-Ø"	2'-Ø"	18'-8"
25	CS-1 2020	2'-Ø"	2'-Ø"	13'-8"
26	CS-1 2020	2'-Ø"	2'-Ø"	13'-8"
27	CS-1 2020	2'-Ø"	2'-Ø"	13'-8"

Door Schedule

Door Number	Door Size - Width	Swing Direction	Description
Ø1	18'-Ø" x 8'-Ø"	Sect. Up	Steel Garage Door
Ø2	9'-Ø" x 8'-Ø"	Right	Steel Garage Door
Ø3	3'-Ø" x 6'-8"	Left	Exterior Solid Core Swing Door
Ø4	PR 2'-8" x 8'-Ø"	Right	Double Swing Door
Ø5	2'-6" x 8'-Ø"	Left	Swing Door
Ø6	PR 2'-4" x 6'-Ø"	Left	Double Swing Door
Ø7	2'-4" x 8'-Ø"	Right	Swing Door
Ø8	2'-4" x 8'-Ø"	Left	Swing Door
10	2'-8" x 8'-Ø"	Right	20 Min. Fire Rated Swing Door
11	PR 2'-6" x 8'-Ø"	Left	Double Swing Door
12	PR 2'-6" x 8'-Ø"	Left	5Ø68 French Door
13	PR 2'-6" x 8'-Ø"	Left	5Ø68 Fixed French Door
14	2'-8" x 8'-Ø"	Right	Swing Door
15	2'-6" x 8'-Ø"	Right	Swing Door
16	2'-4" x 8'-Ø"	Left	Swing Door
17	2'-4" x 6'-8"	Right	Swing Door
18	2'-4" x 6'-8"	Right	Swing Door
19	2'-6" x 6'-8"	Left	Swing Door
20	2'-Ø" x 6'-8"	Right	Swing Door
21	2'-4" x 6'-8"	Left	Swing Door
22	PR 2'-6" x 6'-8"	Right	Double Swing Door
23	2'-8" x 6'-8"	Left	Swing Door
24	2'-8" x 6'-8"	Right	Swing Door
25	2'-8" x 6'-8"	Right	Swing Door
26	2'-4" x 6'-8"	Left	Swing Door
27	2'-4" x 6'-8"	Right	Swing Door
28	2'-8" x 6'-8"	Right	Swing Door
29	2'-8" x 6'-8"	Left	Swing Door
30	2'-8" x 6'-8"	Left	Swing Door

NOTE:
DROP CEILINGS OVER TUBS & SHOWERS

10'-Ø" CLG. - DROP CLG. OVER TUBS TO 8'-Ø"

9'-Ø" CLG. - DROP CLG. OVER TUBS TO 7'-6"

DROP CLG. OVER SHOWERS TO 8'-Ø" IN ALL CASES

SLOPE ALL CLG. OVER TUBS AND SHOWERS 1/4" PER FOOT TO REAR OF UNIT FOR CONDENSATION WATER RUN OFF.

NOTE:
DOOR & WINDOW LOCATIONS:


IF DOORS & WINDOWS ARE NOT DIMENSIONED THEY ARE ASSUMED TO BE EITHER IN THE CENTER OF THE WALL MASS OR MIN. 4 1/2 INCHES FROM PERPENDICULAR WALL FOR DOOR CASING

NOTE:
ALL INTERIOR PARTITION WALLS TO BE 3 1/2", STUD ONLY (UNLESS NOTED OTHERWISE)

NOTE:
ALL EXTERIOR WALLS TO BE 4", (STUD + SHEATHING) (UNLESS NOTED OTHERWISE)


NOTE: S.D.
ALL SMOKE DETECTORS INTERCONNECTED W/ BATTERY BACK-UP PER CODE.

NOTE:
1. ALL SECOND FLOOR CEILING HEIGHTS TO BE 9'-Ø" HIGH UNLESS NOTED OTHERWISE.

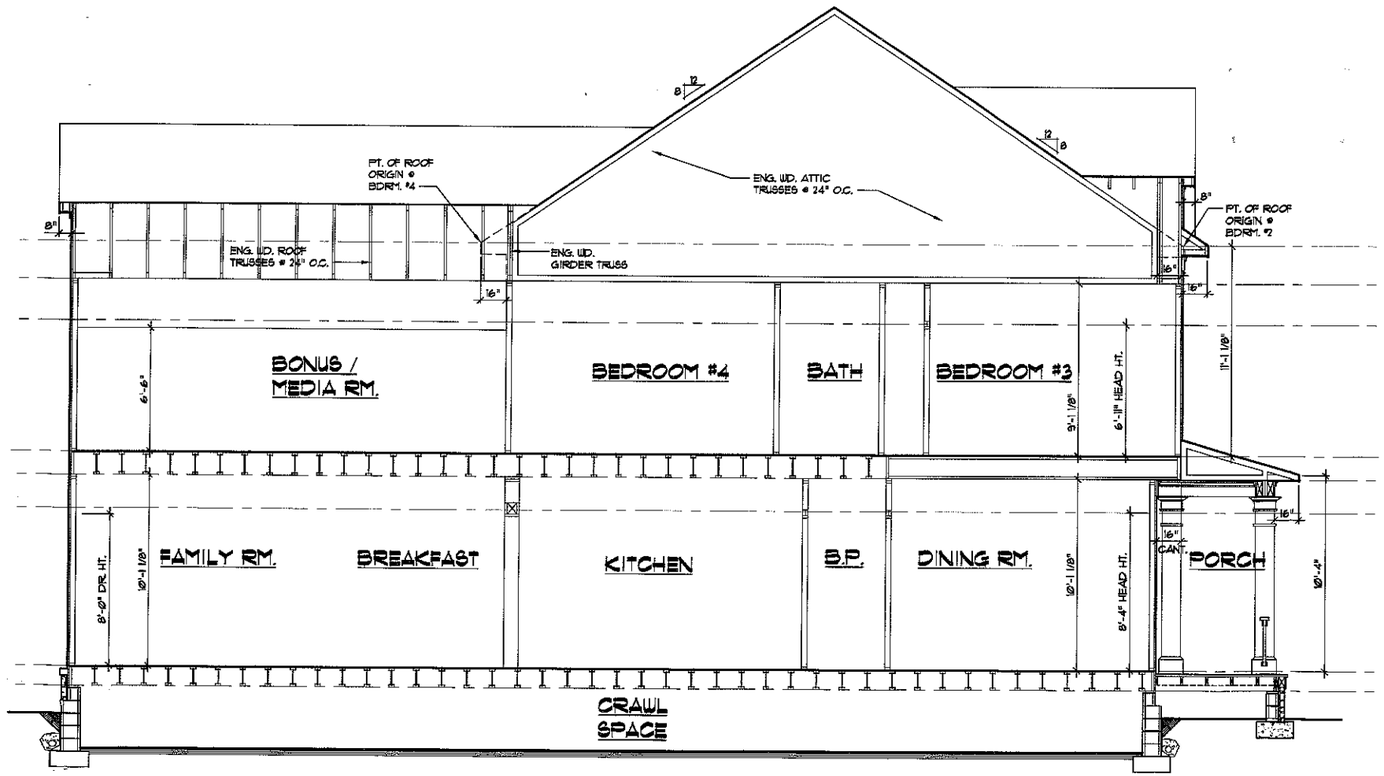

SECTION B

SCALE: 1/4" = 1'-Ø"

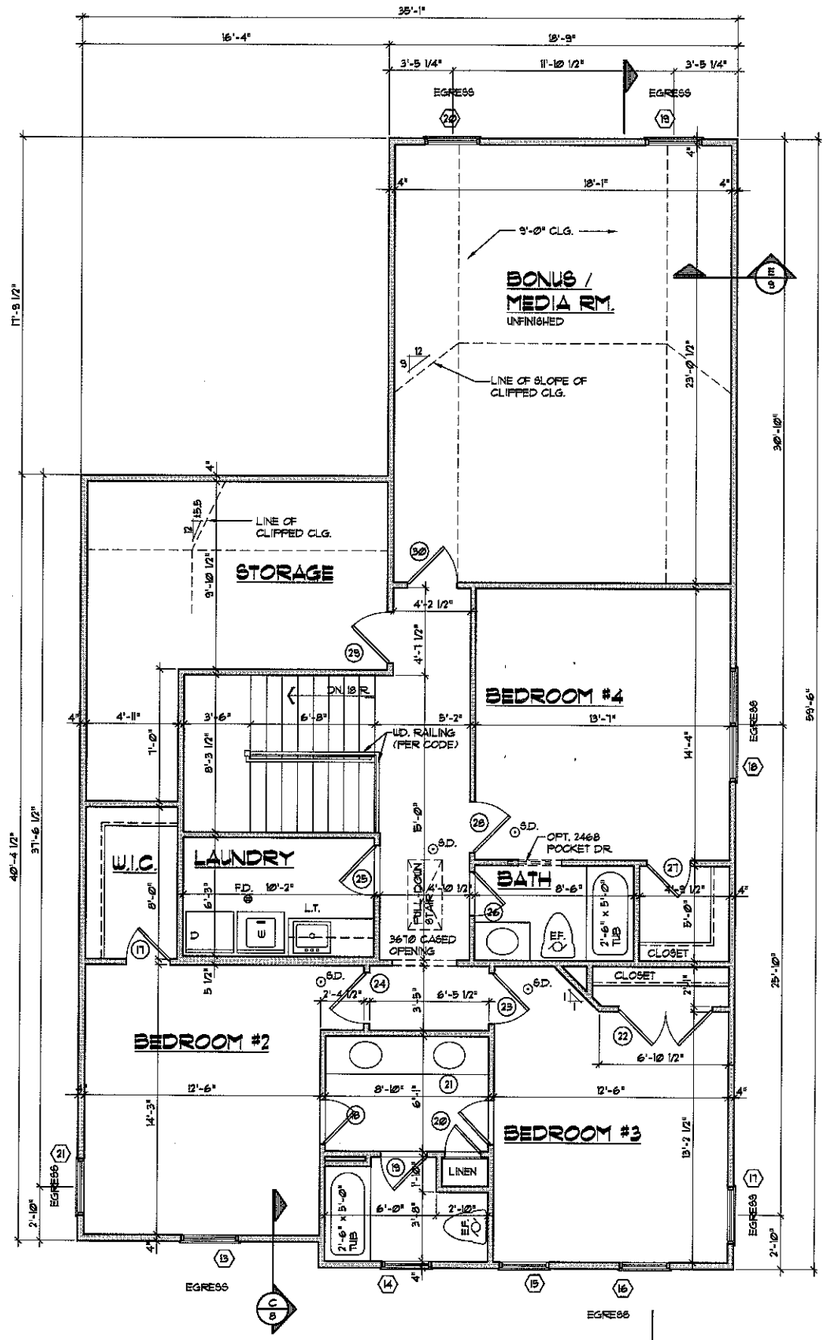

SECOND FLOOR PLAN

SCALE: 1/4" = 1'-Ø"

© Copyright 2004 Dominick Tringali Architects expressly reserves its common law copyright and other property rights in these plans. These plans are not to be reproduced, changed or copied in any form or manner whatsoever. Nor are they to be assigned to any third party without first obtaining the express written permission and consent of Dominick Tringali Architects.

DOMINICK TRINGALI ARCHITECTS
1668 Telegraph Road Suite 25
Bloomfield Hills MI 48302
Tel 248 335 8888
Fax 248 335 0944
www.DTArchitects.com

SIMONINI & BUILDERS

THE FARMS
ALDER
ELEVATION B

Review Set:
Permit:
Final Set:
Revisions:

Drwn: ECT
Chkd:

Job No. Ø6112

Sheet No.

PLANNING REVIEW