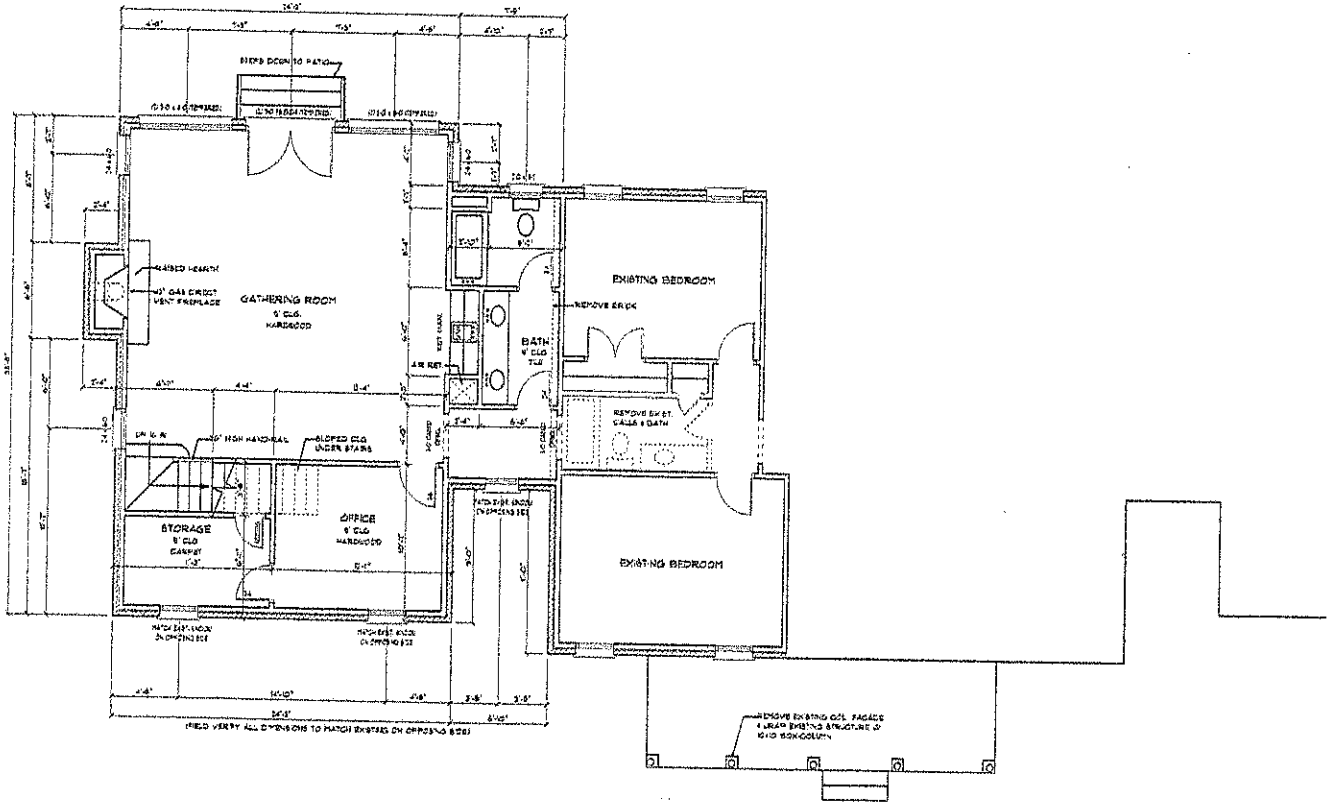


FIRST FLOOR PLAN

SCALE: 1/4" = 1'-0"

ADDITIONAL HEATED AREA:	
FIRST FLOOR	562
SECOND FLOOR	413
TOTAL	1457

Gary A. Barnes, P.E.
G B Engineering
128 Middleton Place
Mooresville, NC 28117
(704) 677-5339

ENGINEERED BY:

P.O. Box 691286
Mint Hill, NC 28227
tel: 704-545-2828
fax: 704-545-0800

PROJECT:

©COPYRIGHT 2009


PROPOSED RENOVATION
FOR
THE MAPLES RESIDENCE

DRAWN BY:
J.J. BARJA

DATE:
OCTOBER 27, 2009

REVISED:

SHEET
4
OF 10

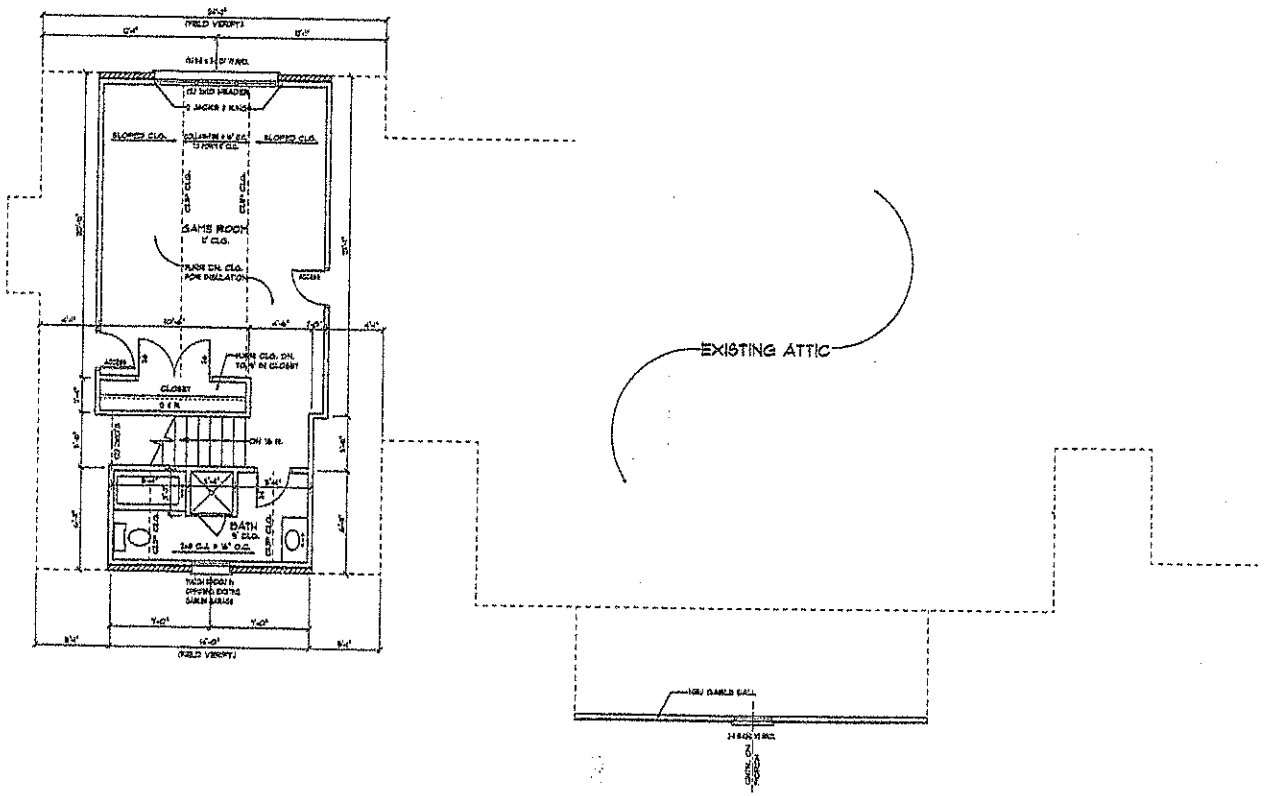

SECOND FLOOR PLAN

SCALE: 1/4" = 1'-0"

Gary A. Barnes, P.E.
G B Engineering
183 Middleton Place
Mooresville, NC 28117
(704) 677-5838

ENGINEERED BY:

P.O. Box 691286
Mint Hill, NC 28227
tel: 704-545-2020
fax: 704-545-0600

PROJECT:

©COPYRIGHT 2009


PROPOSED RENOVATION
FOR
THE MAPLES RESIDENCE

DRAWN BY:
J.J. BARJA

DATE:
OCTOBER 27, 2009

REVISED:

SHEET
6
OF 10

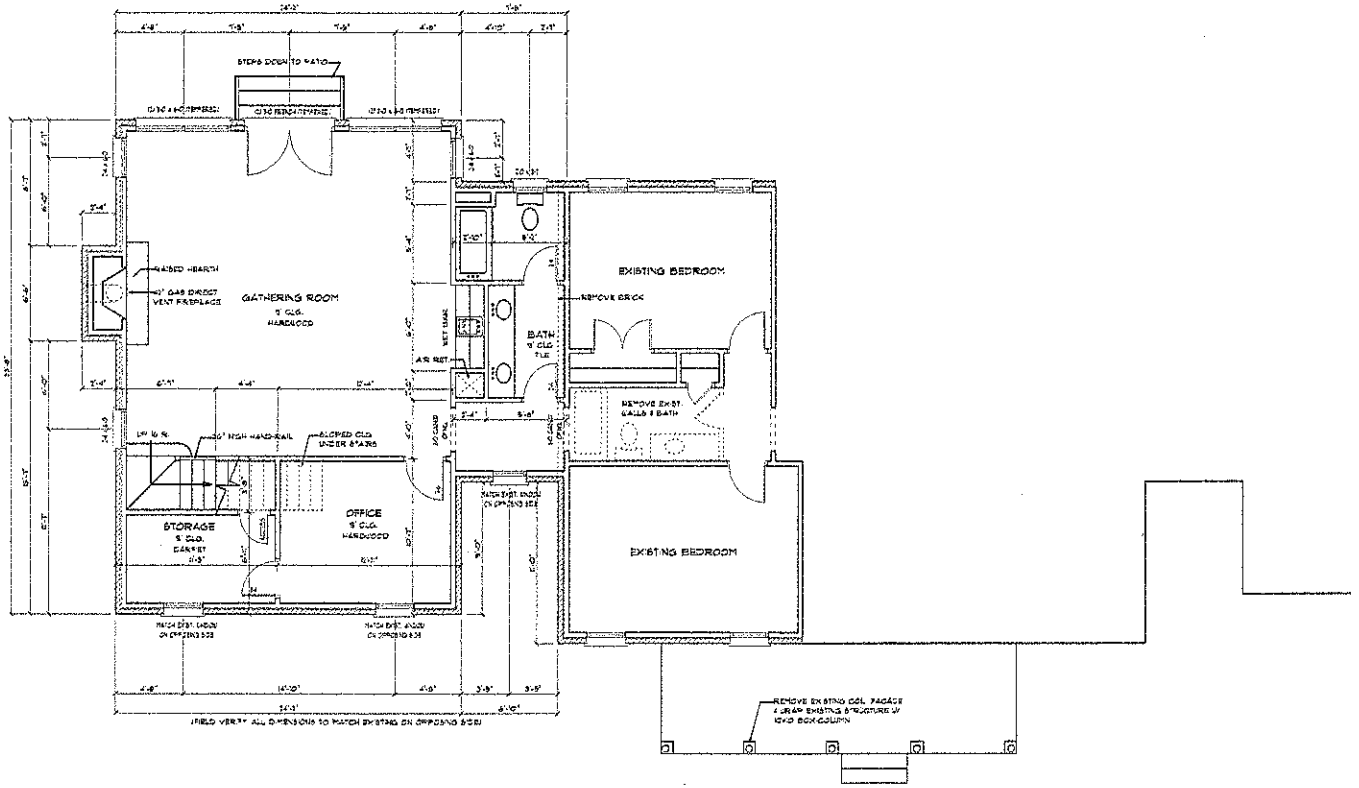

FIRST FLOOR PLAN

SCALE: 1/4" = 1'-0"

Acknowledgment of Plans Review ONLY!

REHS Date 12-14-09

Date

ADDITIONAL HEATED AREA:	
FIRST FLOOR	862
SECOND FLOOR	475
TOTAL	1337

Gary A. Barnes, P.E.
G B Engineering
133 Middleton Place
Mooresville, NC 28117
(704) 677-5339

ENGINEERED BY:

ELITE DESIGN GROUP
custom residential designs

P.O. Box 691286
Mint Hill, NC 28227
tel: 704-545-2928
fax: 704-545-0800

PROJECT:

©COPYRIGHT 2009

PROPOSED RENOVATION FOR THE MAPLES RESIDENCE

DRAWN BY:

J.J. BARJA

DATE:


OCTOBER 27, 2009

REVISED:

SHEET

4

OF 10

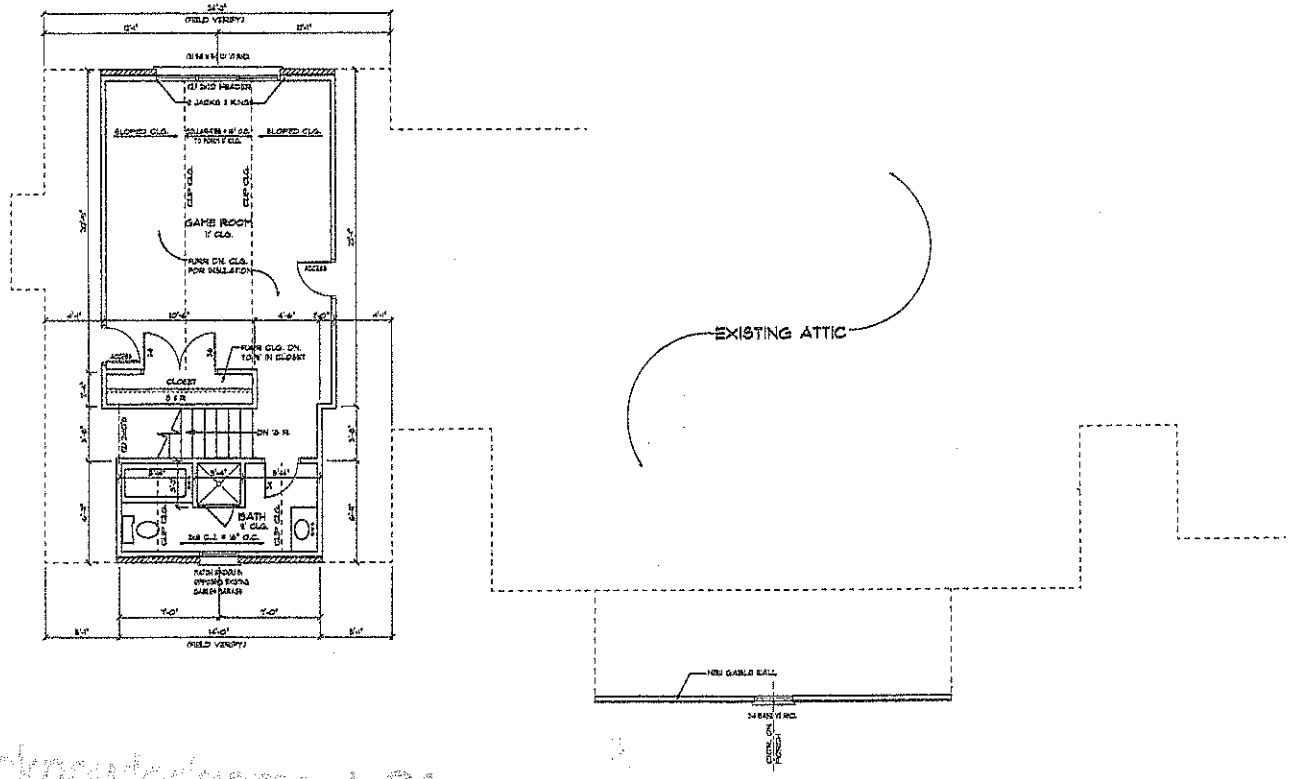

SECOND FLOOR PLAN

SCALE: 1/4" = 1'-0"

Acknowledgment of Plans Review ONLY
Date 12-14-09
Date

Gary A. Barnes, P.E.
G B Engineering
133 Middleton Place
Mooresville, NC 28117
(704) 677-5339

ENGINEERED BY:

P.O. Box 691286
Mint Hill, NC 28227
tel: 704-545-2928
fax: 704-545-0600

PROJECT:

©COPYRIGHT 2009

PROPOSED RENOVATION FOR THE MAPLES RESIDENCE

DRAWN BY:

J.J. BARJA

DATE:

OCTOBER 27, 2009

REVISED:

SHEET 6 OF 10