
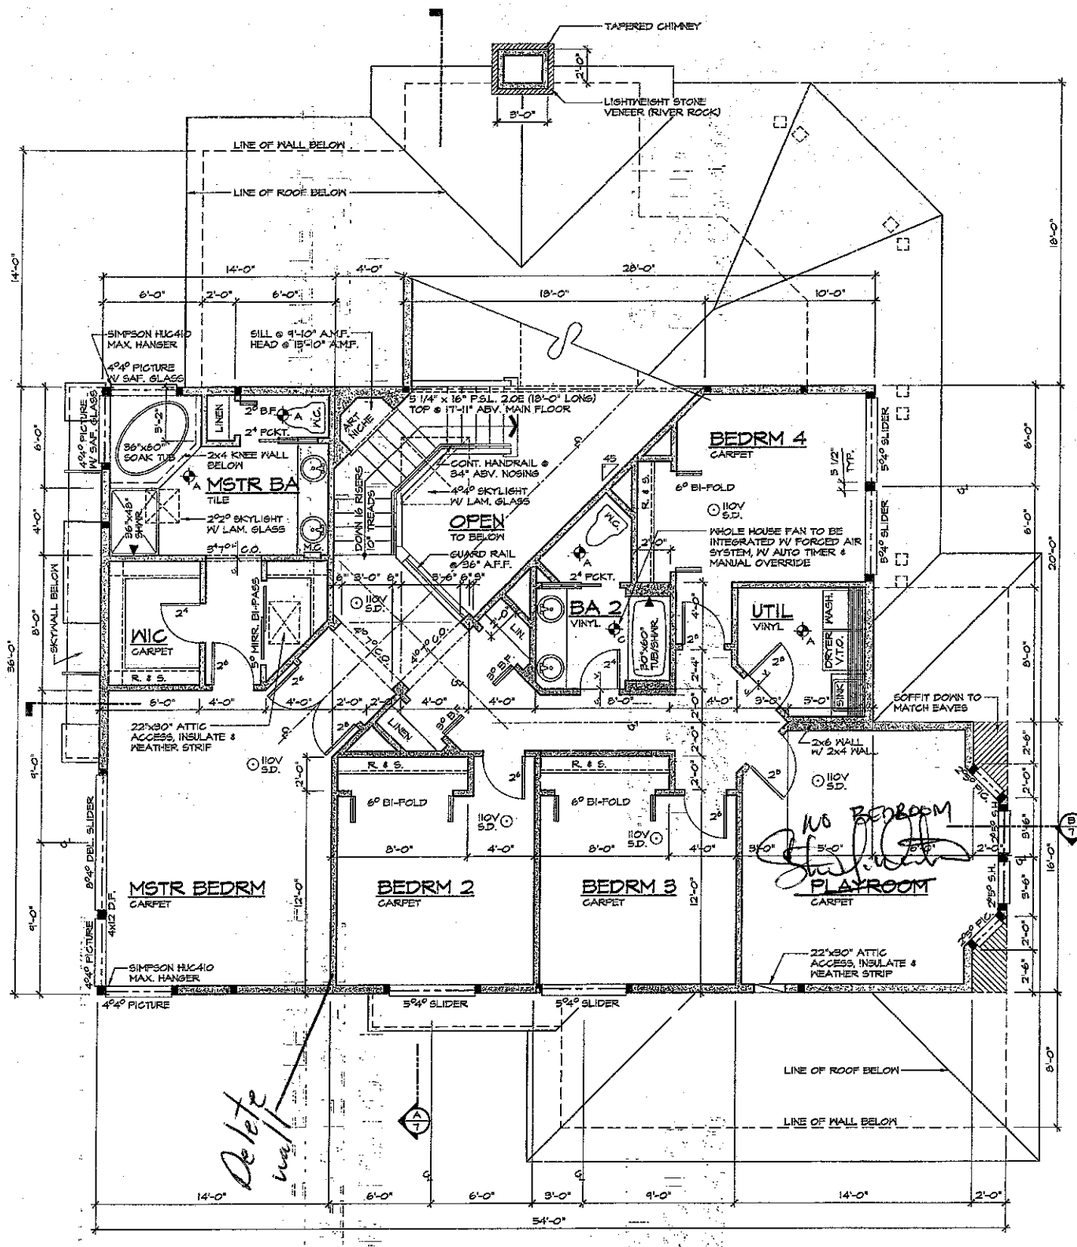


UPPER FLOOR PLAN

SCALE: 1/4" = 1'-0"

Master Bed Rm Enlarge To Include Bed 2

Jim K

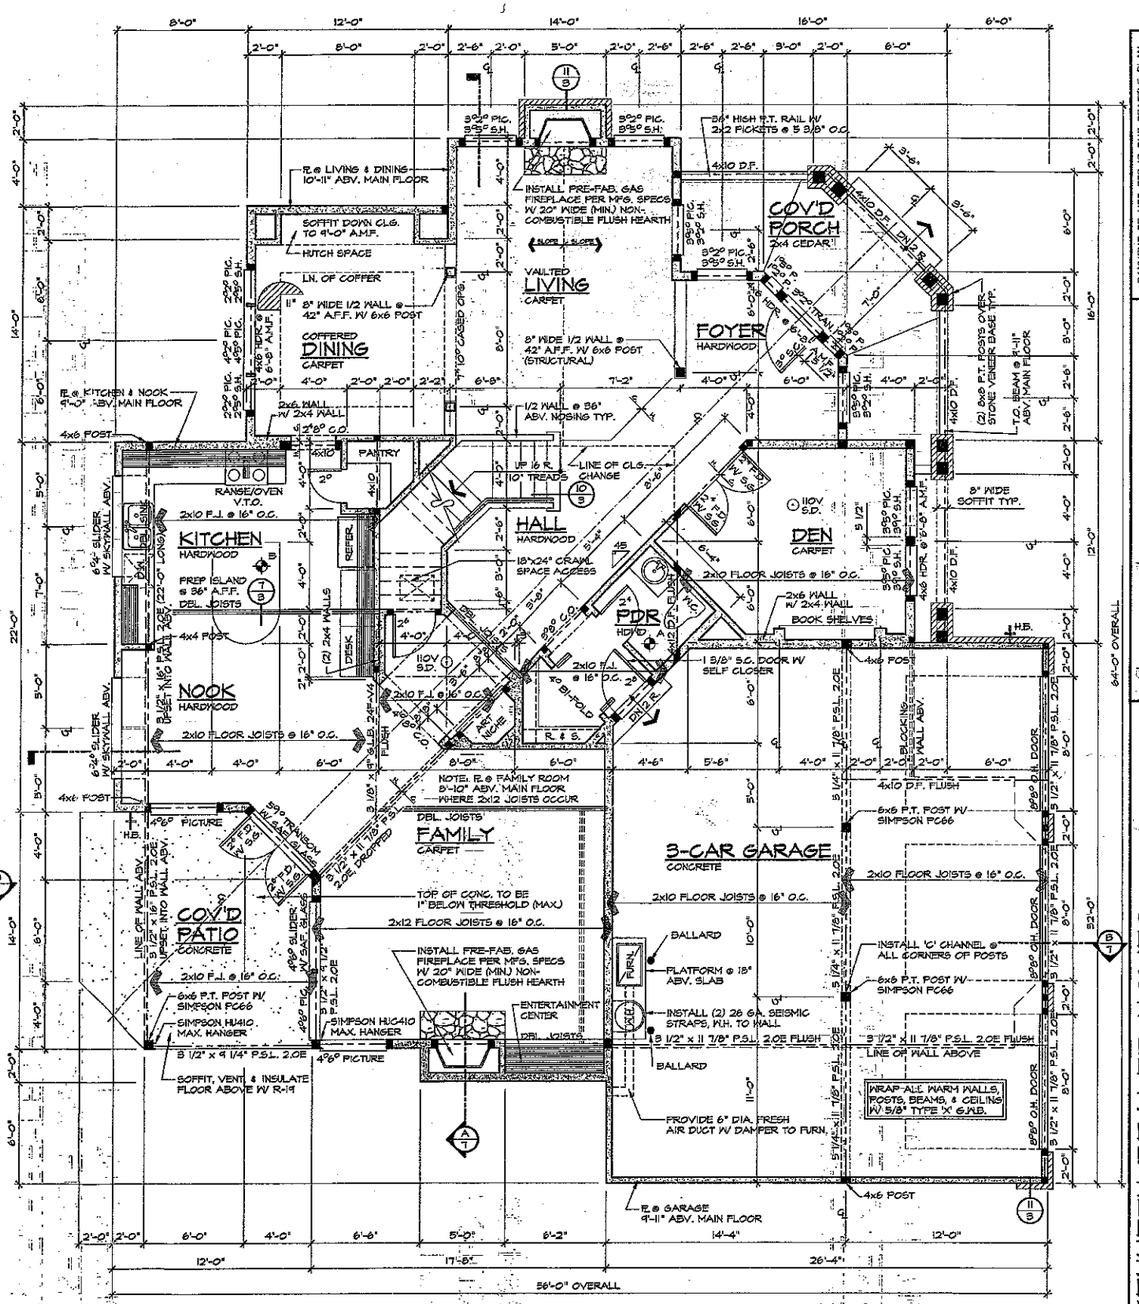

MAIN FLOOR PLAN

SCALE: 1/4" = 1'-0"

FLOOR PLAN NOTES:

1. CONTRACTOR SHALL VERIFY ALL NOTES, DIMENSIONS & CONDITIONS PRIOR TO CONSTRUCTION.
2. WINDOWS & DOORS ARE SHOWN & NOTED AS NOMINAL SIZES.
3. EXTERIOR WALLS TO BE 2x6 STUDS @ 16" O.C. U.N.O.
4. INSTALL SIMPSON CONC. TO WOOD HOLDOWNS 11/2" FROM CORNERS & WINDOW ROUGH OPENINGS, ALSO SEE MANUFACTURER'S SPECS.
5. ■ INDICATES POINT LOAD SUPPORTED BY (2) STUDS, U.N.O.
6. SMOKE DETECTORS:
   - SHALL BE 110 V INTERCONNECTED W/ BATTERY BACKUP
   - SHALL BE INSTALLED ON EACH FLOOR AND IN ALL BEDROOMS
   - SHALL BE INSTALLED IN EACH LOCATION WHERE THERE IS A CEILING CHANGE GREATER THAN 24"
7. SEE SHEET 1 FOR ADDITIONAL NOTES.
8. SEE SHEET 2 FOR VENTILATION SCHEDULE.

AREA SUMMARY	
LOWER FLOOR:	N/A
MAIN FLOOR:	1650 S.F.
UPPER FLOOR:	1575 S.F.
TOTAL FINISHED AREA:	3225 S.F.
GARAGE:	830 S.F.

PAYMENT OF USE FEE IS DUE SEATTLE PLAN SOURCE, INC. PRIOR TO CONSTRUCTION FOR EACH BUILDING CONSTRUCTED FROM THESE PLANS. THESE PLANS ARE COPYRIGHTED IN ACCORDANCE WITH THE UNITED STATES COPYRIGHT ACT. REPRODUCTION BY ANY METHOD OF ALL OR PORTIONS OF THESE PLANS OR ASSOCIATED DRAWINGS IS PROHIBITED WITHOUT WRITTEN PERMISSION FROM SEATTLE PLAN SOURCE, INC. IS STRICTLY ENFORCED. ALL COPYRIGHT AND OTHER PROPRIETARY RIGHTS SET FORTH ON THIS SHEET AND ALL INSTRUMENTS SET FORTH IN THE PLANS SHALL REMAIN, THE PROPERTY OF SEATTLE PLAN SOURCE, INC.

Seattle Plan Source
18915-142nd AVENUE NE SUITE 100
WOODINVILLE, WA 98072
TOLL FREE: 1-888-272-4900
FAX: (425) 487-6888
WWW.SEATTLEPLANSOURCE.COM

KENNETH BEALER HOMES

PLAN M3225A3F-O-SPS

DESIGNED BY:	DATE:
TC	1997
DRAWN BY:	DATE:
SWD	10/26/00
REVISED BY:	DATE:
CMB	10/3/05
CV	10/17/05

5 / 7

SPS JOB NUMBER: 060206