


Acknowledgement Of Plans Submittal ONLY!
Date 9-14
Date

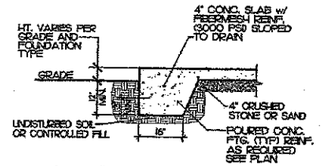


#4. MONOLITHIC SLAB @ FRONT PORCH
NOT TO SCALE

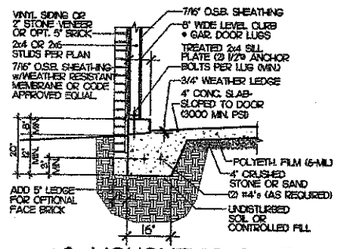


#3. MONOLITHIC SLAB @ GARAGE DOOR
1 & 2 STORIES ONLY NOT TO SCALE

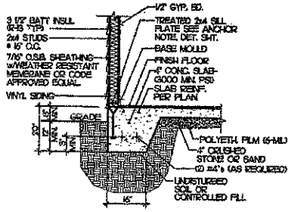

#2. MONOLITHIC SLAB W/ SIDING EXTERIOR
1 & 2 STORIES ONLY NOT TO SCALE

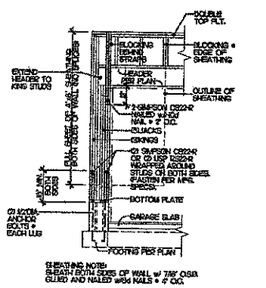


ELEVATION VIEW

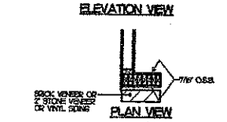

PLAN VIEW

#1 GARAGE DOOR LUG DETAIL
TYP. BRACED WALL FOR LUGS LESS THAN 24" NTS

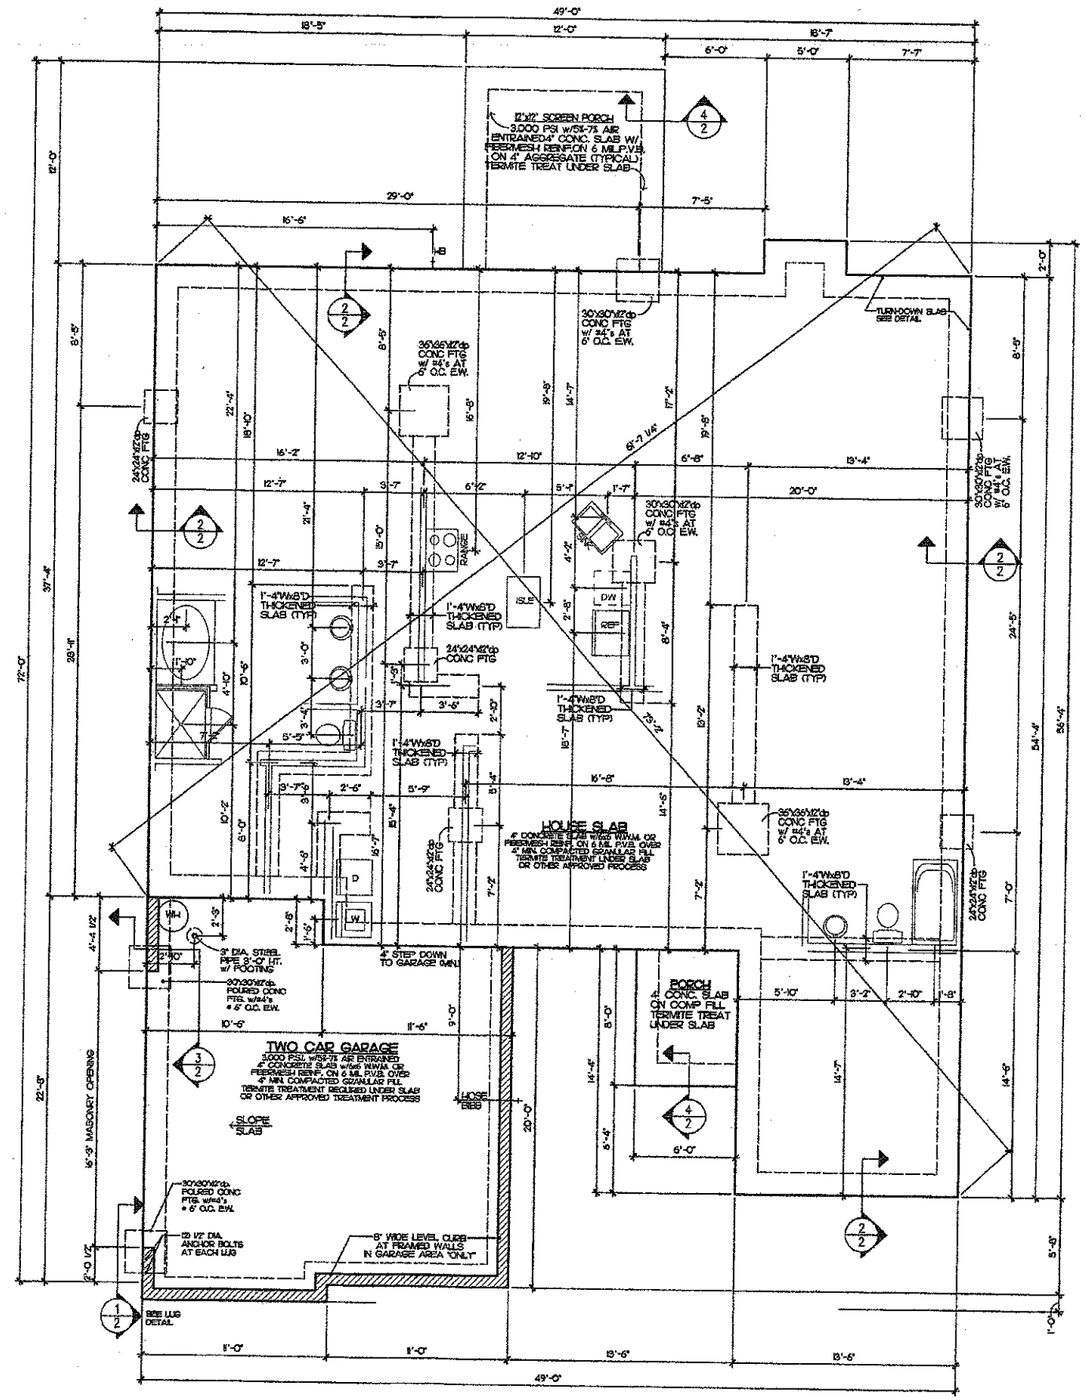

FOUNDATION PLAN / CONCRETE SLAB
NOTE: -USE BORA-CARE INSECT TREATMENT AT SLAB FOUNDATION OR OTHER APPROVED TREATMENT PROCESS AS REQUIRED
1/4" = 1'-0"

NOTE
Drafting & Design assumes no liability for any home construction from this plan. It is the responsibility of the purchaser of this plan to have the builder/contractor verify ALL DIMENSIONS prior to the beginning of construction. The contractor must verify compliance with all local building codes.

Every attempt has been made to proportion of this drawing to avoid errors. Any discrepancy, error and/or omission, if found, is to be brought to our attention prior to construction.

Drafting & Design will not be liable for any human error or for any changes made to the plan.

Structural steel beams are to be sized by an engineer and is the responsibility of the builder/contractor.

Local, state and federal building codes take precedence over this plan.

Drafting & Design Inc.
Charlotte, N.C.
704-542-8638

COPYRIGHT STATEMENT
DRAFTING & DESIGN, Inc. accepts no responsibility, liability or part of any legal action related to documentation supplied by the owner/contractor for preparing this drawing, that may be copyrighted by another party. All materials used to produce this drawing are considered to have been researched by the owner/contractor for any copyright, and as required by law, the owner/contractor has obtained approval from any originating copyright owners, known or unknown by DRAFTING & DESIGN, Inc.

IQ CUSTOM CONSTRUCTION
840 Edmiston Rd Mt. Ulla, NC 28125 Ph. 704-660-5788

Project: The Shelburne II

Sheet Title: FOUNDATION PLAN

NORTH CAROLINA PROFESSIONAL SEAL 34668 ENGINEER C. SCOTT BROOKS 2/7/12

Southern Dynamic Engineering and Design, PLLC
P.O. Box 97
Pineville, NC 28134
Seal for Structural Only

Drawn By	C. BAZARE
Date	2-6-12
REVs	
Site	

SHELBURNE II MONO

Sheet 2

DESIGNED AND ENGINEERED TO COMPLY WITH THE 2006 I.R.C.