

57'-0"

66'-0"

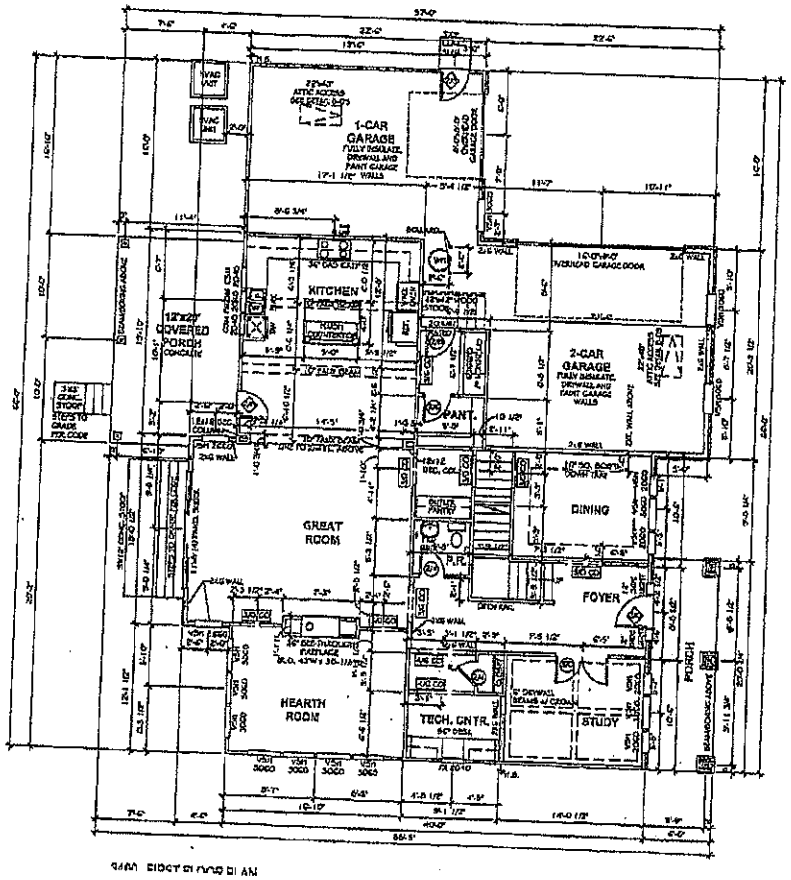

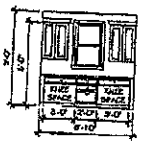

TrueHomes
ETX ALL ABOUT U
2849 Bristol Ridge Centre Dr.
Suite 104
Morrisville, NC 27560
704-200-2480

OFFSITE
LOT #118

DRAKE
3400

IREDELL

A2.1

Acknowledgement of
Plans Submittal ONLY!

Tom Shuck Date 10-13-16


Date 10/14/16

Acknowledgement of
Plans Submittal ONLY!


Tom Shuck Date 10-13-16

Date 10/14/16

45'-6"

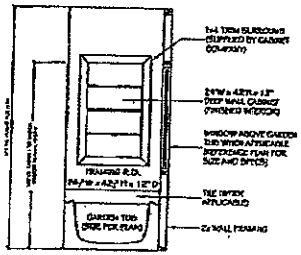

GARDEN TUB CUBBY DETAIL

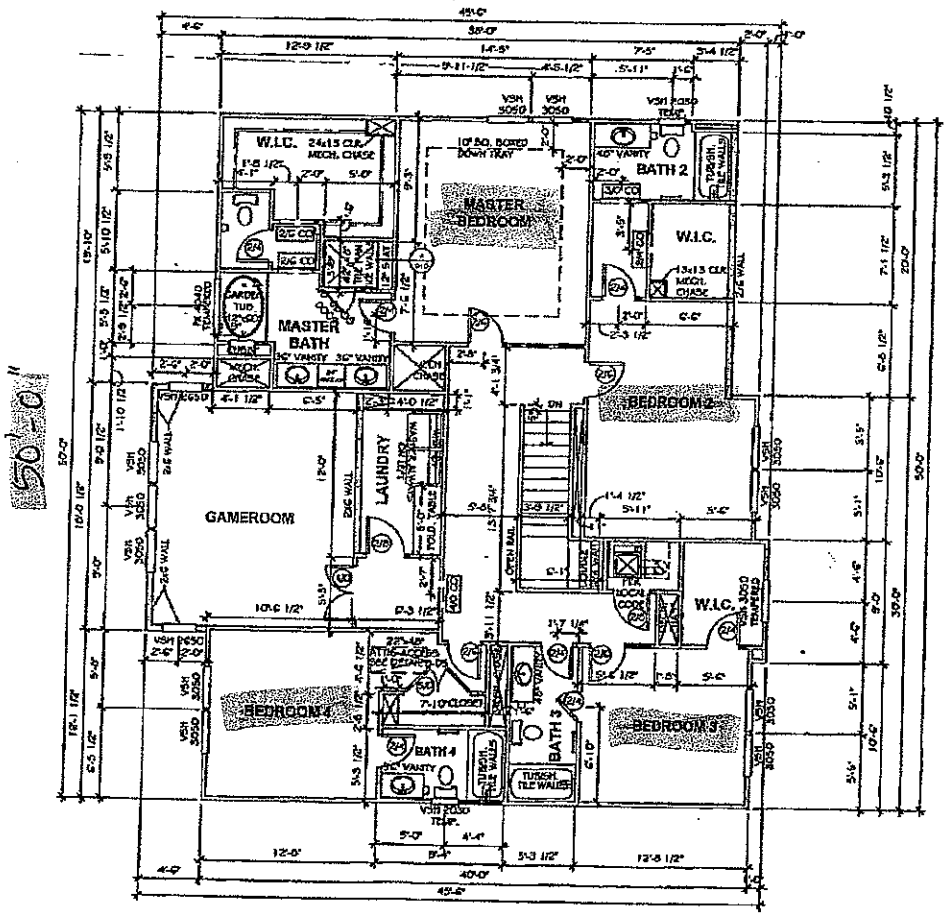

3400 - SECOND FLOOR PLAN

TrueHomes
11'S ALL ABOUT U.
3549 Brekon Ridge Centre Dr.
Suite 104
Monroe, N.C. 28110
704-228-9486

OFFSITE
LOT #118

DRAKE
3400

IREDELL

DRAWN BY: CD
DATE: 9.9.16
SCALE: 1/8"=1'-0"
CHECKED BY: BHC

SHEET: A2.2