Acknowledgement of Plans Submittal ONLY!

Date 8/20/15

Date 8-20-15

Acknowledgement Of Plans Submittal ONLY!


Date 9-8-14

Date 2-23-14

ENGINEERED BY:
G.B. ENGINEERING
133 MIDDLETON PLACE
MOORESVILLE, NC 28117
(704) 677-8329

Custom Residential Designs
J.J. Barja

P.O. Box 691286
Mint Hill, NC 28227
tel: 704-545-2928
fax: 704-545-0600

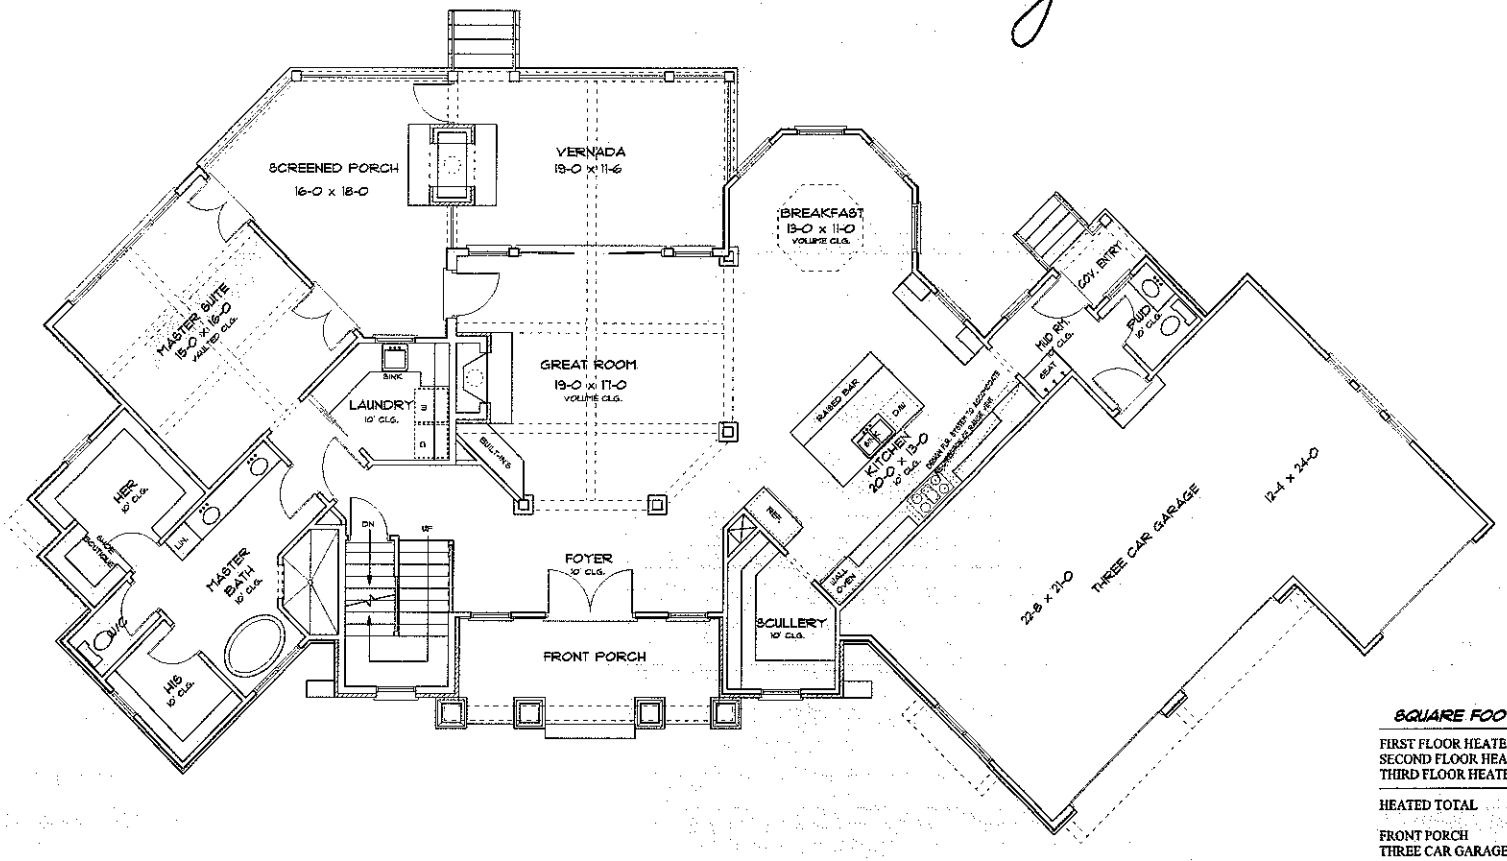

SQUARE FOOTAGE

FIRST FLOOR HEATED	1,963
SECOND FLOOR HEATED	1,251
THIRD FLOOR HEATED	318
HEATED TOTAL	3,532
FRONT PORCH	138
THREE CAR GARAGE	846
VERANDA	247
SCREENED PORCH	237
COVERED ENTRY	22
STORAGE	144
TOTAL UNDER ROOF	5,166

FIRST FLOOR PLAN

SCALE: 1/4" = 1'-0"

PROJECT:

The Markee Residence

LOT 1713, TUSKARORA TRAIL

© COPYRIGHT 2013

DRAWN BY:
J.J.BARJA

DATE:
September 11, 2013

REVISED:

SHEET _____

OF _____

Acknowledgement of
Plans Submittal ONLY!

Date 8/20/15

Date 8-20-15

Acknowledgement Of
Plans Submittal ONLY!


Date 7-23-14

Date 9-8-14

ENGINEERED BY:
G.D. ENGINEERING
135 MIDDLETON PLACE
MOORESVILLE, NC 28117
(704) 671-5335

Custom Residential Designs

P.O. Box 691286
Mint Hill, NC 28227
tel: 704-545-2928
fax: 704-545-0600

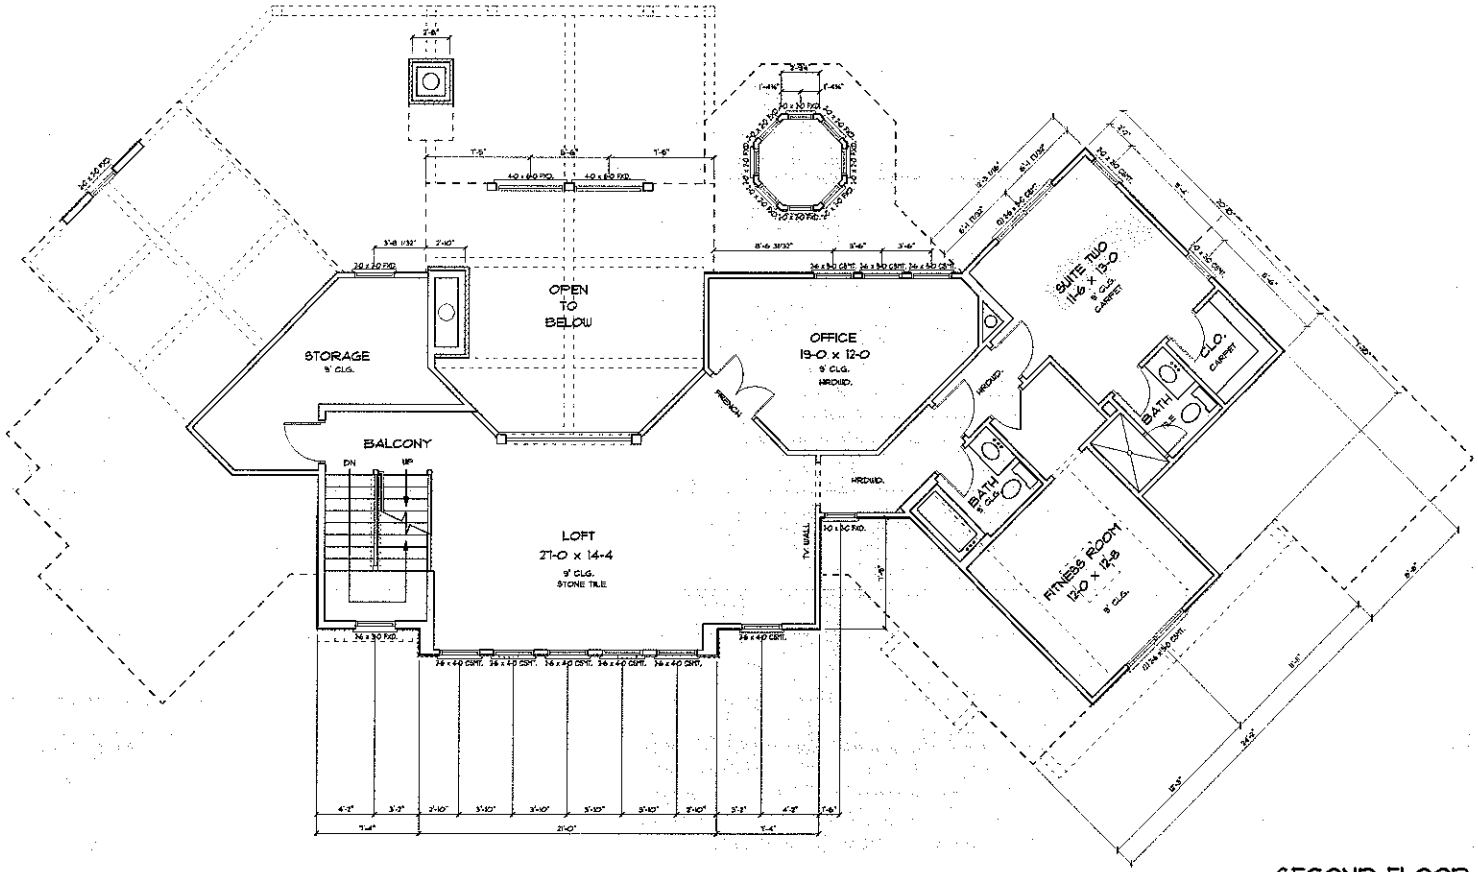

SECOND FLOOR PLAN

SCALE: 1/4" = 1'-0"

PROJECT:

The Markee Residence

LOT 1713, TUSKARORA TRAIL

© COPYRIGHT 2013

DRAWN BY:
JJ.BARJA

DATE:
September 11, 2013

REVISED:

SHEET
_____

OF _____

Acknowledgement of
Plans Submittal ONLY!

Date 8/20/15

Date 8-20-15

Acknowledgement Of
Plans Submittal ONLY!


Date 7-23-14

Date

ENGINEERED BY:
G.B. ENGINEERING
133 MIDDLETON PLACE
MOORESVILLE, NC 28117
(704) 671-5339

Custom Residential Designs
JJ Barja

P.O. Box 691286
Mint Hill, NC 28227
tel: 704-545-2928
fax: 704-545-0600

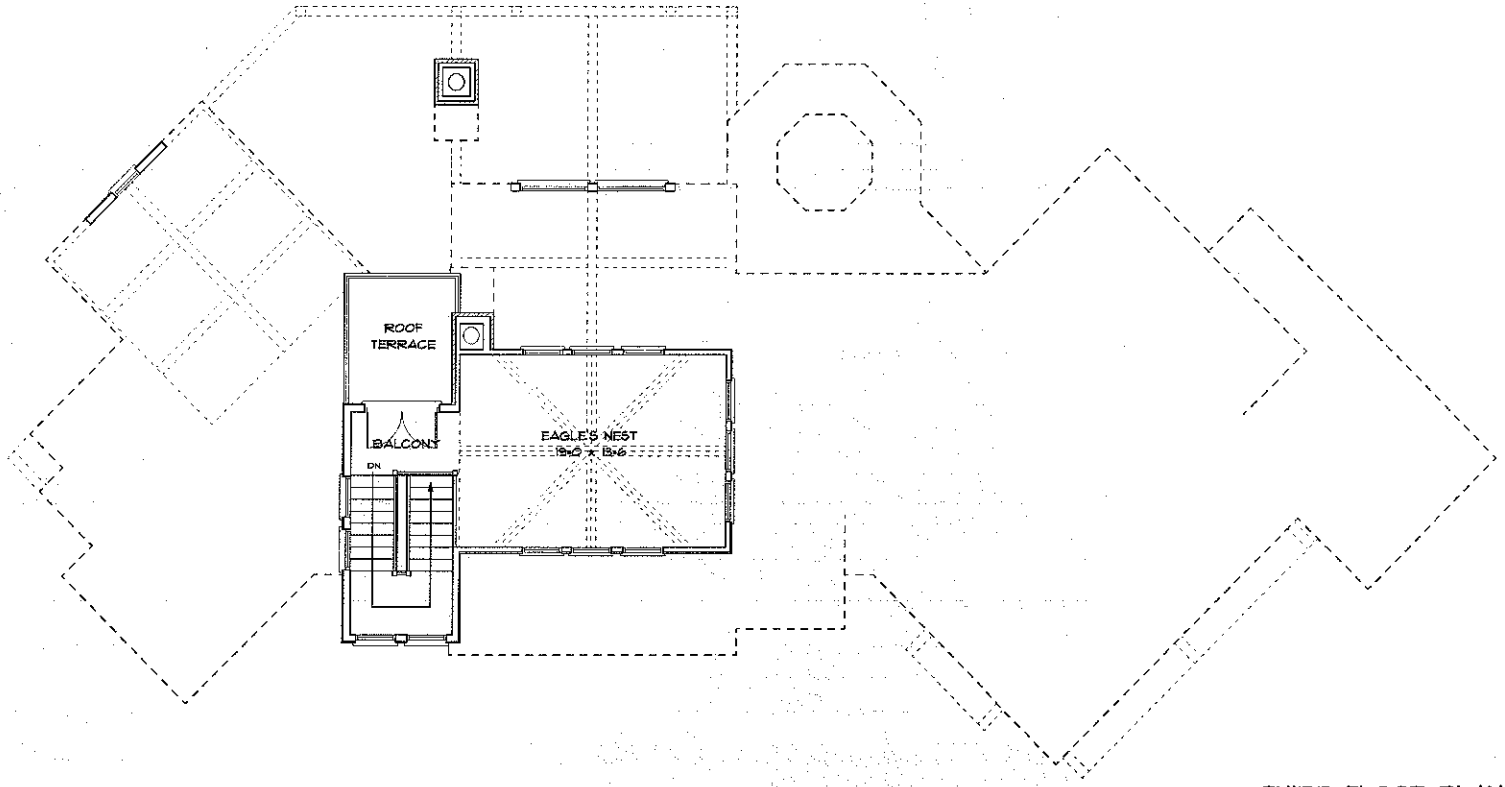

THIRD FLOOR PLAN
SCALE: 1/4" = 1'-0"

PROJECT:
The Markee Residence
LOT 1713, TUSKARORA TRAIL.

© COPYRIGHT 2013

DRAWN BY:
JJ.BARJA
DATE:
September 11, 2013
REVISED:

SHEET
____
OF ____