
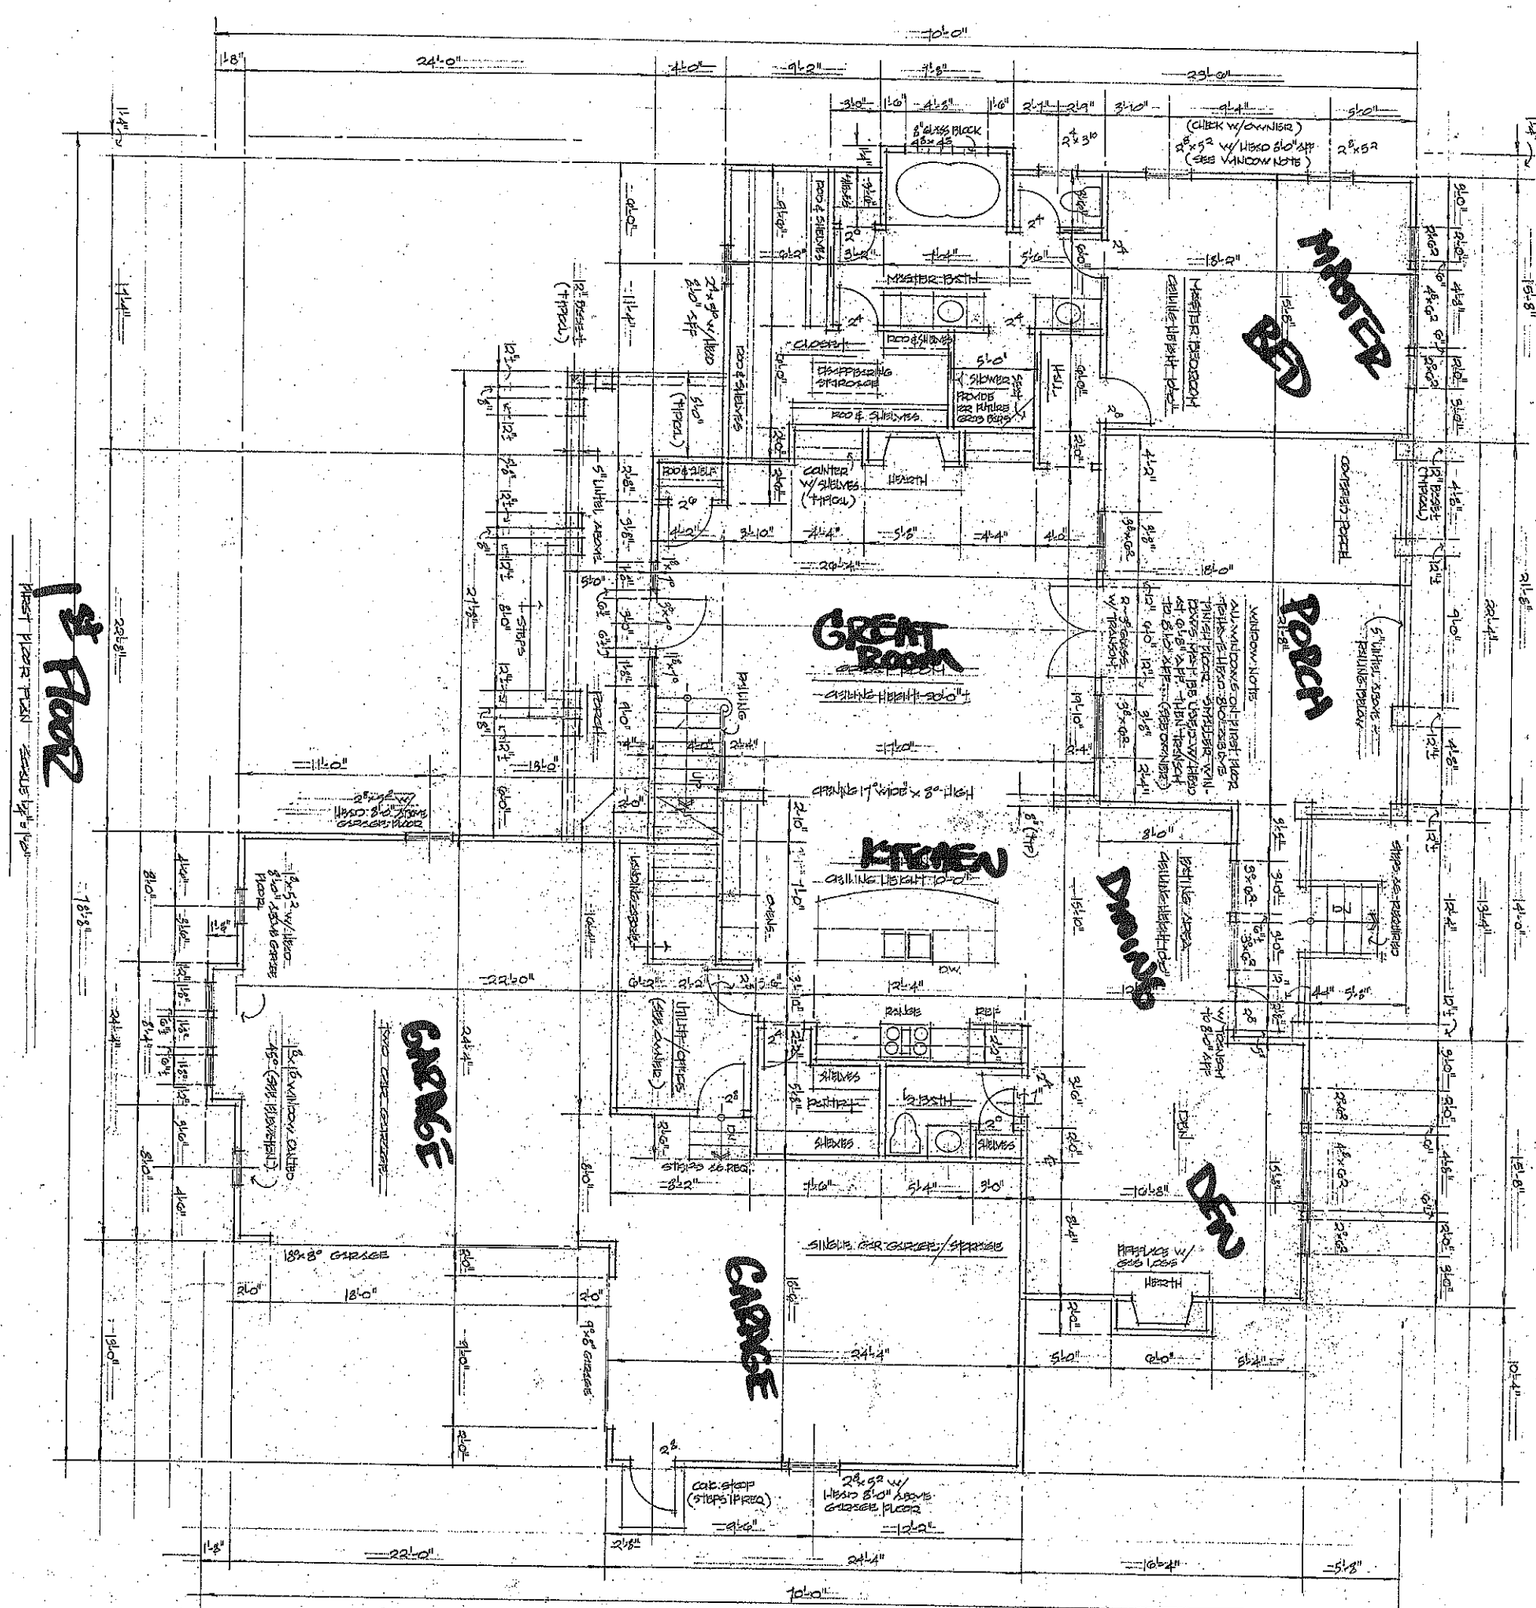


Acknowledgement of
Plans Submittal ONLY!

Date 6/24/2015

APPROVED JUL 14 2015


RESIDENCE FOR MR & MRS JOHN ODEN WYLD — LAKE NORMAN, NORTH CAROLINA — DRAWN BY THOMAS FISHER — DECEMBER 2014

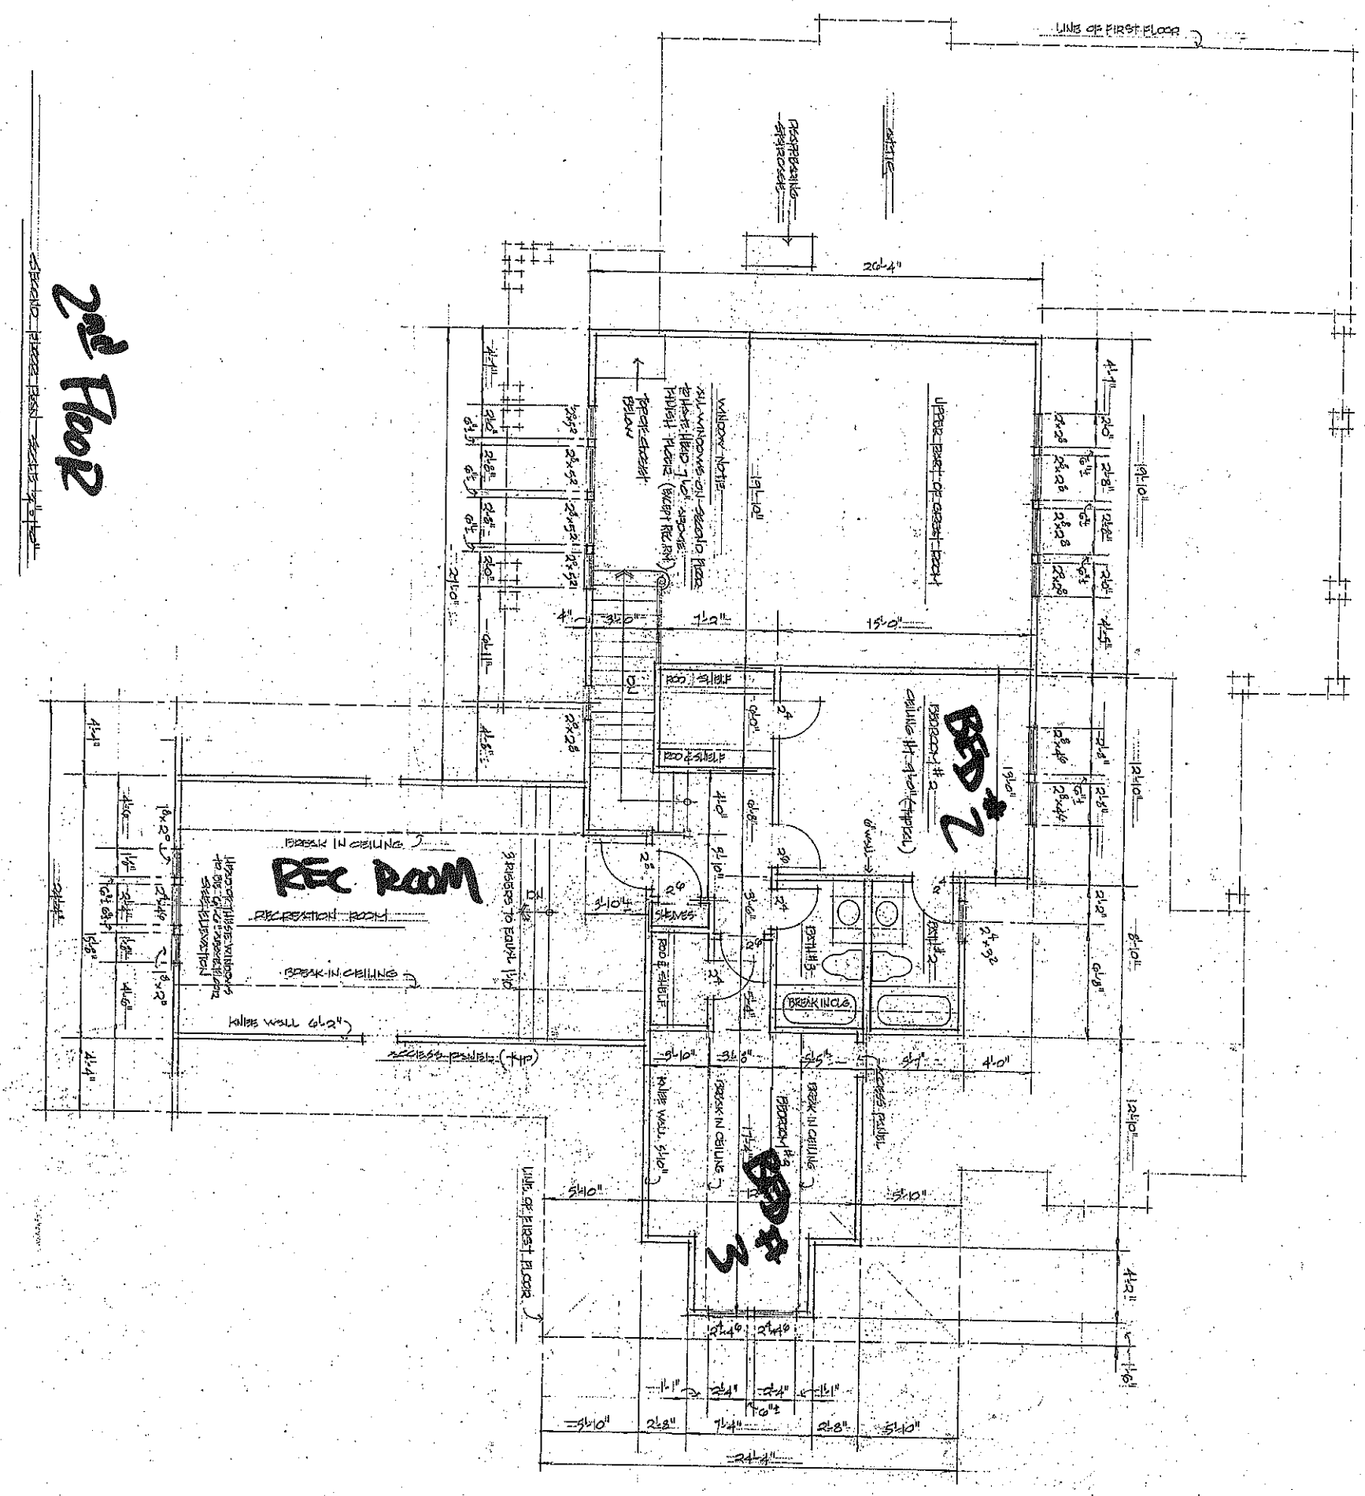

Acknowledgement of
Plans Submittal ONLY!

Date 6/24/2015

Date APPROVED JUL 14 2015

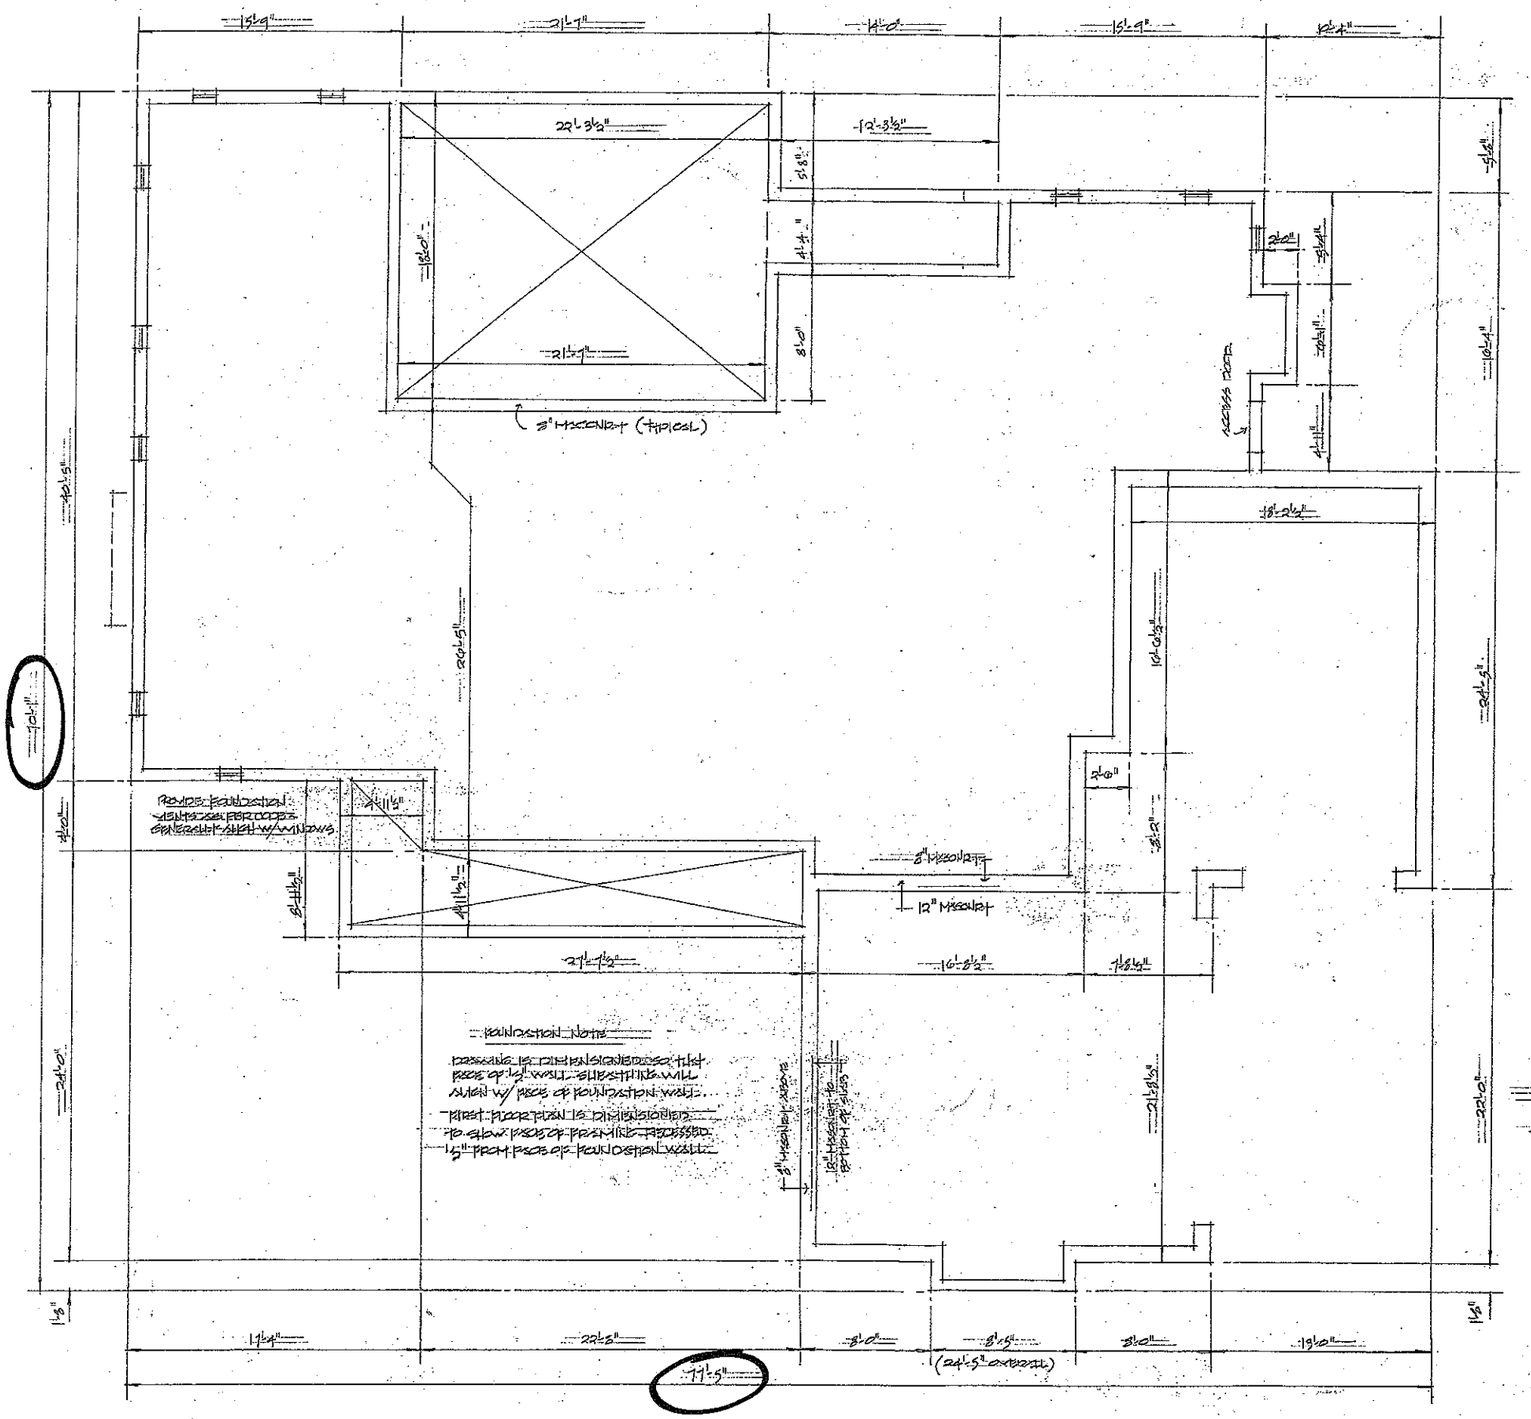

FOUNDATION PLAN SCALE ½" = 1'-0"

FOUNDATION