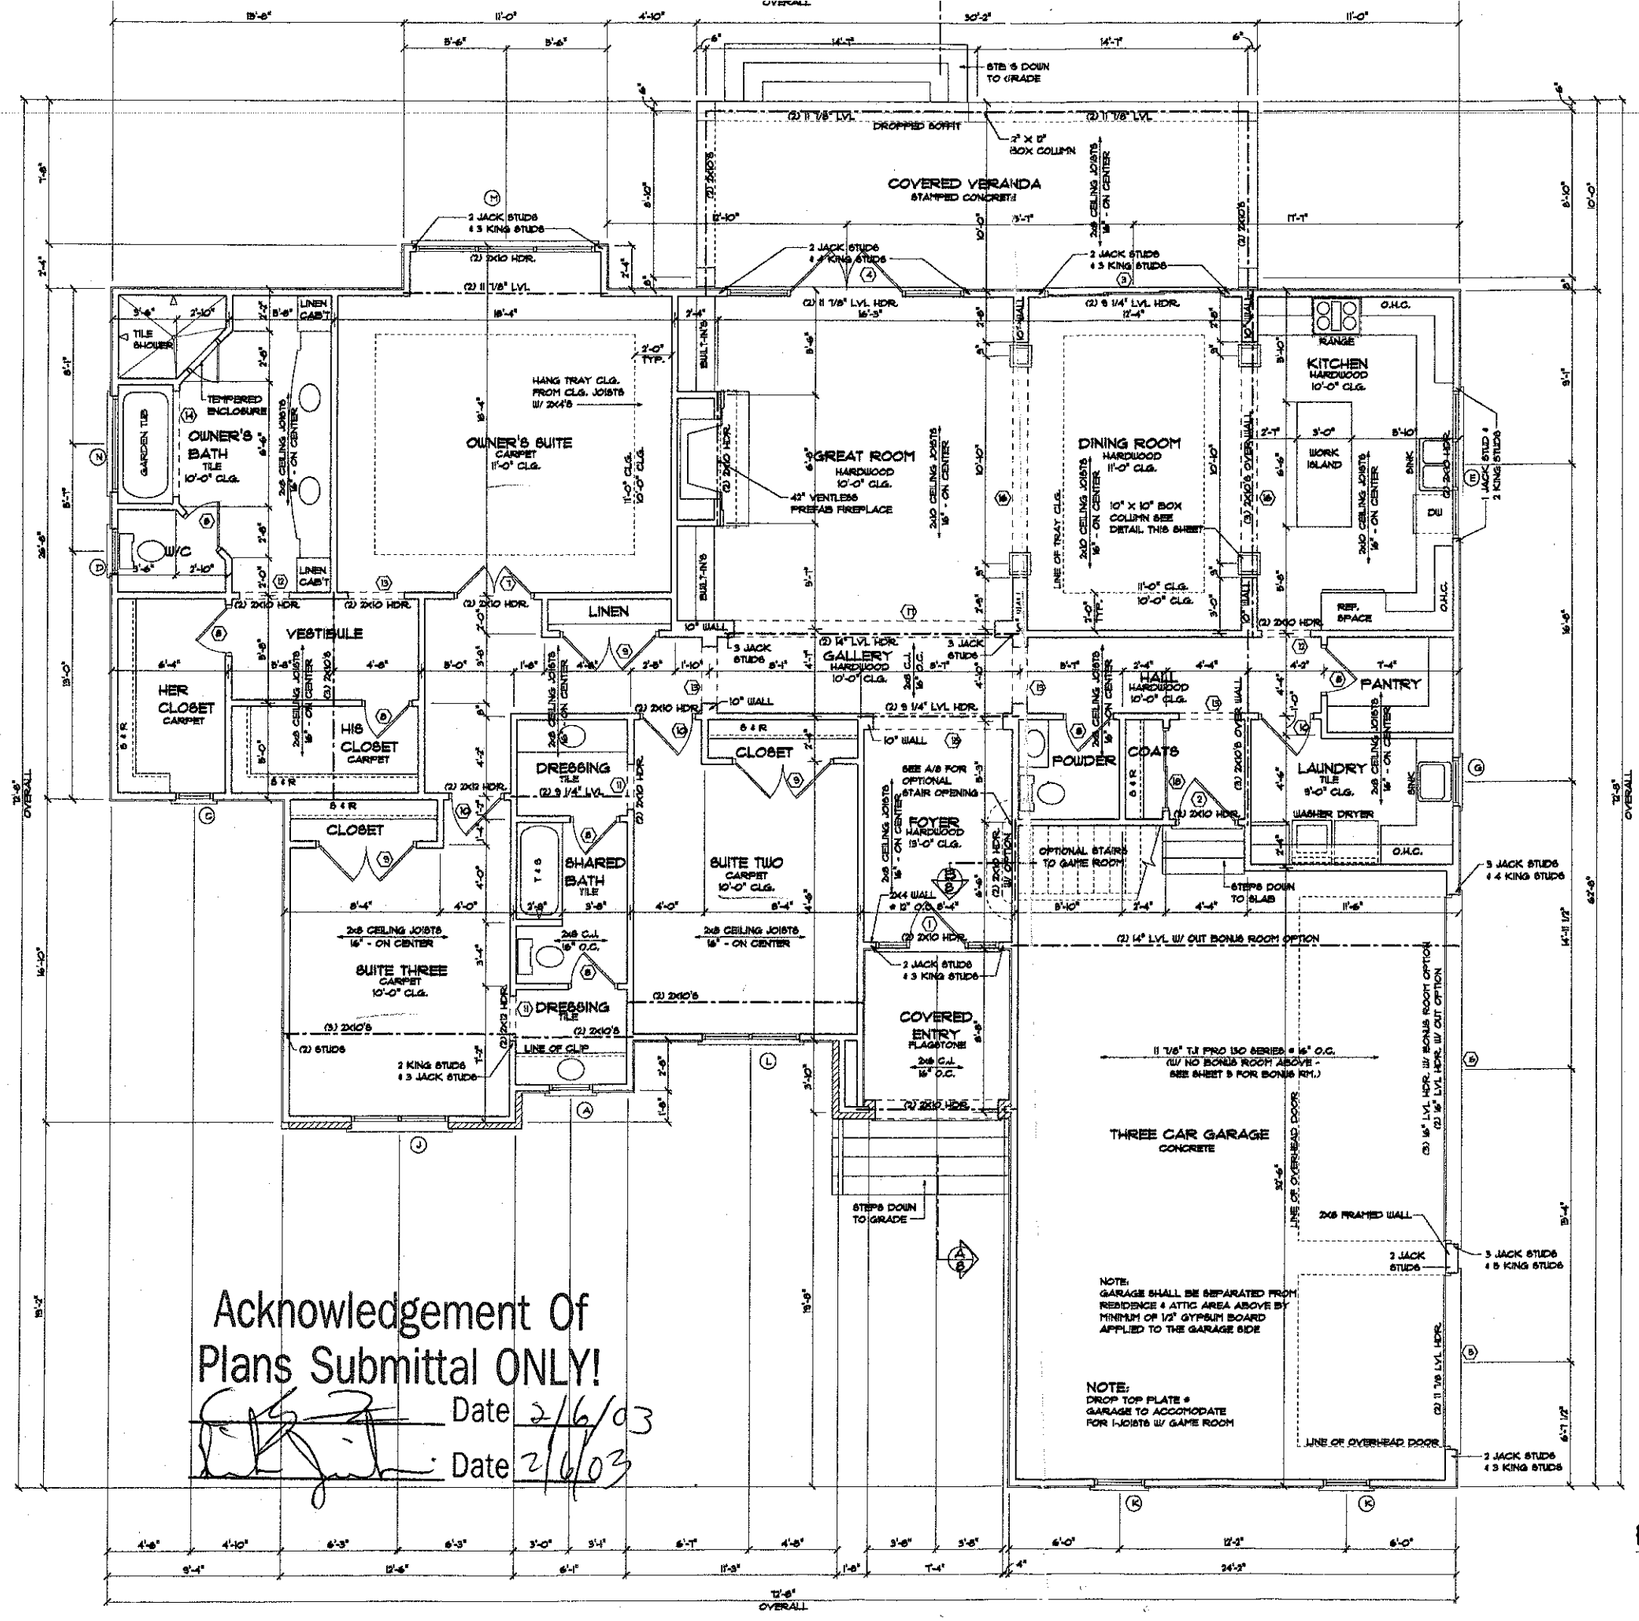



Acknowledgement Of
Plans Submittal ONLY!


Date 2/6/03

Date 2/6/03

## FIRST FLOOR PLAN

SCALE 1/4" = 1'-0"

| SQUARE FOOTAGE | |
|---|---|
| First Floor Heated | 2,575 |
| Total Heated Space | 2,575 |
| Three Car Garage | 816 |
| Covered Entry | 74 |
| Covered Veranda | 312 |
| Game Room (Optional) | 458 |
| Total Under Roof | 4,235 |

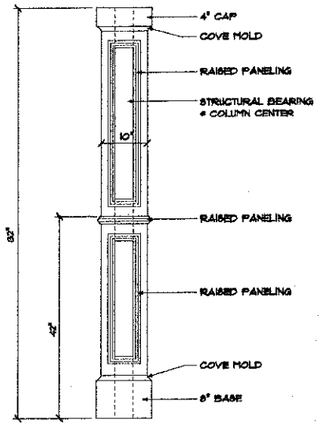


## BOX COLUMN DETAIL

SCALE: 3/4" = 1'-0"


STRUCTURAL INTEGRITY ENGINEERING, P.A.
313 E. MAIN ST., SUITE A
PINEVILLE, NC 28134
SEAL FOR STRUCTURAL ONLY


DATE: JANUARY 15, 2003

DRAWN BY: JOHN STEFANIK

APPROVED BY:

REVISIONS:

PROJECT: SIMONINI BUILDER'S
LOT 966, Dedham Loop
900 SERIES
"THE BROMLEY"


Christopher Phelps & Associates
a residential design firm
225 East Worthington Avenue
Suite 200
Charlotte, NC 28203
704-377-5569


SHEET 4 13


© 2002 COPYRIGHT- CHRISTOPHER PHELPS & ASSOC. L.L.C.
THESE PLANS ARE PROTECTED UNDER THE FEDERAL COPYRIGHT LAWS. THE ORIGINAL PURCHASER OF THIS PLAN IS AUTHORIZED TO CONSTRUCT ONE AND ONLY ONE HOME USING THIS PLAN. MODIFICATION OR REUSE OF THIS PLAN IS PROHIBITED.