
Acknowledgement of Plans Submittal ONLY!

Diane Voynick Date 5/15/15

Maria Dolson Date 5/16/15

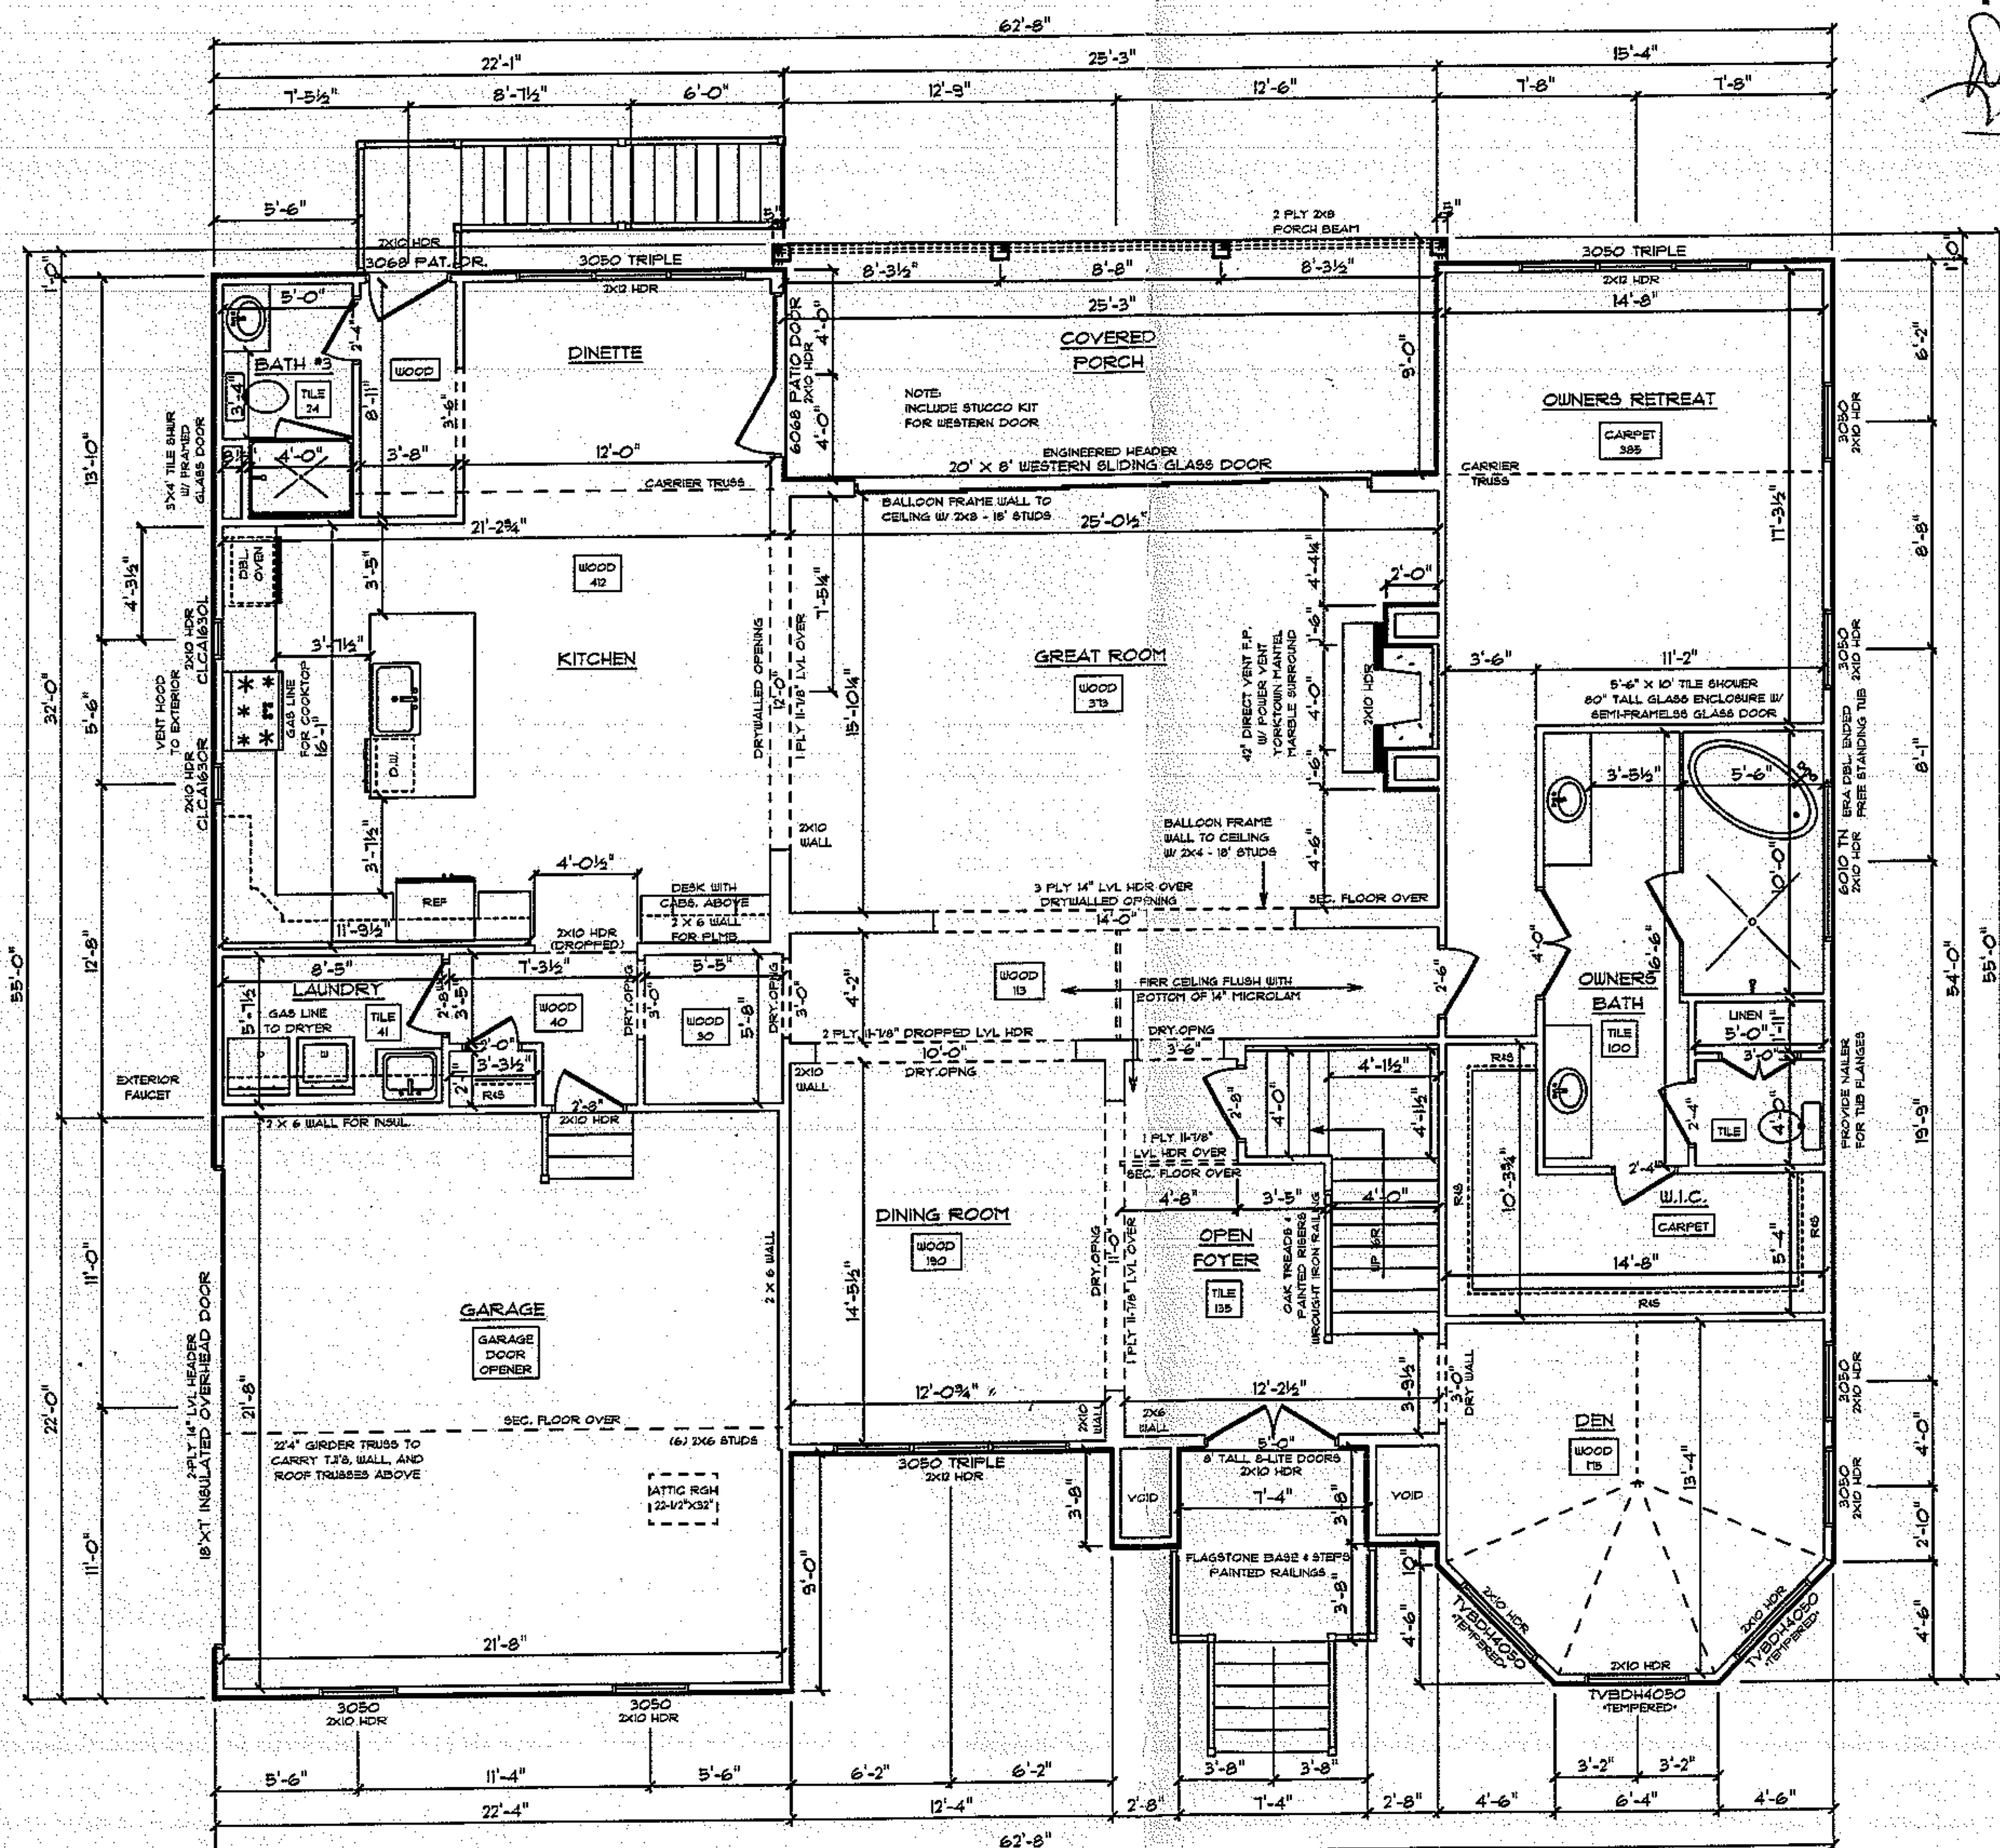

GENERAL FRAMING NOTES:
- DRYWALLED OPENINGS TO BE 6'-8" HEIGHT UNLESS OTHERWISE NOTED
- HEADERS TO BE 2 PLY UNLESS OTHERWISE NOTED

PLAN NOTES:
- SMOOTH CEILINGS THROUGHOUT HOME
- PAINTED TRIM
- 5-1/4" BASEBOARDS
- 3-1/4" CASING ON INTERIOR DOORS AND WINDOWS HAVE DRYWALLED RETURNS
- 6-PANEL, HOLLOW CORE MOLDED INTERIOR DOORS
- PLY-GEM LOW-E VINYL WINDOWS

FLOORING NOTES:
- ALL FLOORING BREAKS OCCUR @ CENTER LINE OF DOOR OPENINGS UNLESS OTHERWISE NOTED
- FLOORING SQUARE FOOTAGES INCLUDE CLOSETS RELATIVE TO THE AREA UNLESS OTHERWISE NOTED
- SOME FLOORING SQUARE FOOTAGES MAY INCLUDE HALLS OR AREAS THATCONNECT WITHOUT WALL SEPARATION IF THE SAME FINISH IS CONTINUED

ADDITIONAL NOTES:

CHESAPEAKE II / CUSTOM

FIRST FLOOR PLAN

9' CEILING HEIGHT

DWG: 4

SCALE: 1/8" = 1'-0"

DATE:

DRAWN BY: JAE

© COPYRIGHT 2011 SCHUMACHER HOMES, INC. ALL RIGHTS RESERVED. NO PORTION OF THIS DOCUMENT MAY BE UTILIZED, IN WHOLE OR PART, WITHOUT PRIOR WRITTEN PERMISSION OF SCHUMACHER HOMES, INC. A $1000.00 REWARD IS AVAILABLE TO THE FIRST PROVIDER OF INFORMATION LEADING TO THE SUCCESSFUL PROSECUTION OF A CLAIM MADE BY SCHUMACHER HOMES, INC. FOR COPYRIGHT INFRINGEMENT

STYLE OF HOME: CHESAPEAKE II / CUSTOM

FIRST FLOOR LIVING AREA = 2449 SQ. FT.
SECOND FLOOR LIVING AREA = 1472 SQ. FT.
SECOND FLOOR UNFINISHED AREA = 80 SQ. FT.
OPEN AREA = 591 SQ. FT.
GARAGE AREA = 485 SQ. FT.
CRAWL SPACE AREA = 2411 SQ. FT.
PORCH AREA = 289 SQ. FT.

CUSTOM BUILT FOR: DIANE VOYNICK


JOB #: CH 615 015 0129

CN #: 20319

LOCATION: 148 RIPWATER LANE, MOORESVILLE, NC, IREDELL COUNTY

SCHUMACHER HOMES
Charlotte, NC
341 Alcove Road
Mooresville, NC 28117
Sales: (877) 267-3482
Construction: (800) 401-1534
www.schumacherhomes.com

Acknowledger
Plans Submitta
Diane Votnick Da
Da

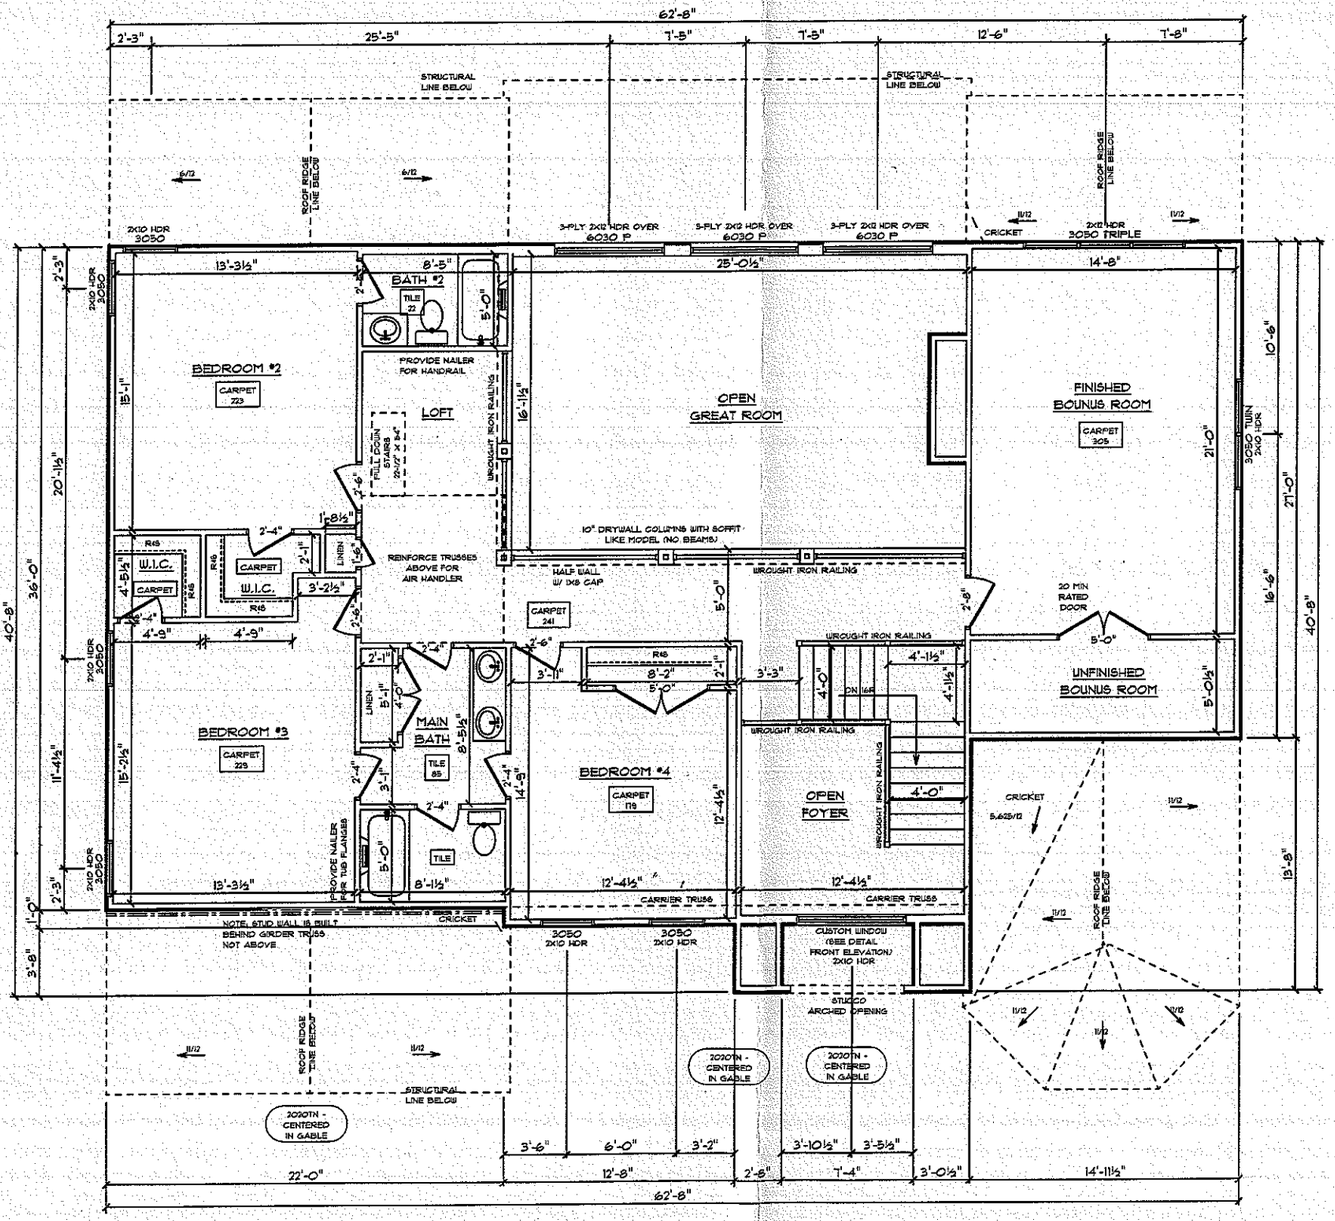

CHESAPEAKE II / CUSTOM
SECOND FLOOR PLAN

STYLE OF HOME: CHESAPEAKE II / CUST
FIRST FLOOR LIVING AREA = 2446 SQ. FT.
SECOND FLOOR LIVING AREA = 1472 SQ. FT.
SECOND FLOOR UNFINISHED AREA = 80 SQ.
OPEN AREA = 291 SQ. FT.
GARAGE AREA = 485 SQ. FT.
CRAWL SPACE AREA = 2471 SQ. FT.
PORCH AREA = 289 SQ. FT.

CUSTOM BUILT FOR: DIANE VOTNICK
JOB #: CH 615 015 0129
CH #: 20319
LOCATION: 148 RIPWATER LANE
MOORESVILLE, NC
IREDELL COUNTY

SCHUMACHER HOMES
Charlotte, NC
341 Alcove Road
Mooresville, NC 28117
Sales: (877) 267-3482
Construction: (800) 401-1534
www.schumacherhomes.com