
Acknowledgement of
Plans Submittal ONLY!

Date 11/5/15

Date 12/7/15

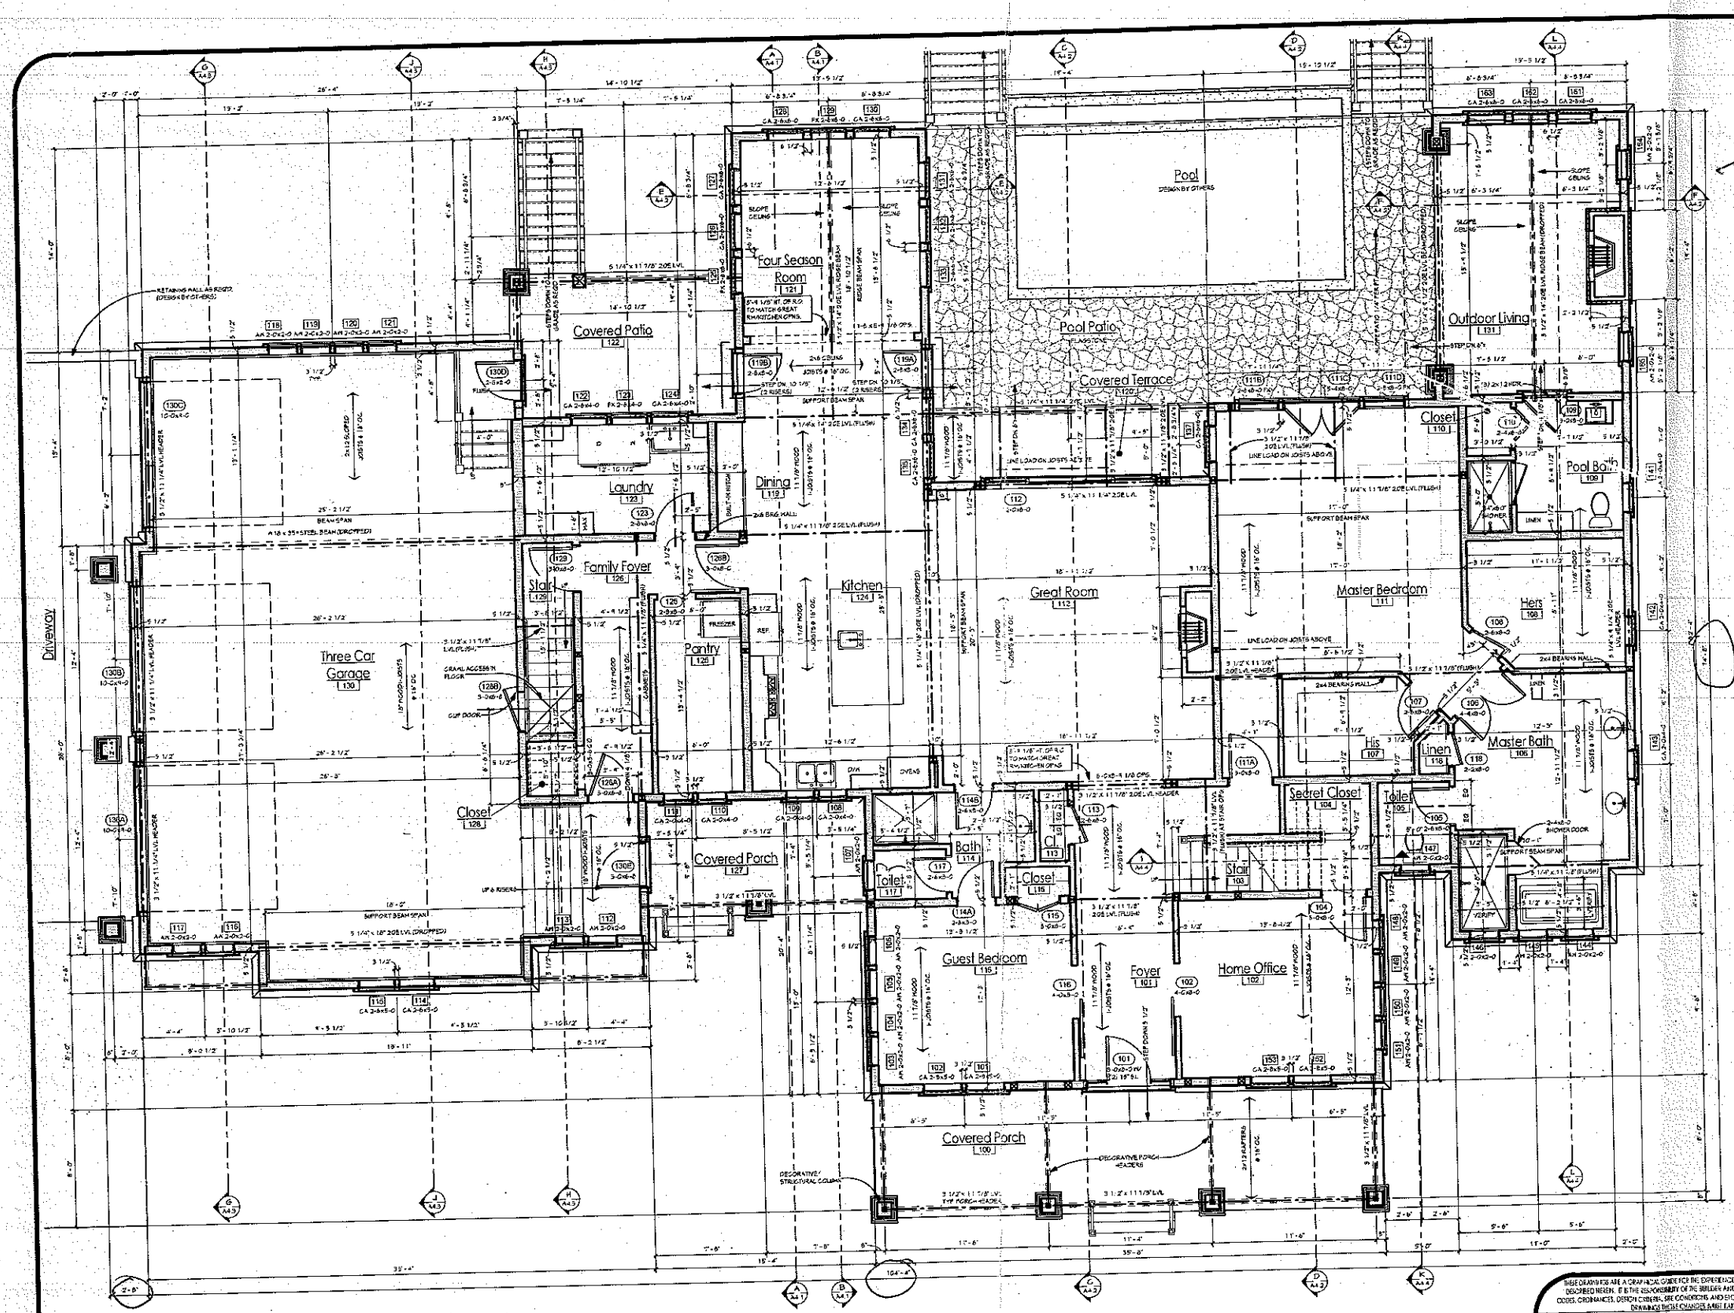


NOTES:

1. DBL. JOISTS OR PSLD JOIS LVL FLUSH IN FLOOR SYSTEM UNDER PARALLEL PARTITIONS ABOVE COORD NATE LOCATION OF PLUMBING SUPPLY AND DRAIN LINES
2. ADDITIONAL HEADERS BEYOND WHAT IS SHOWN MAY BE REQUIRED. REFER TO GOOD SPAN CHARTS OR PRESCRIBED LUMBER MANUFACTURERS SPAN CHARTS FOR HEADERS NOT SHOWN.
3. COORDINATE ALL DIMENSIONS ADJACENT TO APPLIANCES, FIXTURES AND ETC. MAKE ADJUSTMENTS AS REQUIRED.
4. VERIFY WINDOW UNIT AND ROUGH OPENING SIZES WITH SELECTED WINDOW MANUFACTURER. VERIFY HEAD AND SILL CLEARANCES, COORDINATE ADJUSTMENTS AS REQUIRED
5. ALL BEARING POINTS MUST BE CONTINUOUS TO FOUNDATION SUPPORT. PIER AND BLOCKING AT FLOOR SYSTEM CONDITIONS AS REQUIRED

THESE DRAWINGS ARE A GRAPHICAL GUIDE FOR THE EXPERIENCED BUILDER TO USE AS REFERENCE FOR BUILDING THE HOUSE DESCRIBED HEREIN. IT IS THE RESPONSIBILITY OF THE BUILDER AND/OR THE PURCHASER OF THESE PLANS TO VERIFY ALL LOCAL CODES, ORDINANCES, DEED RESTRICTIONS, SITE CONDITIONS AND ETC. IF ANY VARIABLES REQUIRE THAT CHANGES BE MADE TO THESE DRAWINGS IN THE CHANGES ARE TO BE RECOGNIZED AND MADE.

THESE DRAWINGS ARE THE COPYRIGHT OF Brian K. Eicholtz Design, LLC. THE PURCHASER OF THESE DRAWINGS HAS PURCHASED THE RIGHT TO BUILD THE DRAWING SHOWN ONE TIME ONLY. IF THE PROJECT OR A DERIVATIVE OF THIS PROJECT IN ACCORDANCE WITH FEDERAL COPYRIGHT LAWS IS TO BE BUILT MORE THAN ONCE, EVERY ADDITIONAL RIGHTS MUST BE PURCHASED. MULTIPLE BUILDING RIGHTS ARE VERY NEGOTIABLE, ESPECIALLY WHEN COMPARED TO ANY LEGAL EXPENSES THAT WOULD BE INCURRED BY INFRINGING ON THE COPYRIGHT. TO REPORT COPYRIGHT INFRINGEMENT PLEASE CALL (615) 812-0423.

© COPYRIGHT 2014, Brian K. Eicholtz

the Red Cottage.com

Contact The Red Cottage:
Brian K. Eicholtz — mobile: 615.218.5123 — Brian@TheRedCottage.com
Matthew K. Cummins — mobile: 931.284.2115 — Matt@TheRedCottage.com

| | |
|---|---|
| ISSUE DATE: | 2015-09-21 |
| JOB NUMBER: | 1024.05 |
| DRAWN: | MKC |
| CHECKED: | BKE |

First Floor Plan


The Bungalow
The O'Connor Residence

A1.1

Acknowledgement of Plans Submittal ONLY!

Date 11/5/15

Date 12/7/15

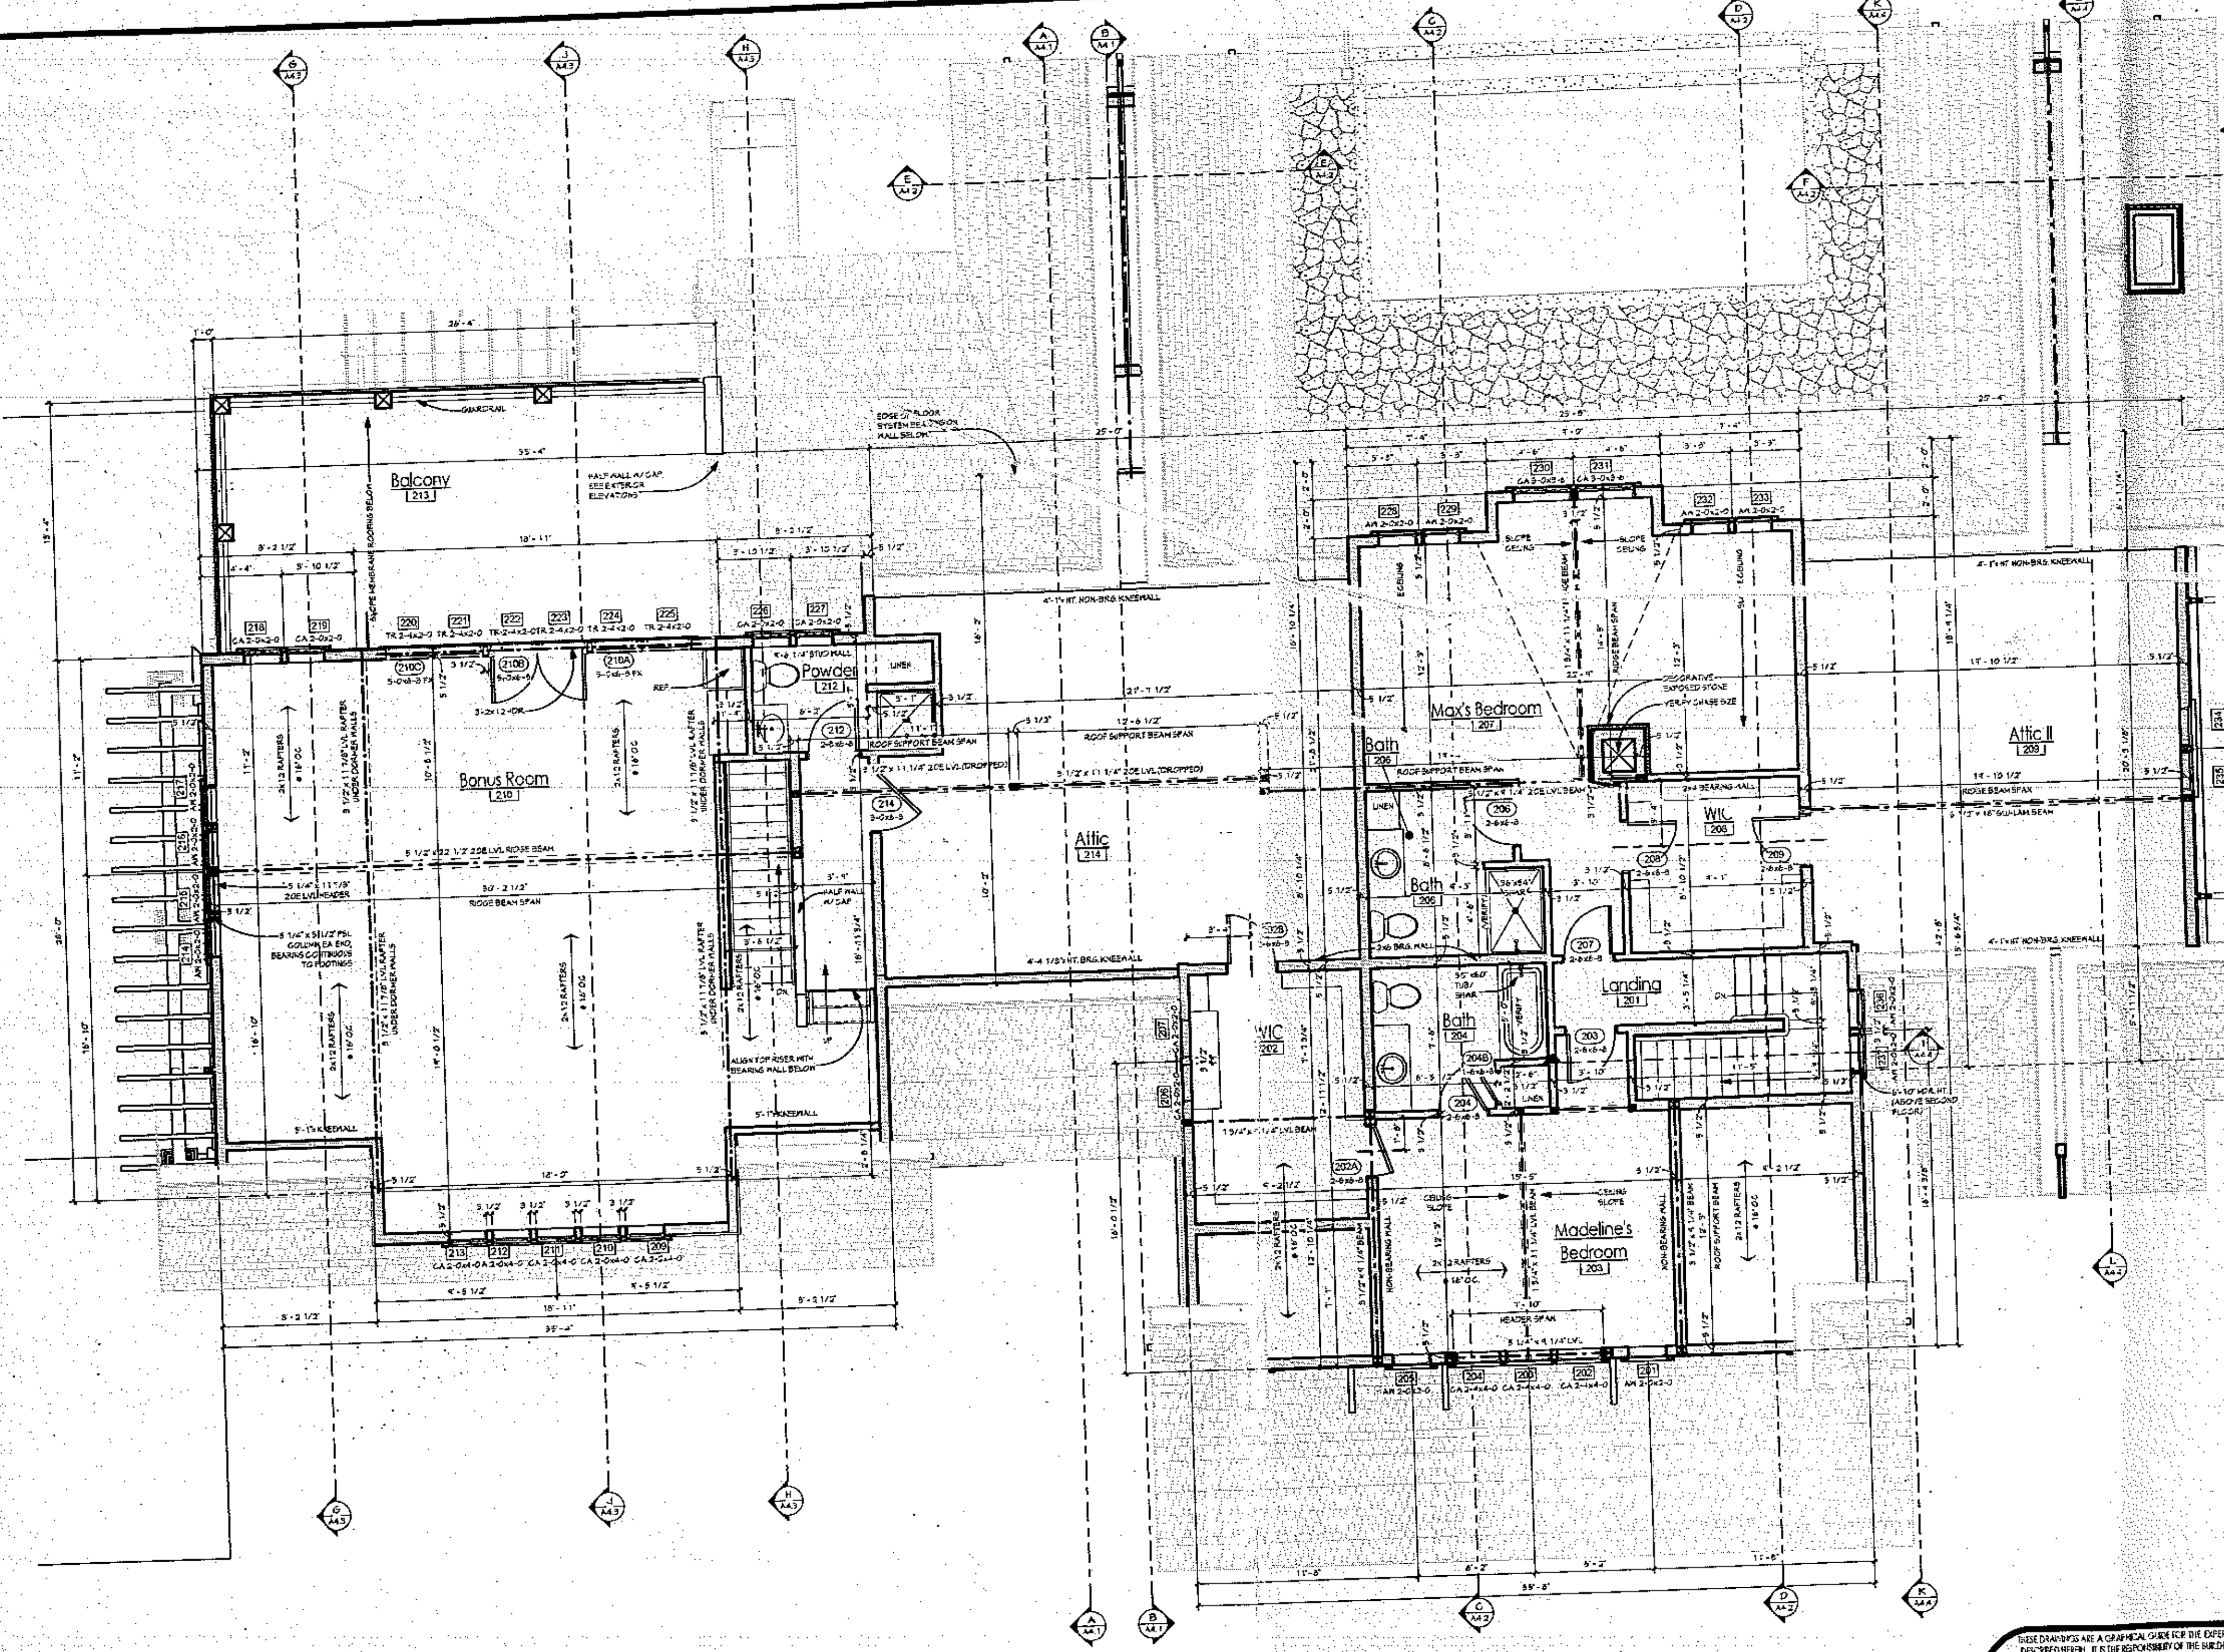


## Second Level Floor Plan

SCALE: 1/4" = 1'-0"

NOTE:

1. DBL JOISTS OR PROVIDE LVL (FLUSH) IN FLOOR SYSTEM UNDER PARALLEL PARTITIONS ABOVE. COORDINATE LOCATION OF PLUMBING SUPPLY AND DRAIN LINES.
2. ADDITIONAL HEADERS BEYOND WHAT IS SHOWN WILL BE REQUIRED. REFER TO CODE SPAN CHARTS OR PRE-ENGINEERED LUMBER MANUFACTURER'S SPAN CHARTS FOR HEADERS NOT SHOWN.
3. COORDINATE ALL DIMENSIONS ADJACENT TO APPLIANCES, FIXTURES AND ETC., MAKE ADJUSTMENTS AS REQUIRED.
4. VERIFY WINDOW UNIT AND ROUGH OPENING SIZES WITH SELECTED WINDOW MANUFACTURER. VERIFY HEAD AND SILL CLEARANCES, COORDINATE ADJUSTMENTS AS REQUIRED.
5. ALL BEARING POINTS MUST BE CONTINUOUS TO FOUNDATION SUPPORT, PROVIDE BLOCKING AT FLOOR SYSTEM CONDITIONS AS REQUIRED.

© COPYRIGHT 2014, Brian K. Eicholtz

THESE DRAWINGS ARE A GRAPHICAL GUIDE FOR THE EXPERIENCED BUILDER TO USE AS REFERENCE FOR BUILDING THE PROJECT DESCRIBED HEREIN. IT IS THE RESPONSIBILITY OF THE BUILDER AND/OR THE PURCHASER OF THESE PLANS TO VERIFY ALL LOCAL CODES, ORDINANCES, DESIGN CRITERIA, SITE CONDITIONS AND ETC. IF ANY VARIABLES REQUIRE THAT CHANGES BE MADE TO THESE DRAWINGS THOSE CHANGES MUST TAKE PRECEDENT TO WHAT IS SHOWN.

THESE DRAWINGS ARE THE COPYRIGHT OF Brian K. Eicholtz Design, LLC. THE PURCHASER OF THESE DRAWINGS HAS PURCHASED THE RIGHT TO BUILD THE DRAWING SHOWN ONE TIME ONLY. IF THIS PROJECT OR A DERIVATIVE OF THIS PROJECT IN ACCORDANCE WITH FEDERAL COPYRIGHT LAWS IS TO BE BUILT MORE THAN ONCE, EVEN WITH DESIGN CHANGES, ADDITIONAL RIGHTS MUST BE PURCHASED. MULTIPLE BUILDING RIGHTS ARE VERY INEXPENSIVE, ESPECIALLY WHEN COMPARED TO ANY LEGAL EXPENSES THAT WOULD BE INCURRED BY DISREGARDING THIS WARNING. TO REPORT COPYRIGHT VIOLATIONS PLEASE CALL (616)218-5123.

the Red Cottage.com

Contact The Red Cottage:
Brian K. Eicholtz mobile: 616.218.5123
BrianE@TheRedCottage.com
Matthew K. Cummins mobile: 931.284.2115
MattC@TheRedCottage.com

| | |
|---|---|
| ISSUE DATE: | 2015-09-21 |
| ID NUMBER: | 1024-05 |
| DRAWN: | MKC |
| CHECKED: | BKE |

Second Floor Plan

The Bungalow

The O'Connor Residence

A1.2