IREDELL COUNTY HEALTH DEPARTMENT


ENVIRONMENTAL HEALTH DIVISION

PAGE 2: *SITE PLAN WORKSHEET*

SEE THE "SAMPLE SITE PLAN" BELOW. *INCOMPLETE SITE PLANS WILL BE RETURNED TO YOU FOR COMPLETION AND MAY RESULT IN A DELAY IN THE ISSUANCE OF YOUR SEPTIC SYSTEM PERMIT!!!*

Place an (X) beside each item as you complete the site plan:

- **( ) Property Line measurements are clearly identified**
- **( ) All proposed structures are indicated**
- **( ) Front and side setbacks from property line**
- **( ) Preferred driveway location and well location**
- **( ) Area you prefer your septic system to be placed**
- **( ) North arrow, or other sufficient indicator of direction**

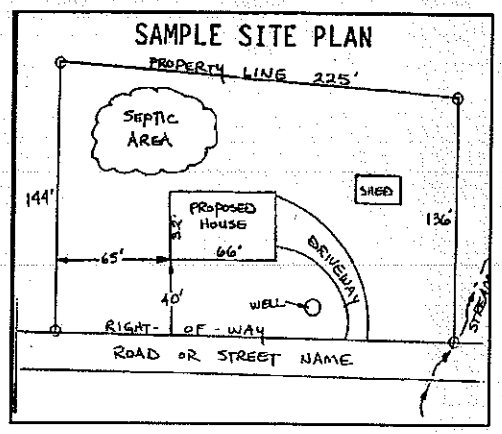

Circle N/A on the following if appropriate:

Location of septic systems and wells within 100' of your property	**N/A**
Location of easements and rights of ways on your property	**N/A**
Location of any designated wetlands on the property	**N/A**

USE THIS SPACE TO DRAW YOUR SITE PLAN

Show: proposed house or business footprint, wells, water lines, patios, pools and decks, and any other item that will occupy space on the site


See Attached Plan

Signature: _____

Property owner or owner's legal representative signature (SIGNATURE REQUIRED)

10/30/15

DATE

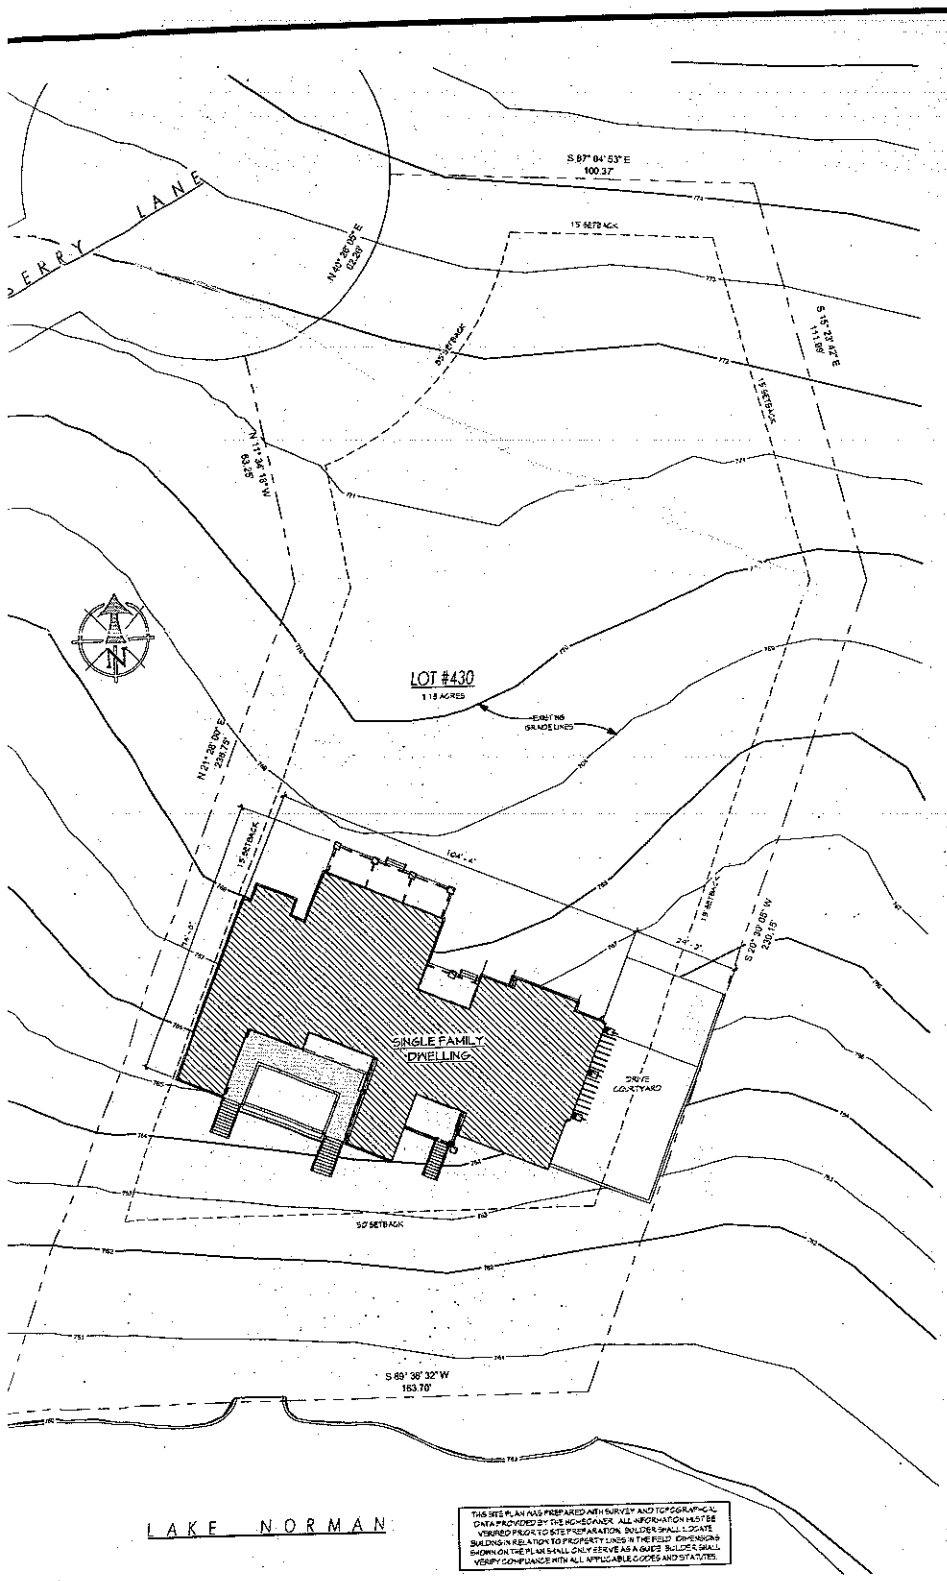

THIS SITE PLAN WAS PREPARED WITH SURVEY AND TOPOGRAPHICAL DATA PROVIDED BY THE HOMEOWNER. ALL INFORMATION MUST BE VERIFIED PRIOR TO SITE PREPARATION. BUILDER SHALL LOCATE BUILDING IN RELATION TO PROPERTY LINES IN THE FIELD. DIMENSIONS SHOWN ON THE PLANS SHALL ONLY SERVE AS A GUIDE. BUILDER SHALL VERIFY COMPLIANCE WITH ALL APPLICABLE CODES AND STATUTES.

Proposed Site/ Grading Plan

SCALE: 1" = 20'-0"

© COPYRIGHT 2014, Brian K. Eicholtz

THESE DRAWINGS ARE A GRAPHICAL GUIDE FOR THE EXPERIENCED BUILDER TO USE AS REFERENCE FOR BUILDING THE PROJECT DESCRIBED HEREIN. IT IS THE RESPONSIBILITY OF THE BUILDER AND/ OR THE PURCHASER OF THESE PLANS TO VERIFY ALL LOCAL CODES, ORDINANCES, DESIGN CRITERIA, SITE CONDITIONS AND ETC. IF ANY VARIABLES REQUIRE THAT CHANGES BE MADE TO THESE DRAWINGS THOSE CHANGES MUST TAKE PRECEDENT TO WHAT IS SHOWN.

THESE DRAWINGS ARE THE COPYRIGHT OF Brian K. Eicholtz Design, LLC., THE PURCHASER OF THESE DRAWINGS HAS PURCHASED THE RIGHT TO BUILD THE DRAWING SHOWN ONE TIME ONLY. IF THIS PROJECT OR A DERIVATIVE OF THIS PROJECT IN ACCORDANCE WITH FEDERAL COPYRIGHT LAWS IS TO BE BUILT MORE THAN ONCE, EVEN WITH DESIGN CHANGES, ADDITIONAL RIGHTS MUST BE PURCHASED. MULTIPLE BUILDING RIGHTS ARE VERY INEXPENSIVE, ESPECIALLY WHEN COMPARED TO ANY LEGAL EXPENSES THAT WOULD BE INCURRED BY DISREGARDING THIS WARNING. TO PURCHASE COPYRIGHT MODIFICATIONS PLEASE CALL 615.218.5123.

the Red Cottage.com

Contact The Red Cottage:
Brian K. Eicholtz mobile: 615.218.5123
Brian@TheRedCottage.com
Matthew K. Cummins mobile: 931.284.2115
Matt@TheRedCottage.com

ISSUE DATE:	2015-09-21
ID NUMBER:	1024-05
DRAWN:	MKC
CHECKED:	BKE

Proposed Site Plan

The Bungalow

The O'Connor Residence

G1.2