
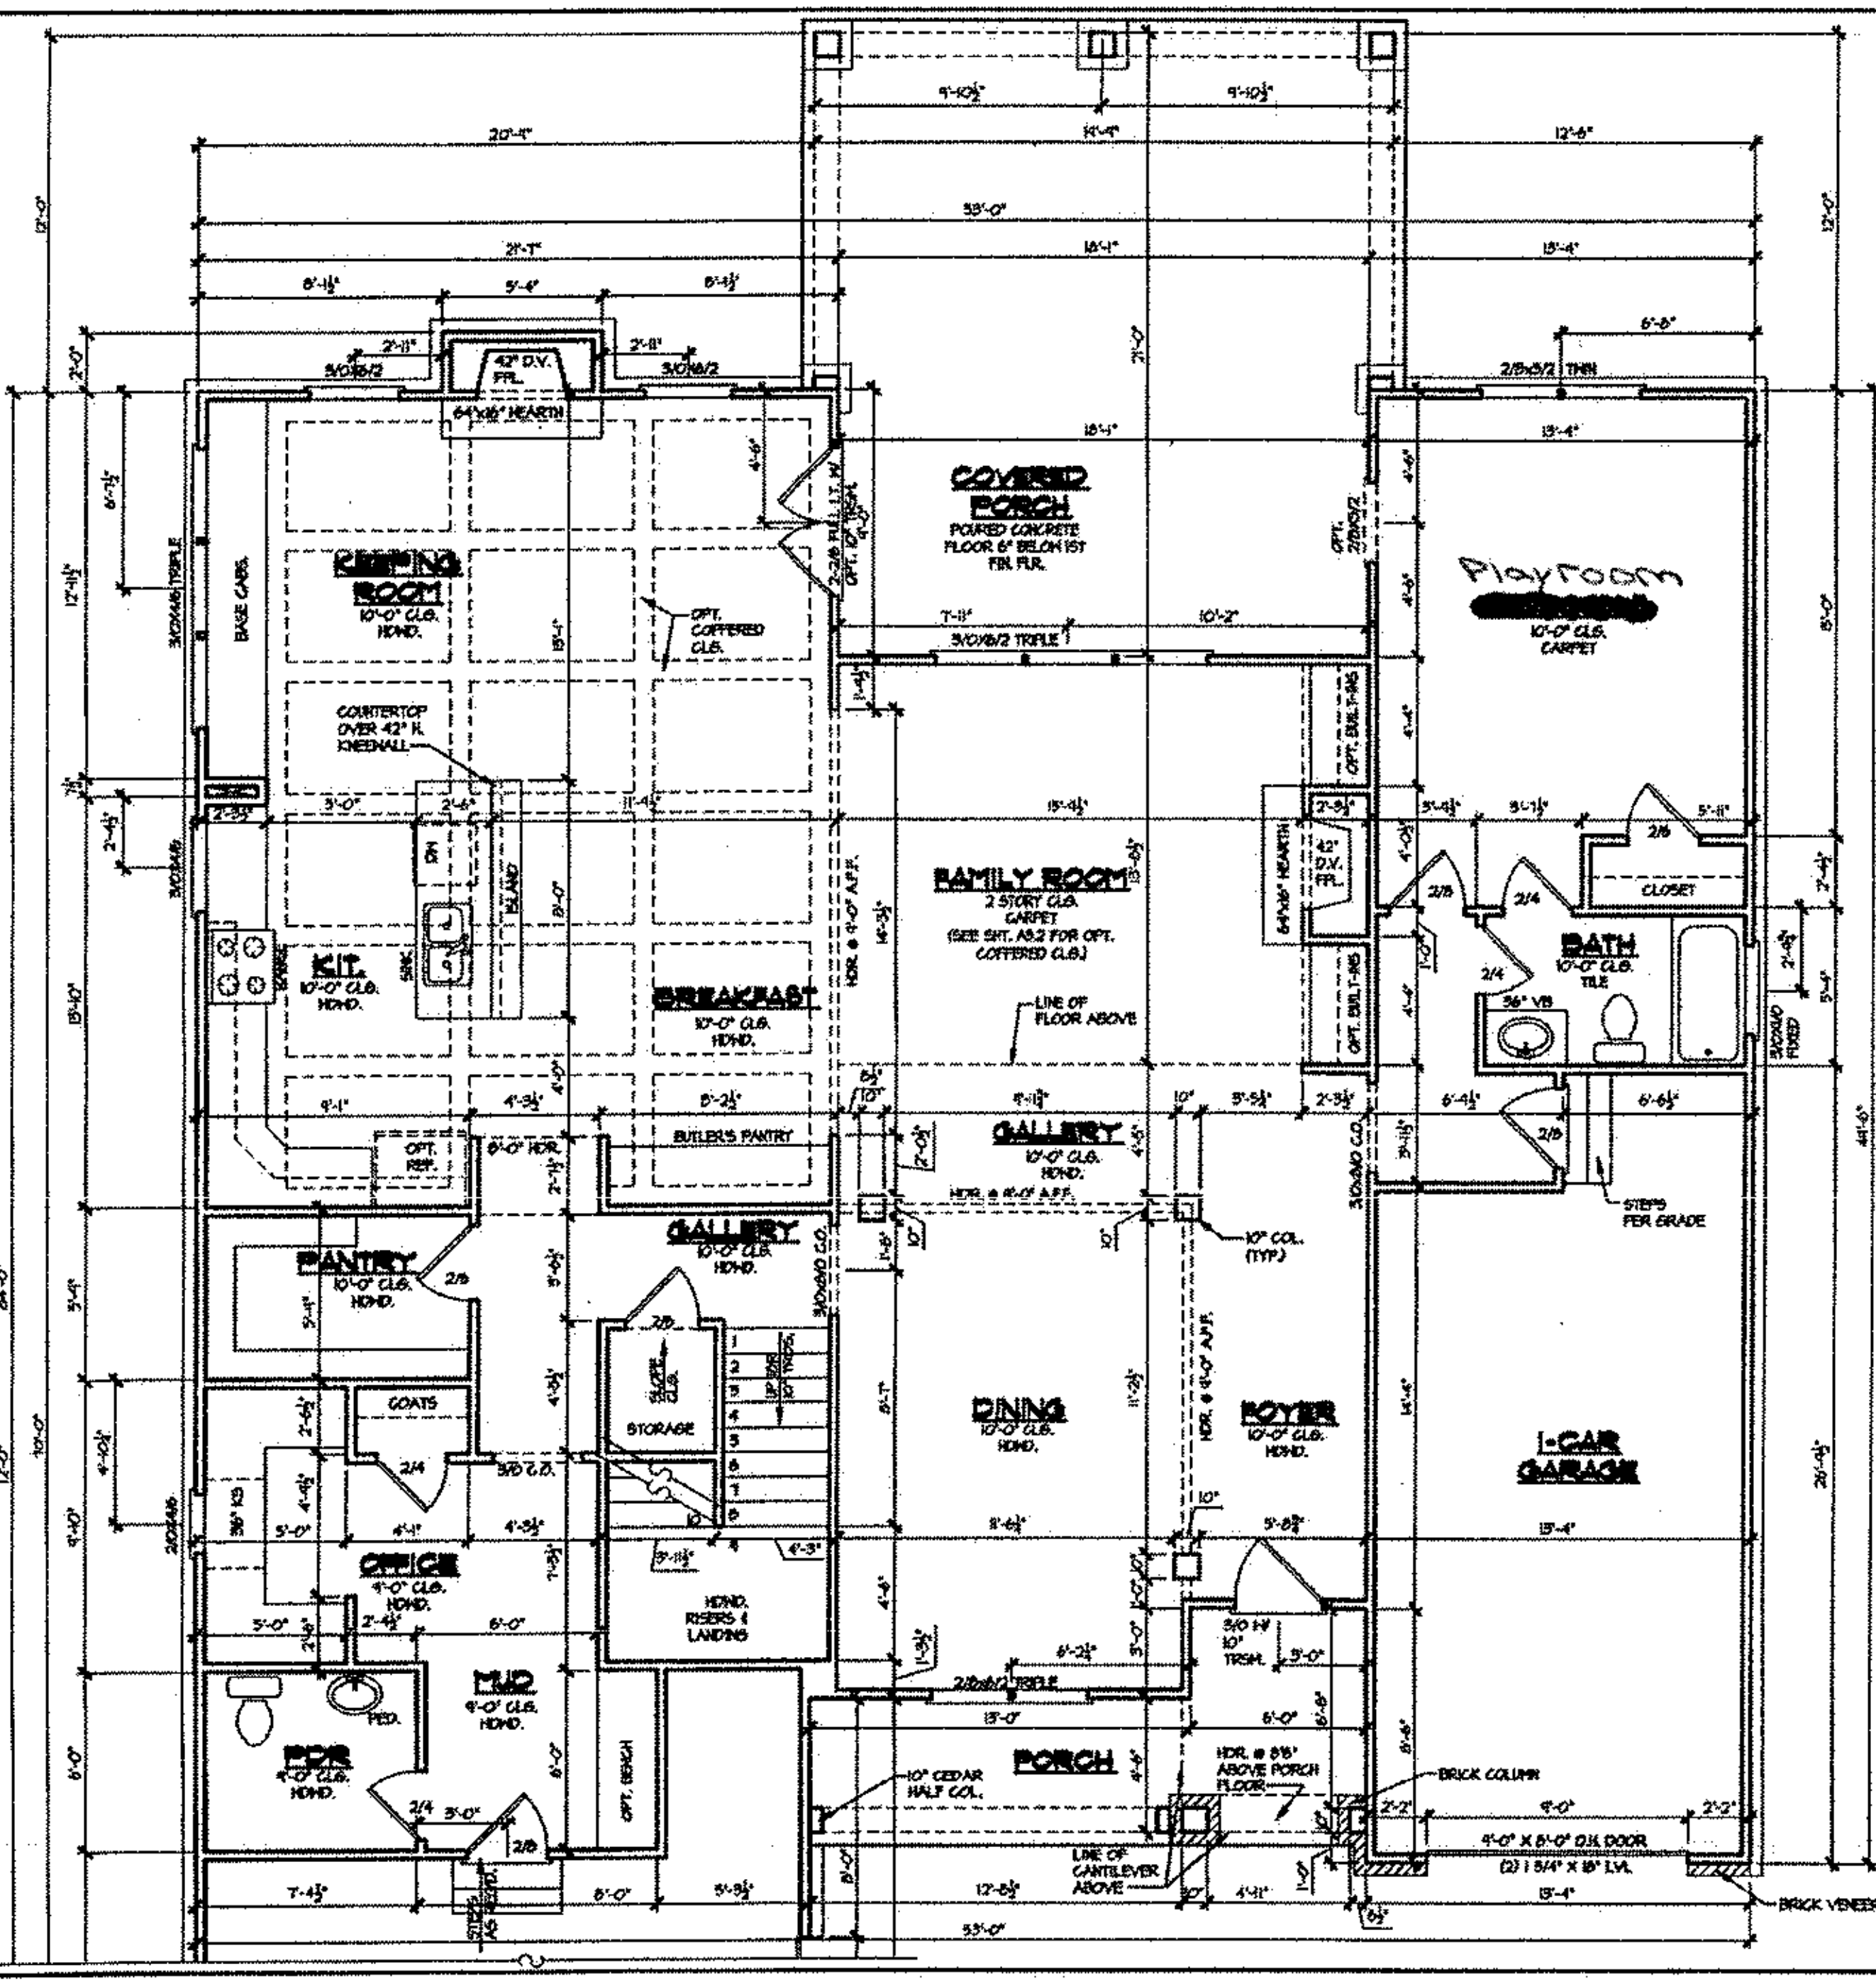


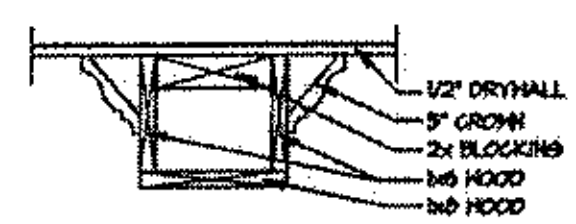

COFFERED CEILING
SCALE: 1 1/2" = 1'-0"

SQUARE FOOTAGE	
1ST FLOOR	1,980 SQ. FT.
2ND FLOOR	2,315 SQ. FT.
TOTAL	4,295 SQ. FT.
FRONT PORCH	104 SQ. FT.
REAR PORCH	400 SQ. FT.
GARAGES	805 SQ. FT.

FIRST FLOOR PLAN
SCALE: 1/4" = 1'-0"

PEACHTREE RESIDENTIAL PROPERTIES
The Builder Who Listens
7380 McGinnis Ferry Rd. • Suwanee, Georgia 30174
Voice (770) 622-2522 • Fax (770) 622-9071


This drawing is the property of Peachtree Residential Properties and may not be copied or reproduced without the written permission of Peachtree Residential Properties.

Drawn By: AMH
Date: 11/16/15
Plan No:

Revision: 2540 BRAMLEY SCHOOL RD.

Model Name: WEXFORD "E"
Sheet Title: FIRST FLOOR PLAN

SHEET NO. A3.1

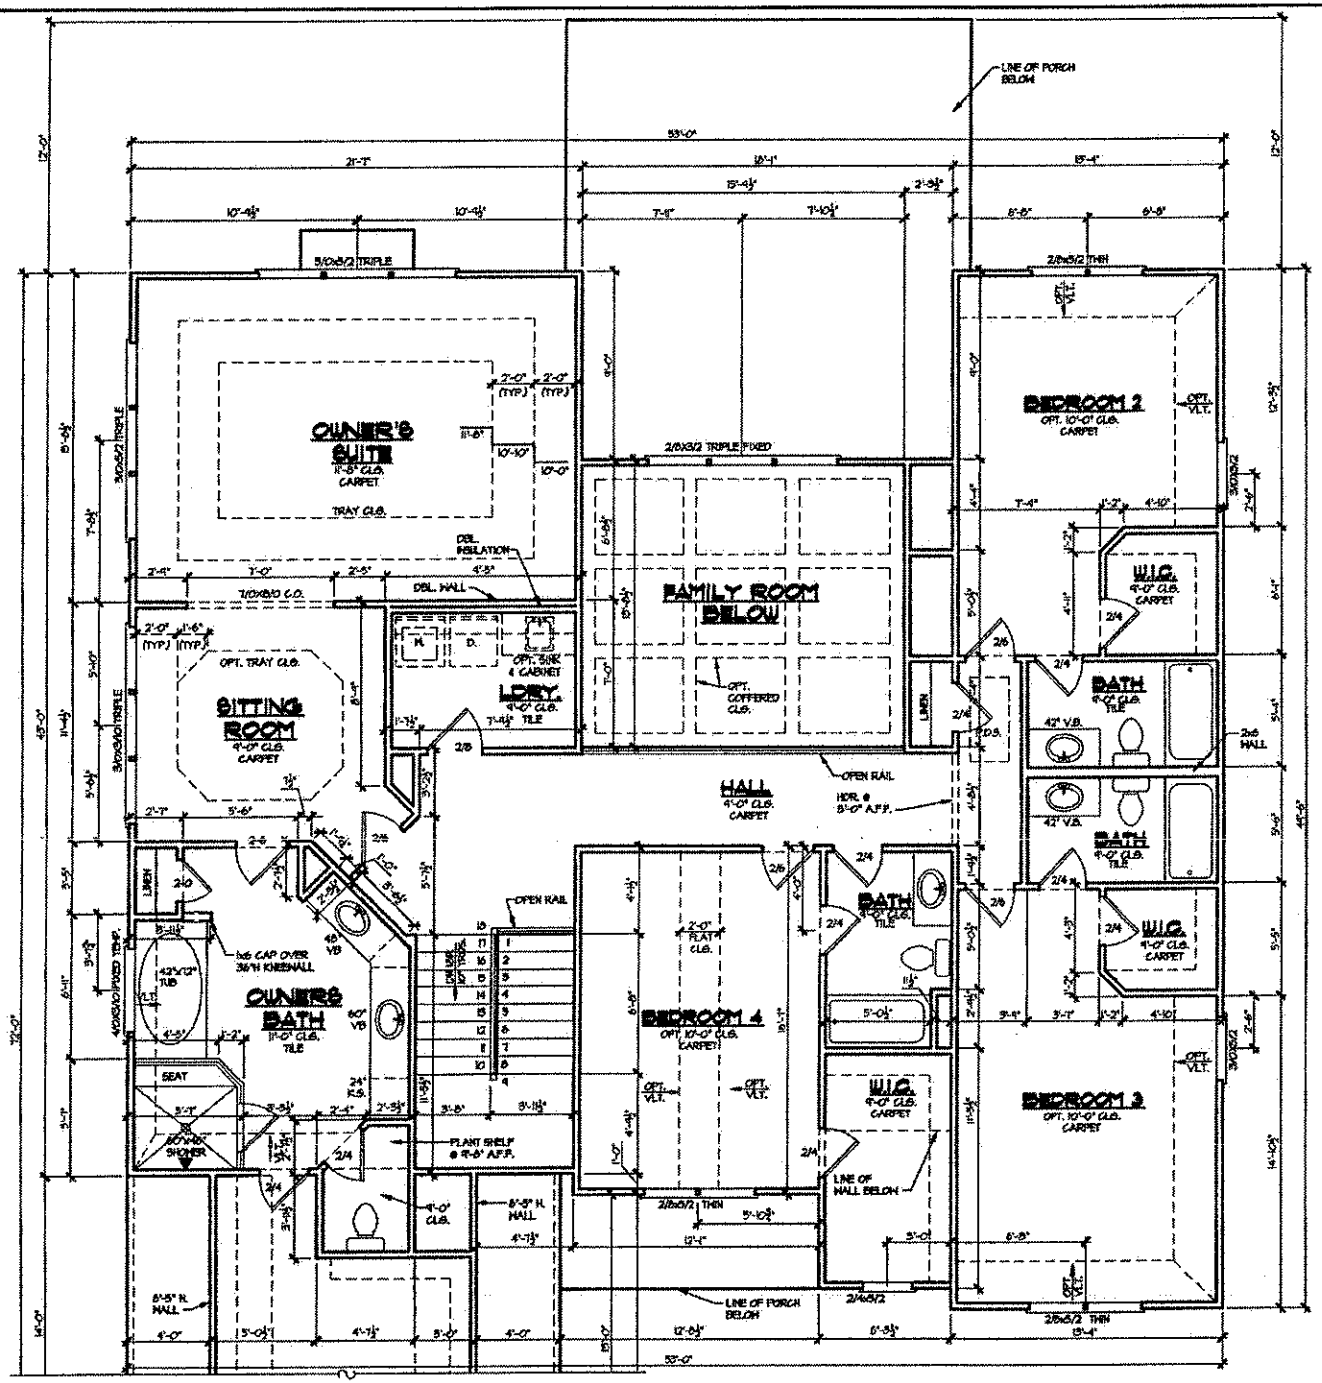

SECOND FLOOR PLAN

SCALE: 1/4" = 1'-0"

PEACHTREE RESIDENTIAL PROPERTIES

The Builder Who Listens

7390 McGinnis Ferry Rd. • Suwanee, Georgia 30174
Voice (770) 622-3822 • Fax (770) 622-3171

This drawing is the property of Peachtree Residential Properties and may not be copied or reproduced without the written permission of Peachtree Residential Properties.

Drawn By: AH

Date: 11/16/15

Plan No:

Revisions: 2540 BRANLEY SCHOOL RD.

Model Name: WEXFORD "E"

Sheet Title: SECOND FLOOR PLAN

SHEET NO. A3.2