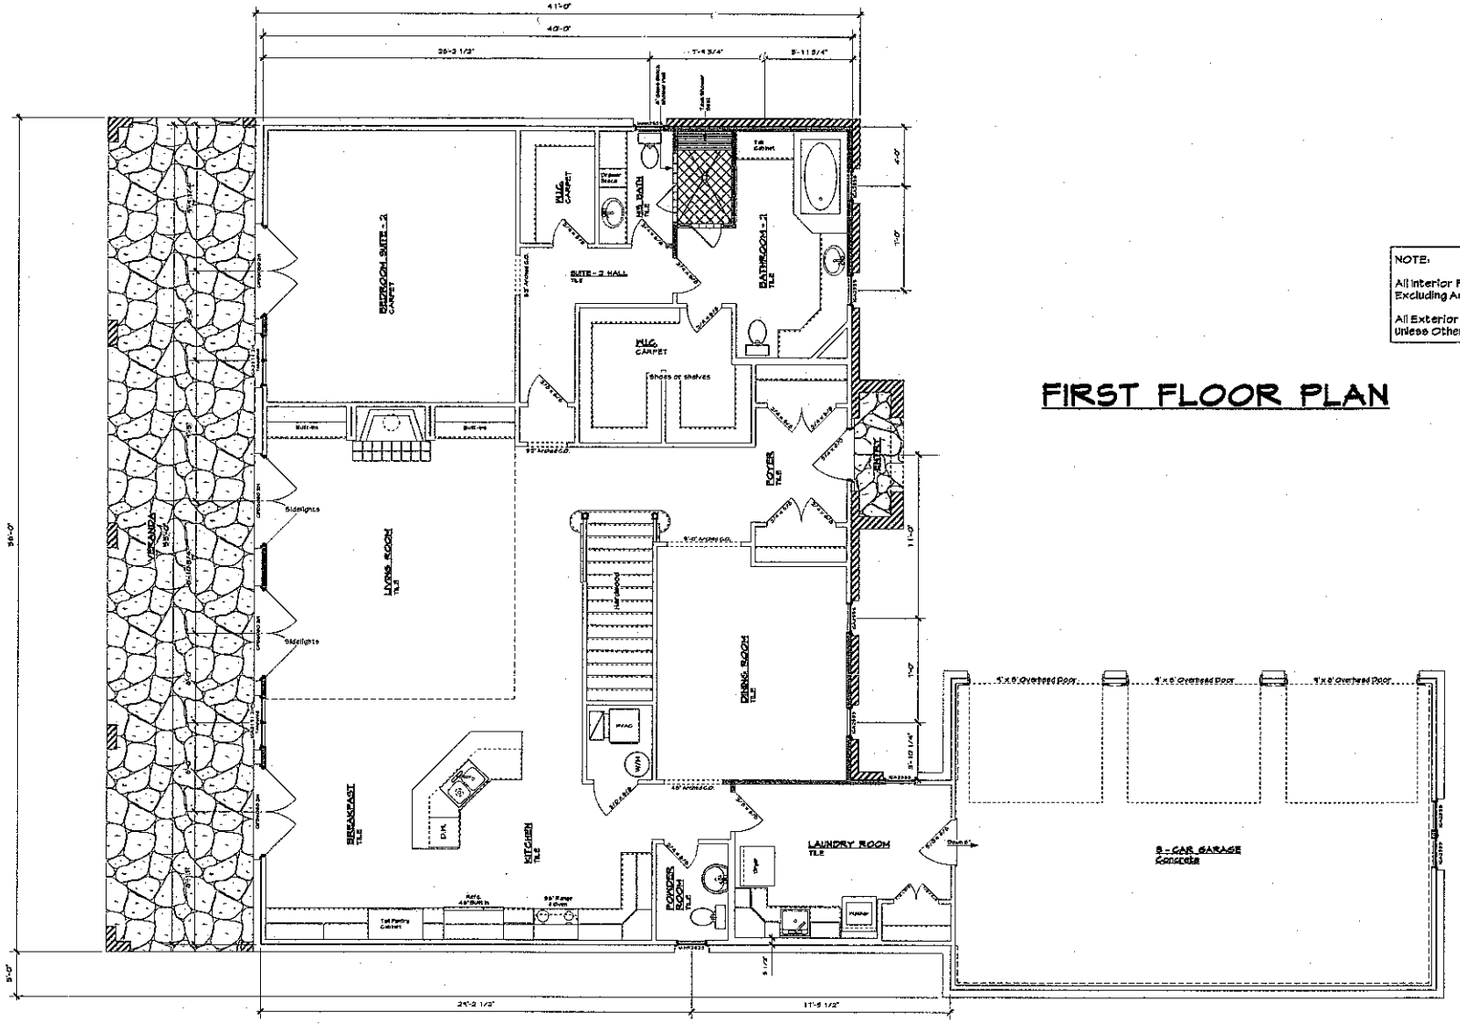


FIRST FLOOR PLAN

Square Footage Calculations	
First Floor Heated	2,847.311
Garage	757.494
Second Floor Heated	2,750.769
TOTAL HEATED AREA	5,048.080

NOTE:

All Interior Frame Dimensions Are To Frame Walls Excluding Any Existing Sheetrock.

All Exterior Dimensions Are To Outside Of Sheathing Unless Otherwise Noted.

Bay South
RESIDENTIAL
DESIGN & CONSULTING
107 North Main Street
Suite: 205
Davidson, N.C. 28036

MAILING ADDRESS
Post Office Box 1103
Davidson, N.C. 28036

Office: (704) 892-2700
Office: (800) 545-DRAW
Fax: (704) 892-2700
E-Mail: baysouthdesign@adelphia.net

NEW RESIDENCE - 2604 BRAWLEY SCHOOL RD.


This plan is the property of Bay South Design and its client and may not be used or copied without written consent from both parties.

FIRST FLOOR PLAN

Date: 11/10/05
~~Scale: 1/4" = 1'~~

Plot Date: 12/01/05
DRAWN BY: JRS

2604 Brawley School Rd.
Mooresville, NC

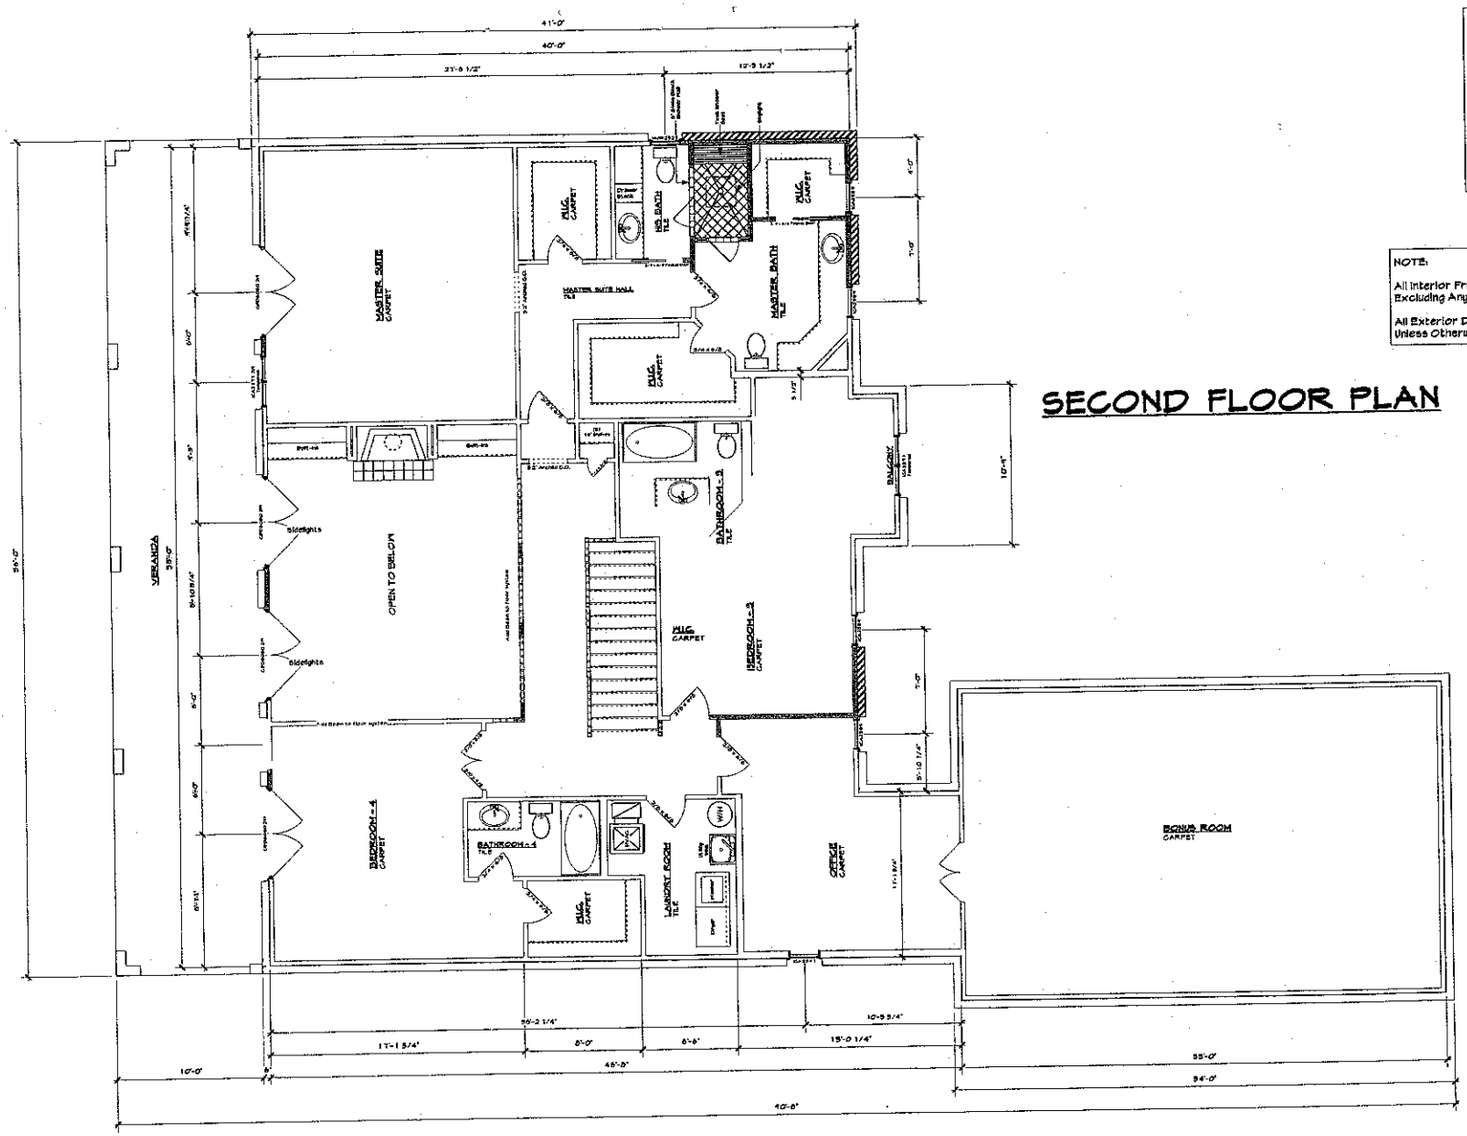

SECOND FLOOR PLAN

Square Footage Calculations	
First Floor Heated	2,547.511
Garage	751.494
Second Floor Heated	2,750.769
TOTAL HEATED AREA	5,048.080

NOTE:

All Interior Frame Dimensions Are To Frame Walls Excluding Any Existing Sheetrock.

All Exterior Dimensions Are To Outside Of Sheathing Unless Otherwise Noted.

Bay South
RESIDENTIAL
DESIGN & CONSULTING
107 North Main Street
Suite: 205
Davidson, N.C. 28036

MAILING ADDRESS
Post Office Box 1103
Davidson, N.C. 28036

Office: (704) 892-2700
Office: (800) 545-DRAW
Fax: (704) 892-2700
E - Mail: baysouthdesign@adelphia.net

NEW RESIDENCE - 2604 BRAWLEY SCHOOL RD.

This plan is the property of Bay South Design and its client and may not be used or copied without written consent from both parties.

SECOND FLOOR PLAN

Date: 11/10/05
Scale: 1/4" = 1'

Plot Date: 12/01/05
DRAWN BY: JRR

2604 Brawley School Rd.
Mooresville, NC