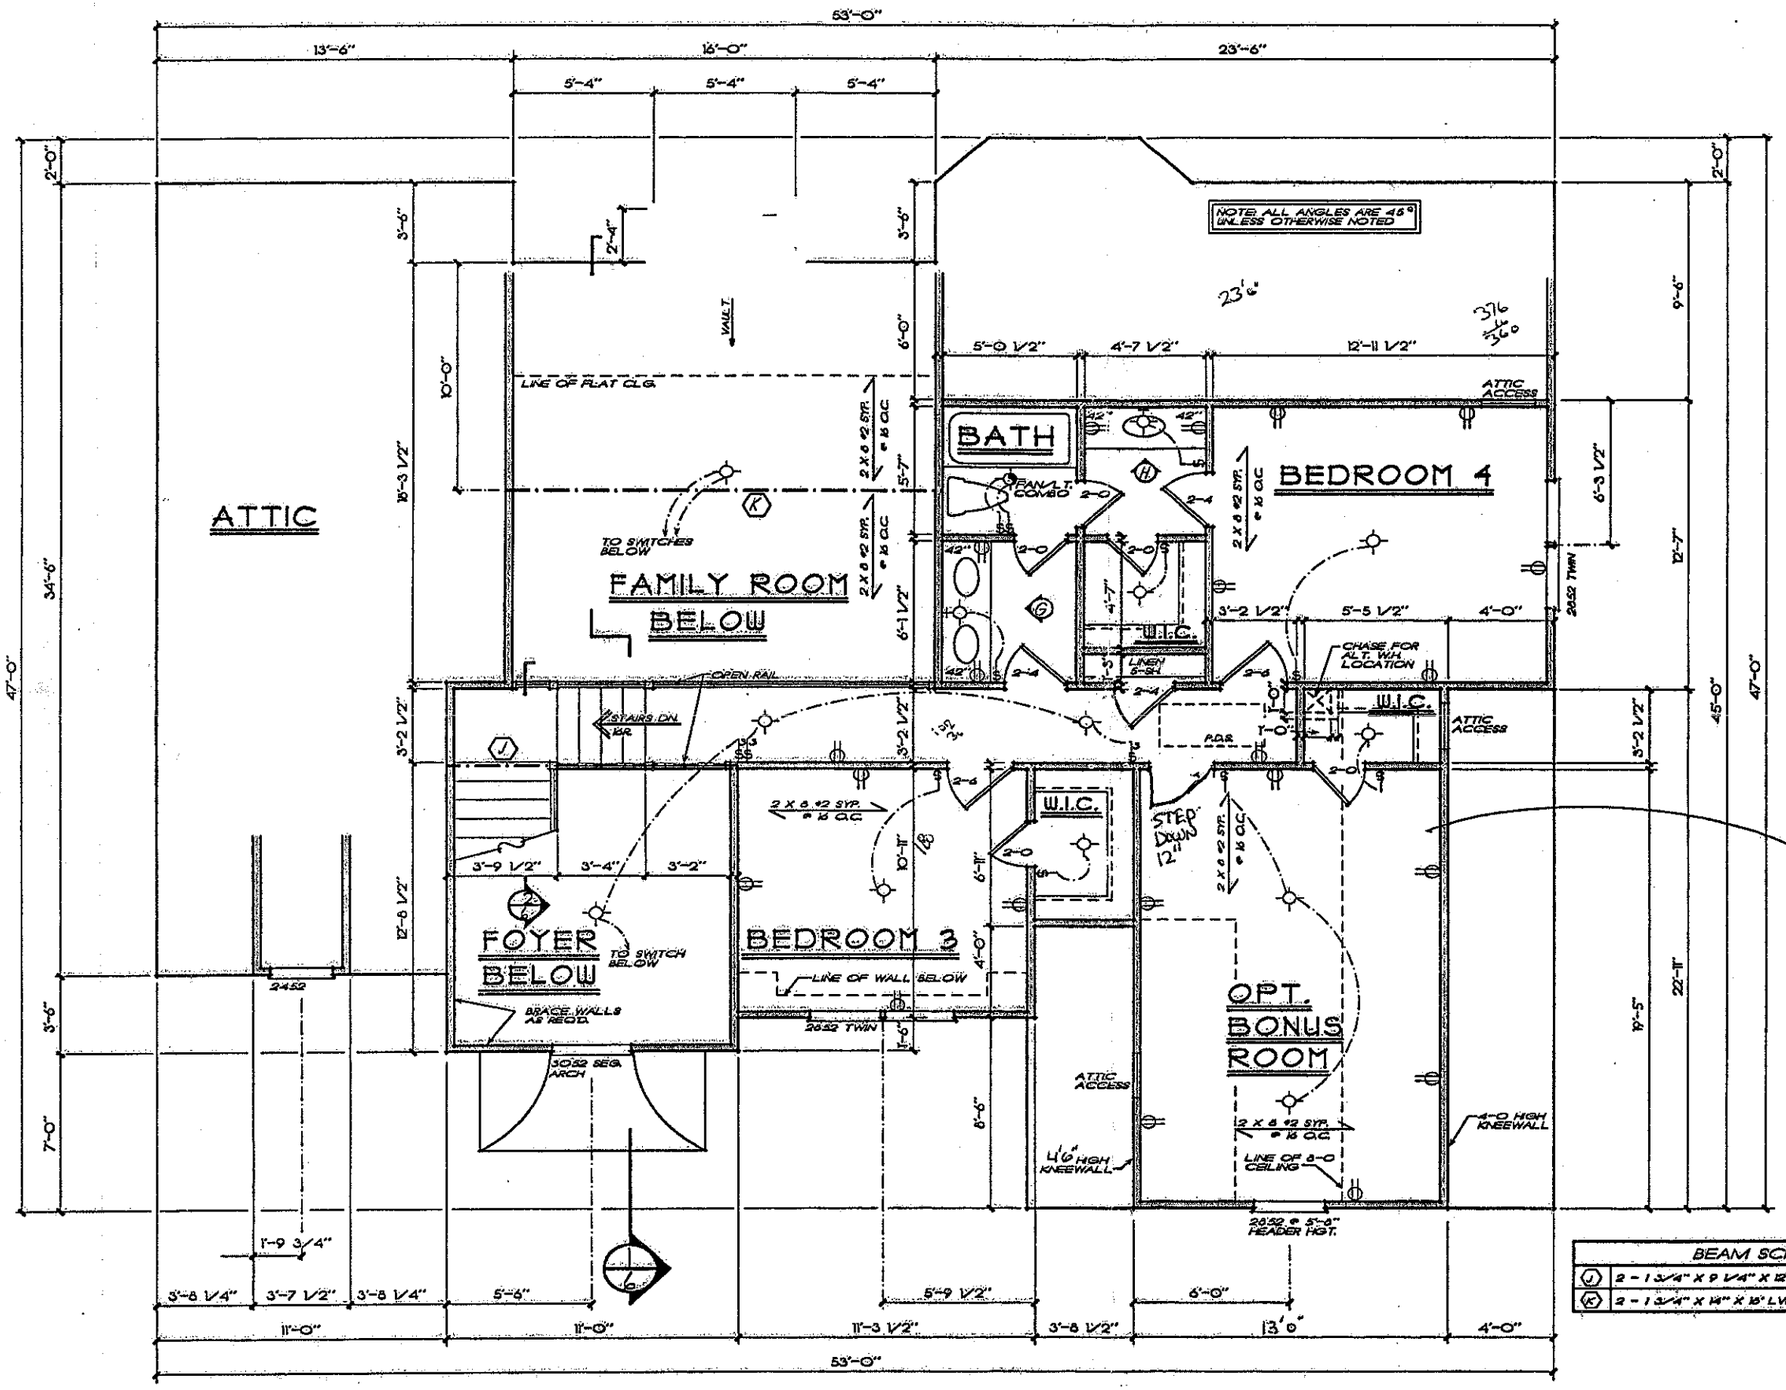


BEAM SCHEDULE	
J	2 - 1 3/4" X 9 1/4" X 12' LVL BEAM (FLUSH)
K	2 - 1 3/4" X 14" X 16' LVL BEAM (FLUSH)

NOTE: ALL CEILING JOISTS AND RAFTER BRACING TO BEAR ON LOAD BEARING WALLS DESIGNED TO CARRY LOAD THRU ALL LEVELS AND TERMINATE AT FOUNDATION AND BE SUPPORTED BY THICKENED SLAB GRADE BEAM OR FOOTING DESIGNED TO CARRY LOAD.

FRANK BETZ ASSOCIATES, INC. ASSUMES NO LIABILITY FOR ANY CHANGES OR MODIFICATIONS MADE TO THESE PLANS BY OTHERS.

SECOND FLOOR PLAN

1/4" = 1'-0"

TIME:9:43 AM DATE:1-8-99 FILE:N:\SOUTHLIVING\HOLLYHIL\12164054.E5

Southern Living Design Collection

THE HOLLY HILL

SECOND FLOOR PLAN

FBA
FRANK BETZ ASSOCIATES, INC.
3401 LAKE PARK DRIVE/SUITE 250
SMYRNA, GEORGIA 30080
770/431-0808
www.frankbetz.com

DRAWN: JAG/MKW/GSM/JEC
DATE: 1-8-99
SHEET 5 OF 7