

CP Builders Chad Vriesema 704-202-6541

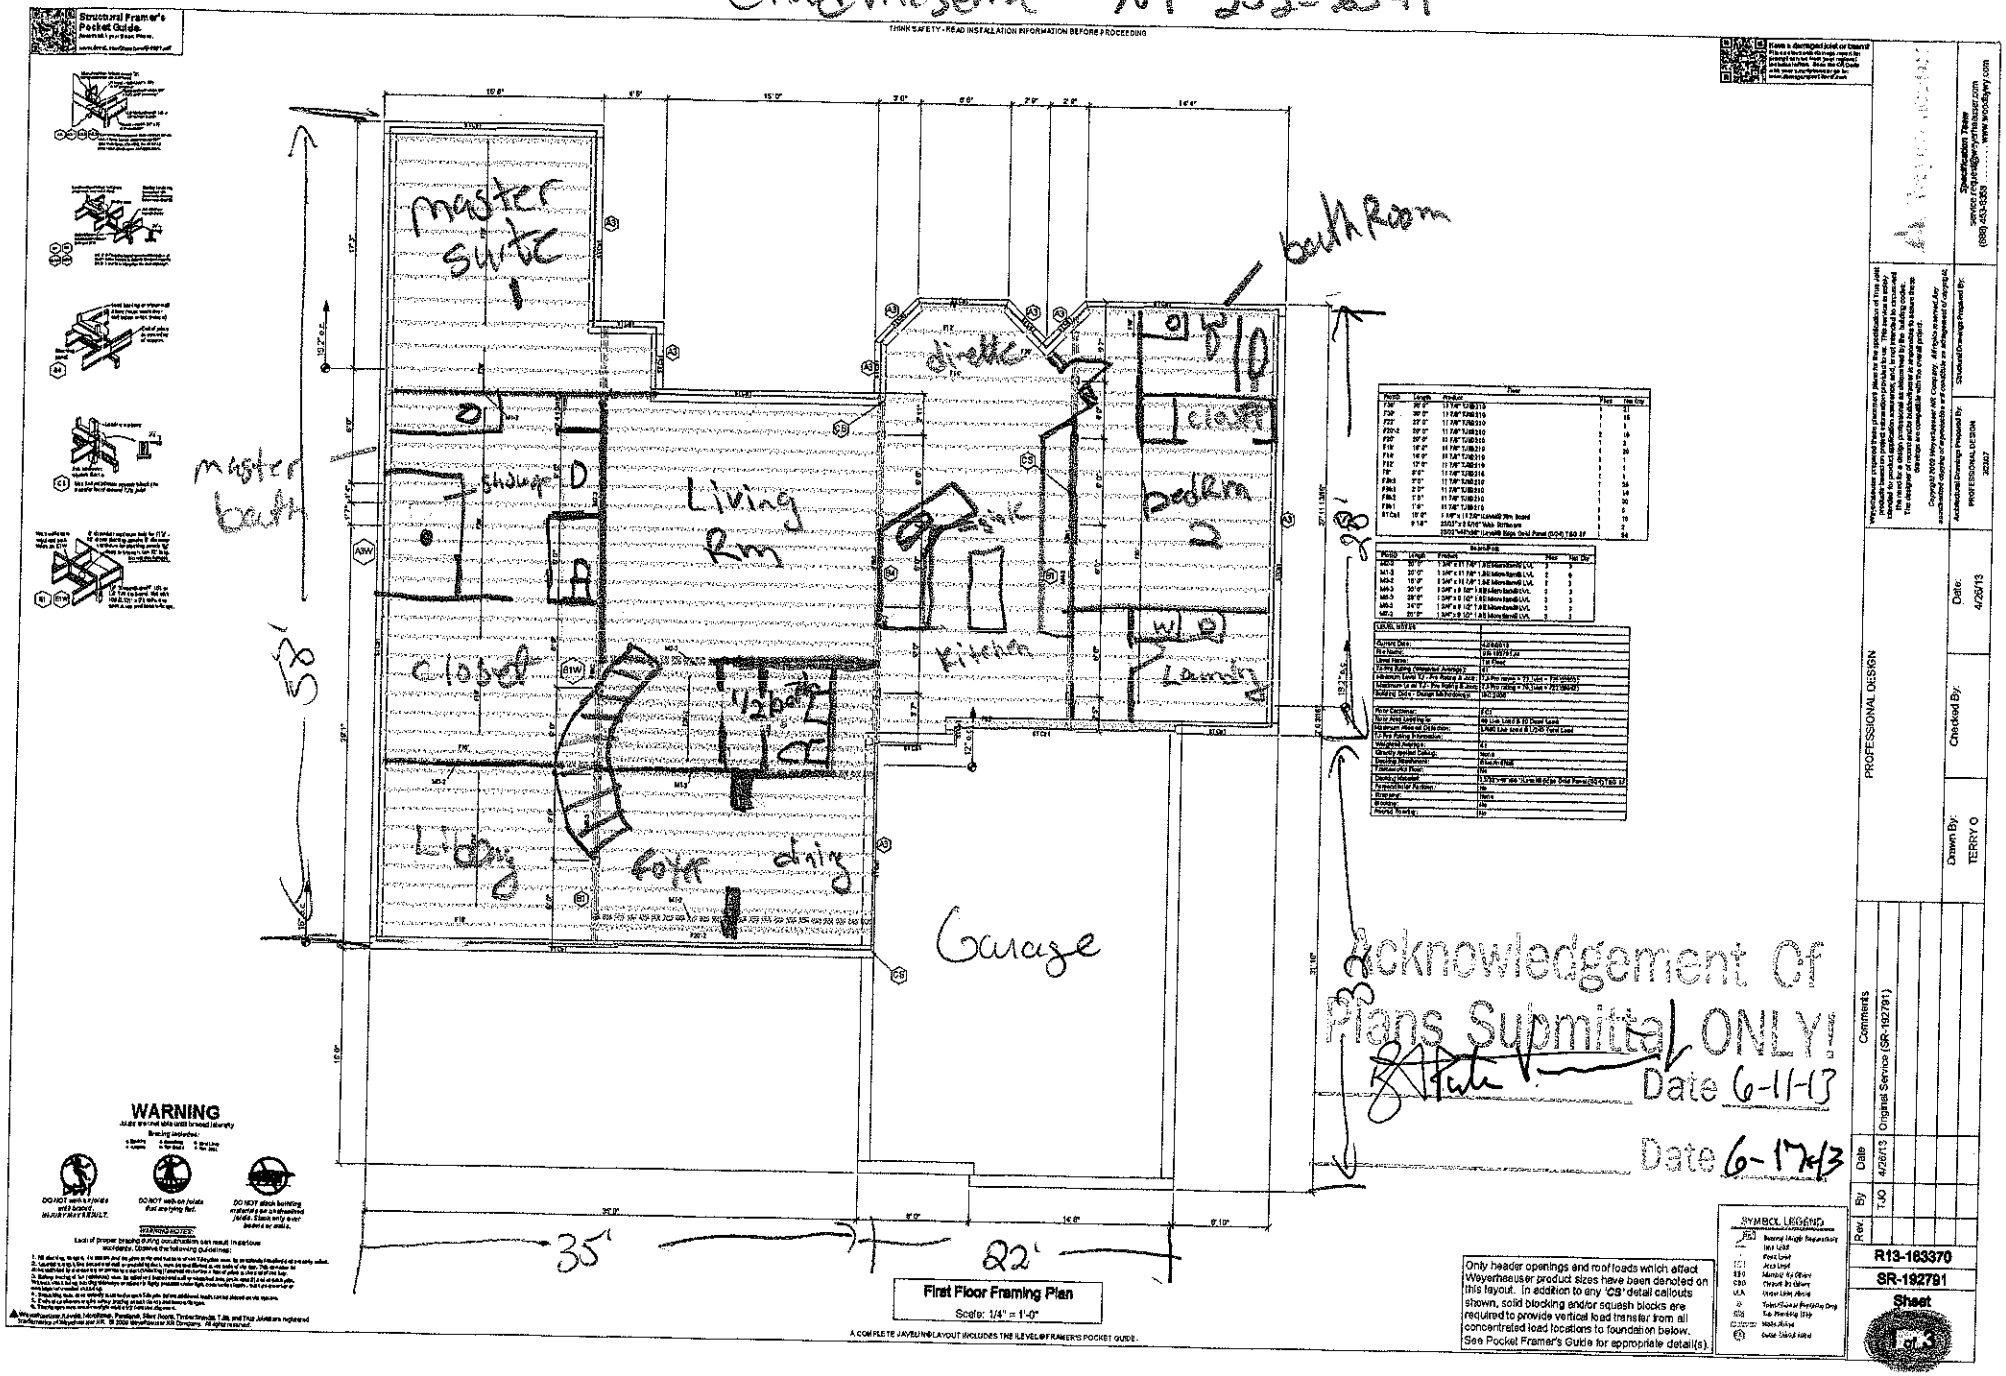

Address 248 Washam Rd
OFF OF Brawley School Rd.

CP Builders Chad Vriesema 704-202-6591

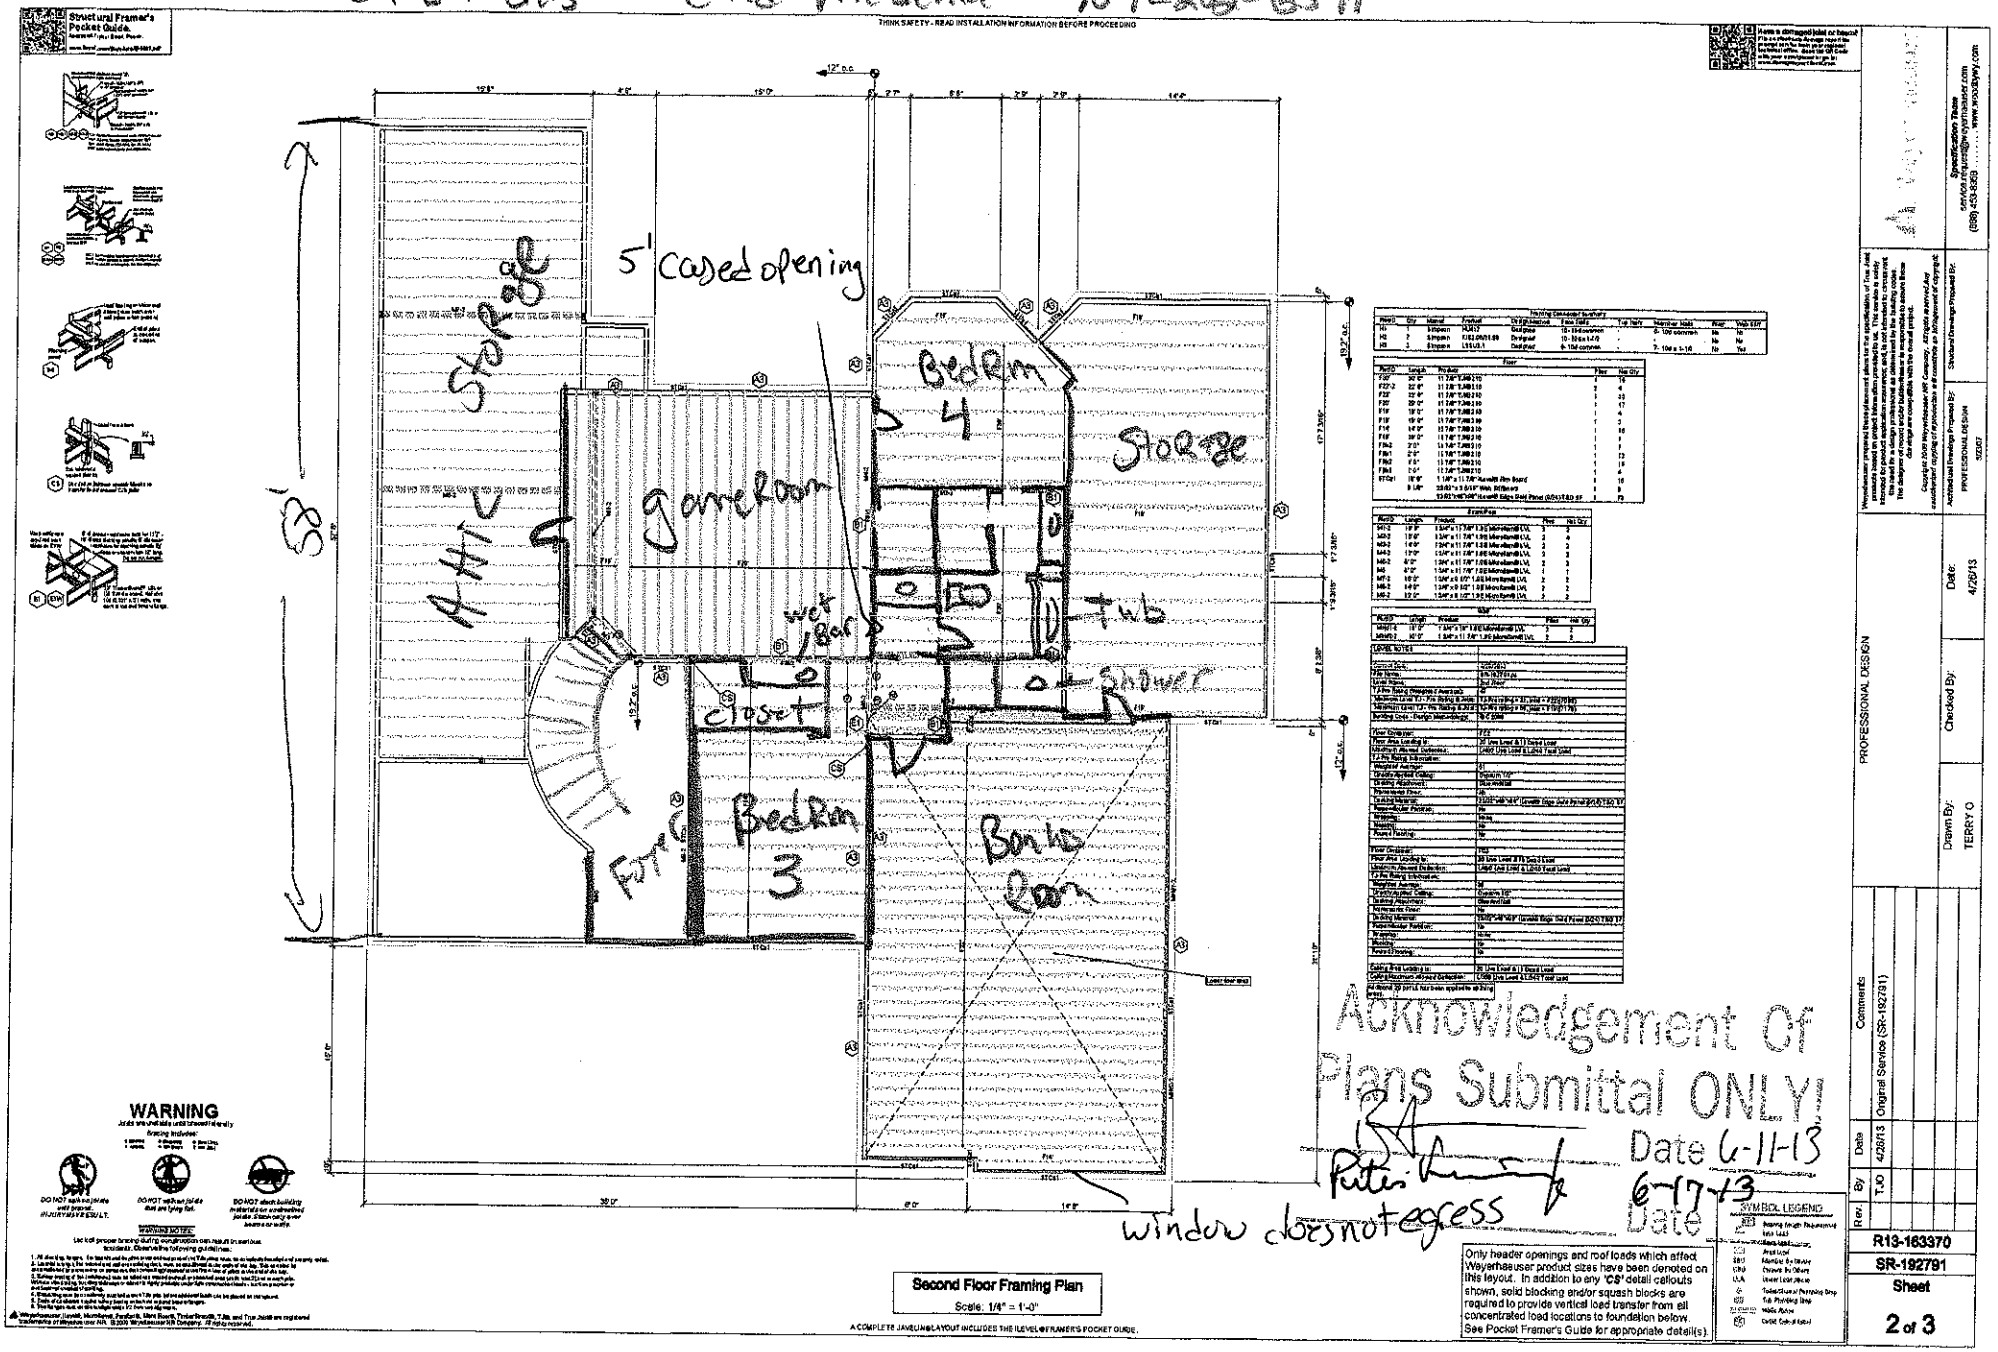

Second Floor Framing Plan
Scale: 1/4" = 1'-0"

Acknowledgement Of Plans Submittal ONLY
Date 6-11-13
6-17-13 Date

Only header openings and roof loads which affect Weyerhaeuser product sizes have been denoted on this layout. In addition to any 'CS' detail callouts shown, solid blocking and/or squash blocks are required to provide vertical load transfer from all concentrated load locations to foundation below. See Pocket Framer's Guide for appropriate detail(s).

WARNING

R13-163370
SR-192791
Sheet
2 of 3