
Acknowledgement Of
Plans Submittal ONLY!
Builder Date 4-17-07
Date

NOTE:
HOME ENDS TO BE LOCATED ON SITE WITH BUILDER/CLIENT

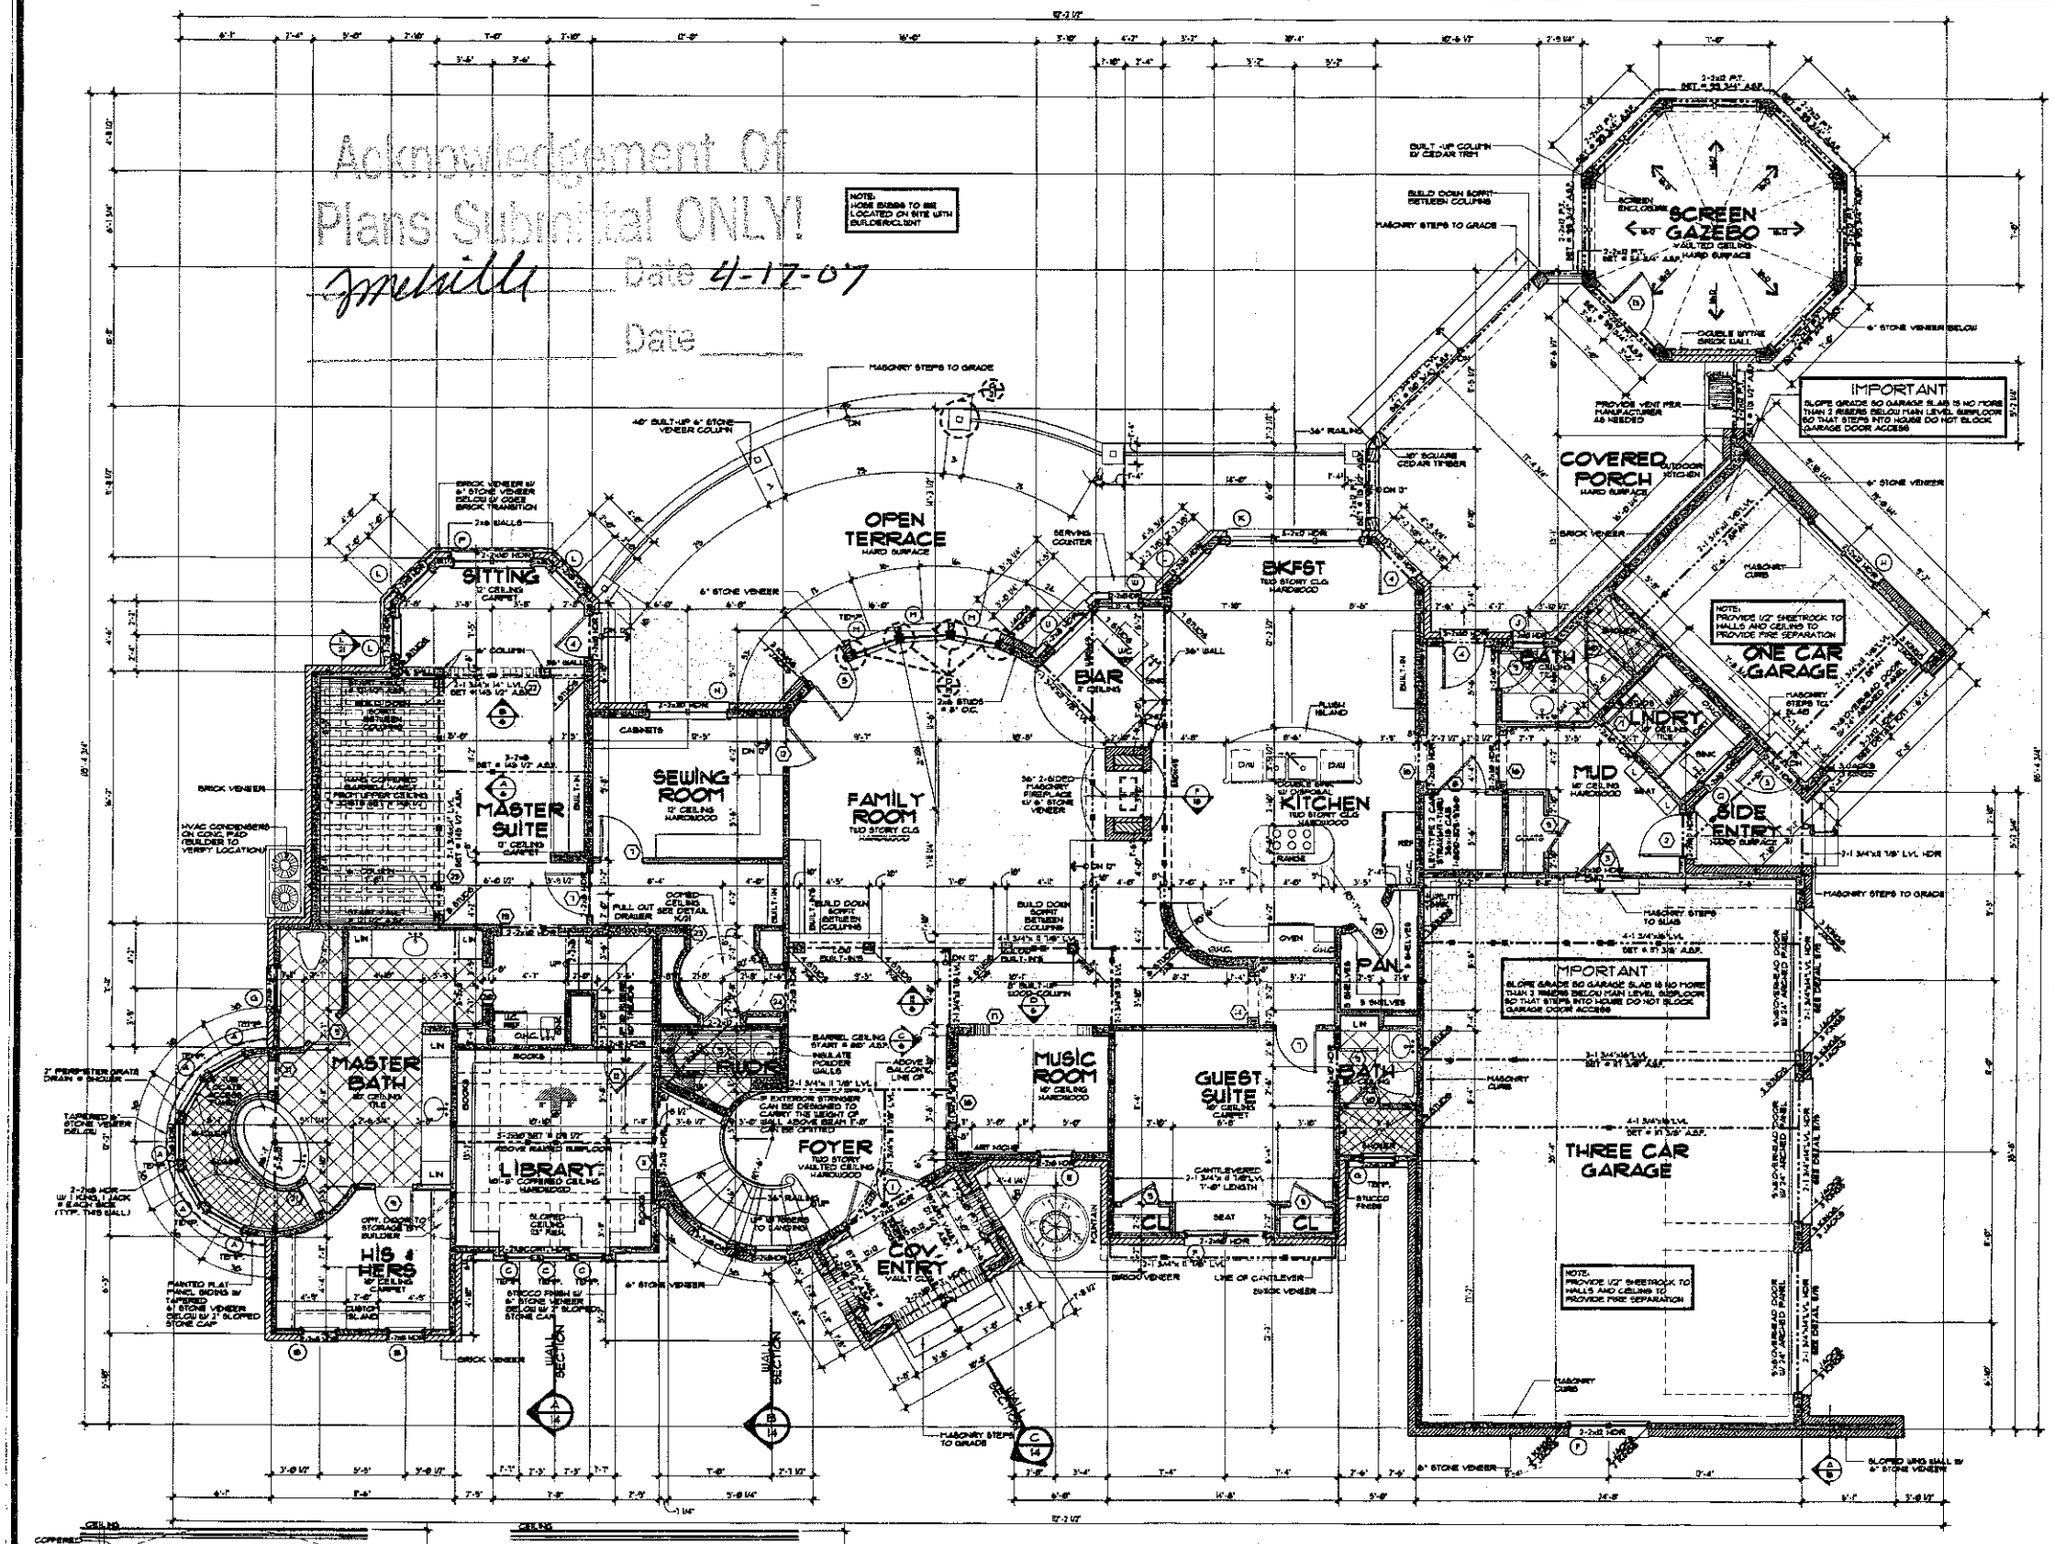

NOTES:

- ALL ANGLED WALLS ARE 45° U.N.O.
- (B) INDICATES BLOCKING FOR ABOVE CONCENTRATED LOADS AND ROOF BRACING POINT LOADS U.N.O.
- SEE FRAMING NOTE 16 FOR HEADER SIZES UNLESS NOTED ON PLAN
- ALL DOORS ARE 6" FROM WALL UNLESS DIMENSIONED OTHERWISE

EXTERIOR WALL HEIGHT (h)	STUD SIZE/ SPACING
h ≤ 10'	2x4 @ 16" oc
10' < h ≤ 11'	2x4 @ 12" oc
11' < h ≤ 12'	2x6 @ 16" oc
h > 12'	CONSULT ENG.

GARAGE WALL TO BE 2x6 @ 16" O.C. IF EXCEEDING 10' IN HEIGHT

DOOR SCHEDULE

	SIZE	DESCRIPTION
1	2'-3" x 6'-8"	HALF GLASS ARCHED DOOR
2	3'-0" x 8'-0"	HALF GLASS ARCHED DOOR
3	3'-0" x 6'-8"	20 MIN. FIRE RATED DOOR
4	2'-8" x 6'-8"	FRENCH DOOR
5	2'-8" x 7'-0"	FRENCH DOOR
6	2-1'-9" x 6'-8"	FRENCH DOOR
7	2'-8" x 6'-8"	SOLID PANEL DOOR
8	3'-0" x 6'-8"	SOLID PANEL DOOR
9	2'-6" x 6'-8"	SOLID PANEL DOOR
10	2'-0"	TEMP. GLASS SHOWER DOOR
11	2'-2'-0" x 6'-8"	HALF GLASS POCKET DOOR
12	2'-0" x 6'-8"	JIB DOOR
13	2'-6" x 6'-8"	SCREEN DOOR
14	2'-0" x 6'-8"	CASED OPENING
15	3'-0" x 6'-8"	ARCHED OPENING
16	5'-0" x 8'-0"	CASED OPENING
17	1'-6" x 6'-8"	CASED OPENING SEE DETAIL D/6
18	5'-0" x 6'-8"	CASED OPENING SEE DETAIL D/6
19	3'-1" x 6'-8"	CASED OPENING
20	3'-0" x 6'-8"	CASED OPENING
21	2'-8" x 6'-8"	CASED OPENING
22	1'-1" x 6'-8"	ARCHED OPENING W/ 6" COLUMNS
23	4'-8" x 6'-8"	CASED OPENING W/ 1 ROUND SIDE
24	2'-8" x 6'-8"	CASED OPENING W/ 1 ROUND SIDE
25	2'-6" x 6'-8"	DBL. DOOR, SPECIFIED BY CLIENT

WINDOW SCHEDULE


	SIZE	DESCRIPTION
A	2'-6" x 4'-0"	CASEMENT W/ DIAMOND GRID
B	2'-8" x 3'-4"	CASEMENT
C	1'-9" x 6'-8"	CASEMENT W/ 3" TRANSOM
D	2'-6" x 6'-8"	ARCHED CASEMENT
E	2'-8" x 4'-0"	CASEMENT
F	3'-2'-1" x 6'-8"	CASEMENT
G	2'-8" x 2'-8"	CASEMENT
H	2'-8" x 6'-8"	CASEMENT
J	2'-8" x 6'-8"	CASEMENT
K	3'-2'-8" x 6'-8"	CASEMENT W/ 3" TRANSOM
L	2'-6" x 6'-8"	CASEMENT W/ 2" TRANSOM
M	2'-6" x 6'-8"	CASEMENT W/ 2" TRANSOM OVER
	2'-6" x 6'-8"	CASEMENT
N	2'-3'-6" x 6'-8"	CASEMENT W/ 3" ARCHED TRANSOM
P	2'-3'-6" x 6'-8"	CASEMENT W/ 2" TRANSOM
Q	3'-6" x 4'-0"	CASEMENT
R	2'-8" x 5'-4"	ARCHED CASEMENT
S	3'-6" x 6'-8"	CASEMENT W/ FALSE MULLION
T	2'-6" x 6'-8"	CASEMENT W/ 2" TRANSOM
U	2'-1'-9" x 6'-8"	SLIDING WINDOW
V	2'-8" x 2'-8"	CASEMENT W/ DIAMOND GRID
W	1'-9" x 6'-8"	CASEMENT

Square Footage
to Brick and Stone
3/22/07 AJ

Main Level Heated	3,286 SqFt.
Upper Level Heated	1,323 SqFt.
Optional Storage	159 SqFt.
Total Heated	4,768 SqFt.
Covered Entry	78 SqFt.
One Car Garage	251 SqFt.
Three Car Garage	918 SqFt.
Side Entry	42 SqFt.
Screen Gazebo	237 SqFt.
Covered Porch	356 SqFt.
Total Under Roof	6,851 SqFt.
Open Terrace	549 SqFt.
Balcony	355 SqFt.
Total	7,555 SqFt.

Square Footage
to Stud
3/22/07 AJ

Main Level Heated	3,188 SqFt.
Upper Level Heated	1,318 SqFt.
Optional Storage	159 SqFt.
Total Heated	4,665 SqFt.
Covered Entry	82 SqFt.
One Car Garage	248 SqFt.
Three Car Garage	913 SqFt.
Side Entry	47 SqFt.
Screen Gazebo	237 SqFt.
Covered Porch	369 SqFt.
Total Under Roof	6,564 SqFt.
Open Terrace	516 SqFt.
Balcony	355 SqFt.
Total	7,435 SqFt.

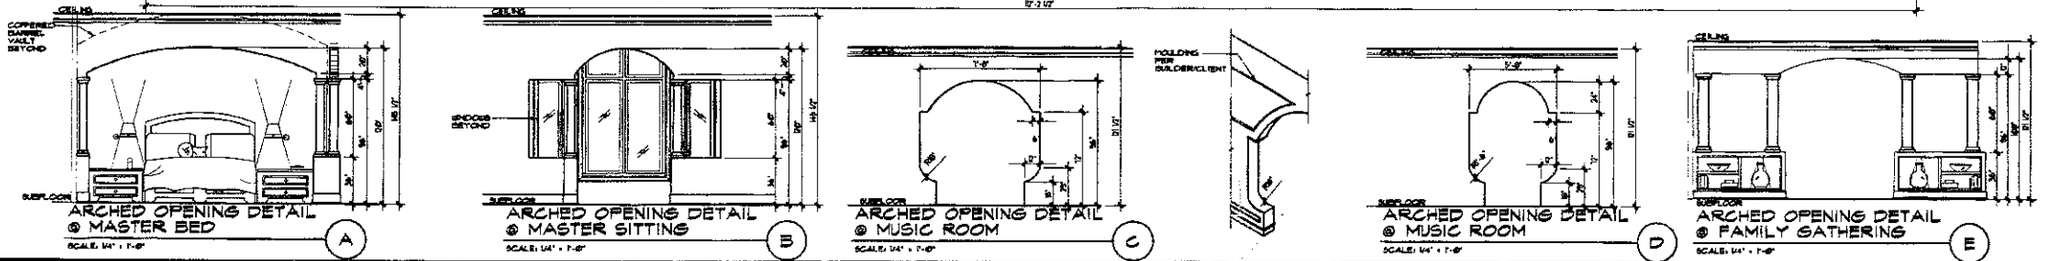

© Copyright Carolina Design Group, Inc. 2007

CAROLINA design GROUP
10620 BAILEY ROAD, SUITE L, CORNELIUS, NC 28031

A NEW RESIDENCE FOR
Gary & Yvette Kilgore
LOT 142 YELLOW JACKET CIRCLE


SEAL
NORTH CAROLINA PROFESSIONAL ENGINEER SEAL 16635 ANTHONY J. BALL
G.B. Engineering
135 Middleton Place
Mooresville, NC 28117

DRAWN BY: ASHLEY JIMENEZ	DATE: 3-23-07
CHECKED BY: DS/JH	JOB NUMBER: KILG-417-07

DRAWING TITLE:
MAIN LEVEL FLOOR PLAN

SCALE: 1/4" = 1'-0"

SHEET NO:
6
OF 23 SHEETS

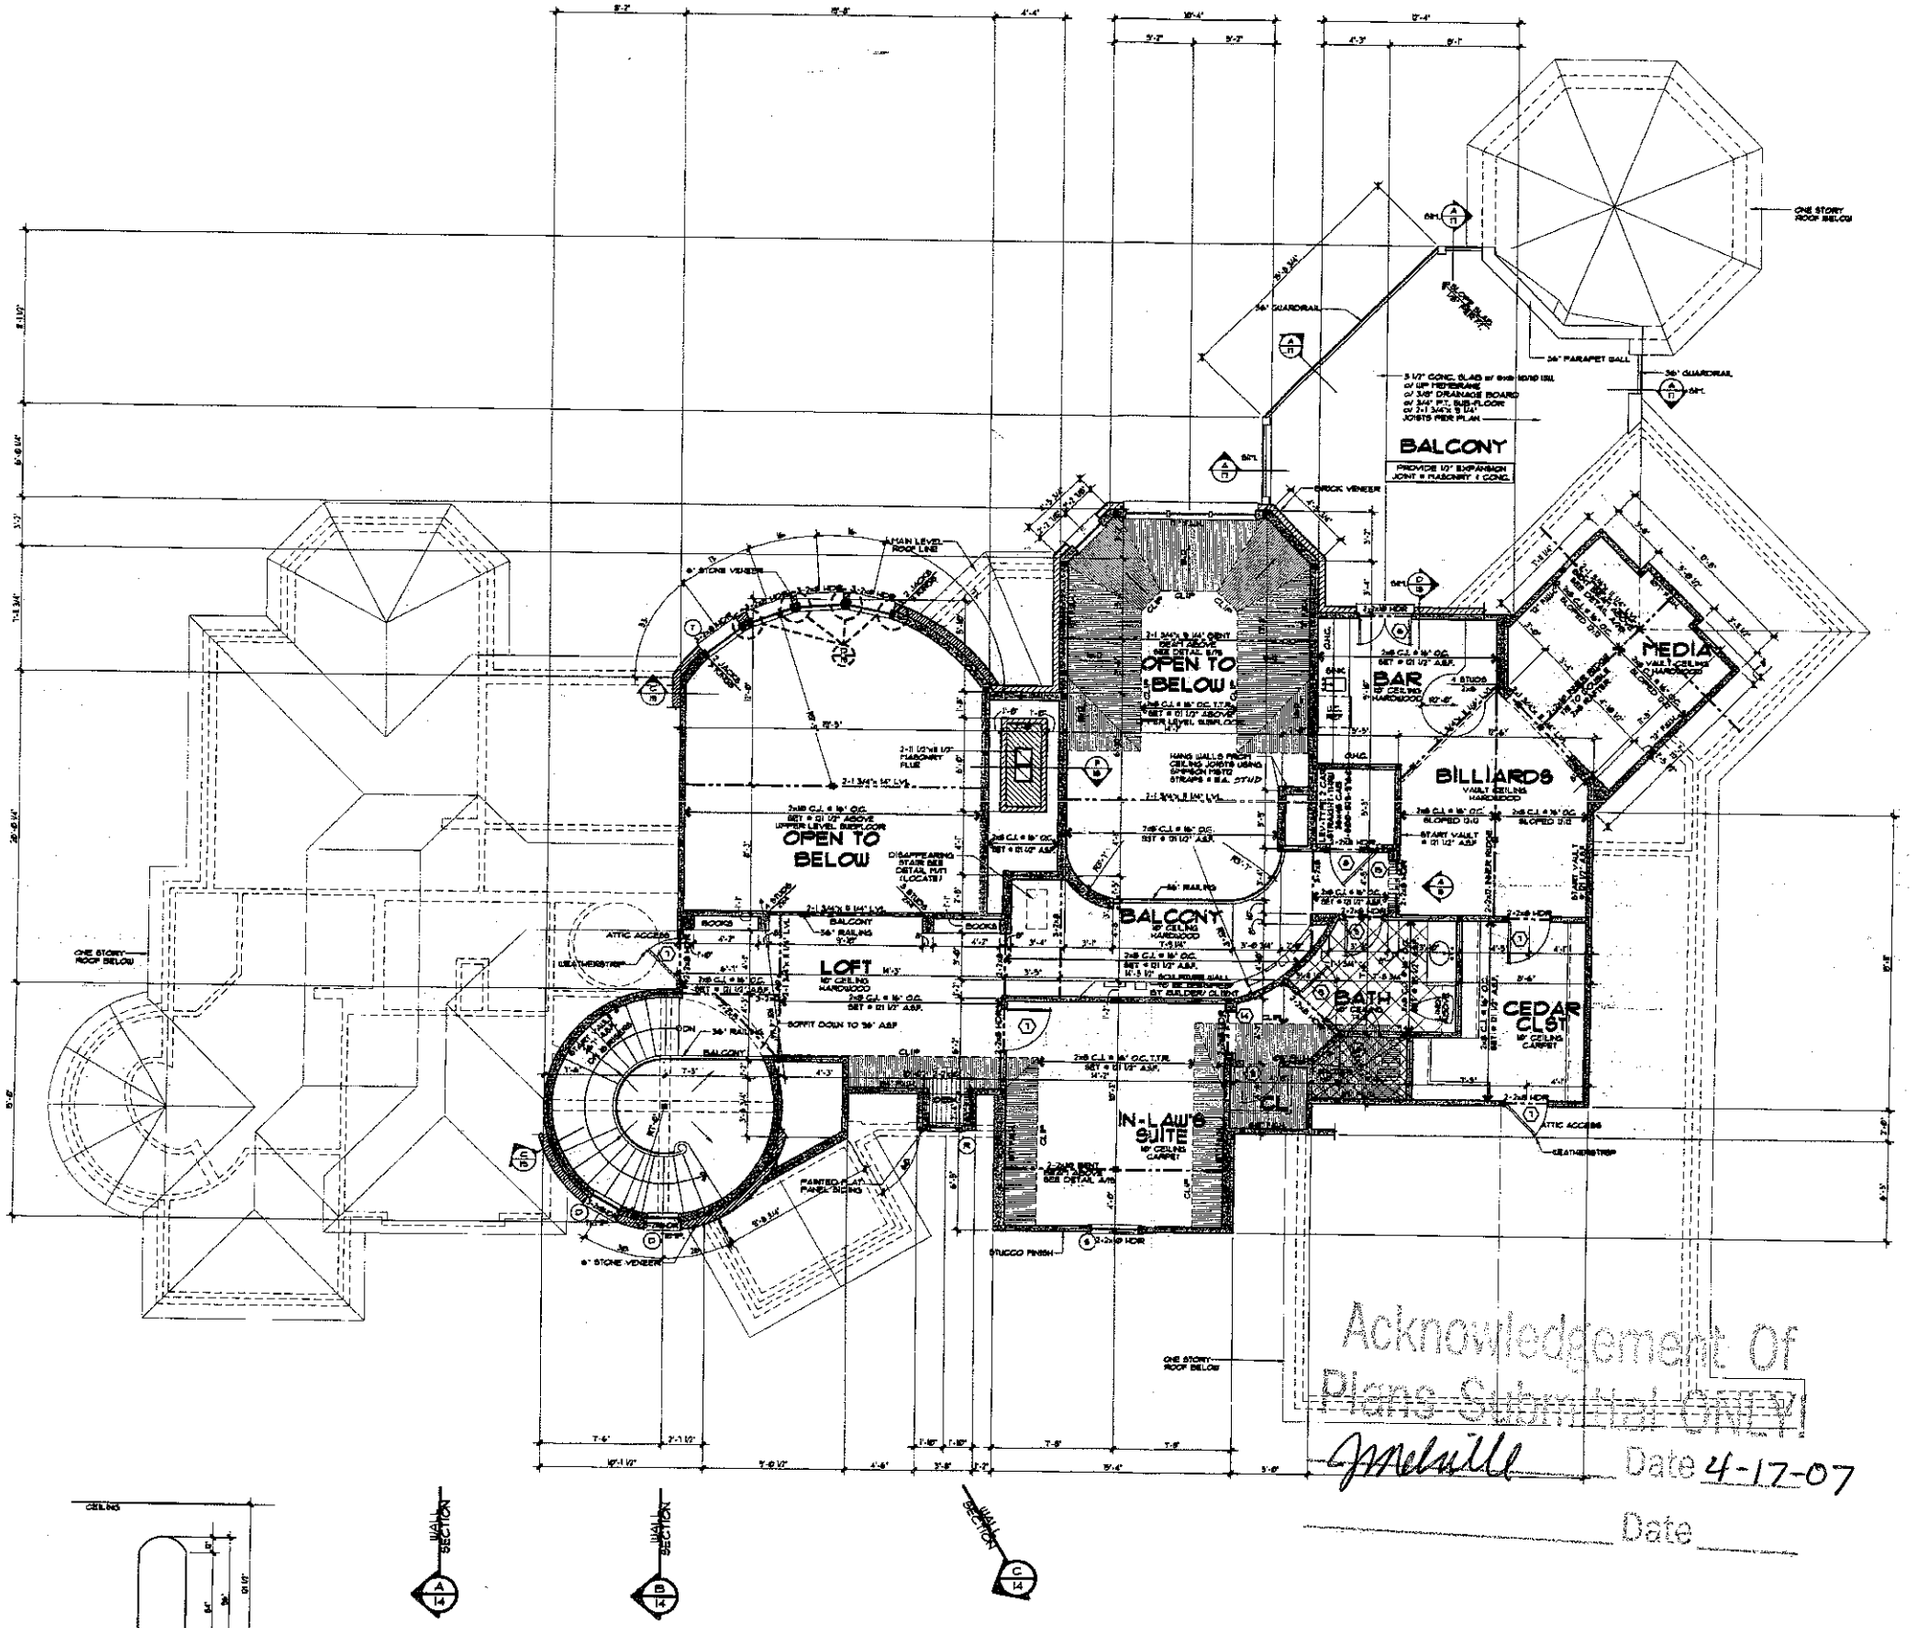

ARCHED OPENING DETAIL @ BONUS ROOM

SCALE: 1/4" = 1'-0"

A

NOTES:

- ALL ANGLED WALLS ARE 45° U.N.O.
- # INDICATES BLOCKING FOR ABOVE CONCENTRATED LOADS AND ROOF BRACING POINT LOADS U.N.O.
- SEE FRAMING NOTE 16 FOR HEADER SIZES UNLESS NOTED ON PLAN
- ALL DOORS ARE 6" FROM WALL UNLESS DIMENSIONED OTHERWISE
- WEATHERSTRIP ALL DOORS INTO ATTIC SPACE

EXTERIOR WALL HEIGHT (V)	STUD SIZE/ SPACING
h ≤ 10'	2x4 @ 16" oc
10' < h ≤ 11'	2x4 @ 12" oc
11' < h ≤ 18'	2x6 @ 16" oc
h > 18'	CONSULT ENGR.
GARAGE WALL TO BE 2x6 @ 16" O.C. IF EXCEEDING 10' IN HEIGHT	

DOOR SCHEDULE

	SIZE	DESCRIPTION
1	2'-2" x 8'-0"	HALF GLASS ARCHED DOOR
2	2'-0" x 8'-0"	HALF GLASS ARCHED DOOR
3	2'-8" x 6'-8"	20 MIN. FIRE RATED DOOR
4	2'-0" x 6'-8"	FRENCH DOOR
5	2'-0" x 6'-8"	FRENCH DOOR
6	2'-11" x 6'-8"	FRENCH DOOR
7	2'-0" x 6'-8"	SOLID PANEL DOOR
8	2'-8" x 6'-8"	SOLID PANEL DOOR
9	3'-0" x 6'-8"	SOLID PANEL DOOR
10	2'-8"	TEMP. GLASS SHOWER DOOR
11	2'-2'-0" x 6'-8"	HALF GLASS POCKET DOOR
12	2'-0" x 6'-8"	JIB DOOR
13	2'-8" x 6'-8"	SCREEN DOOR
14	2'-0" x 6'-8"	CASED OPENING
15	3'-0" x 6'-8"	ARCHED OPENING
16	3'-0" x 6'-8"	CASED OPENING
17	7'-0" x 6'-8"	CASED OPENING SEE DETAIL C/6
18	5'-0" x 6'-8"	CASED OPENING SEE DETAIL D/6
19	3'-1" x 6'-8"	CASED OPENING
20	2'-0" x 6'-8"	CASED OPENING
21	2'-8" x 6'-8"	CASED OPENING
22	7'-1" x 8'-0"	ARCHED OPENING W/ 6" COLUMNS
23	4'-0" x 8'-0"	CASED OPENING W/ 1 ROUND MOW
24	2'-0" x 8'-0"	CASED OPENING W/ 1 ROUND MOW
25	2'-0" x 8'-0"	DBL. DOOR, SPECIFIED BY CLIENT

WINDOW SCHEDULE

	SIZE	DESCRIPTION
A	2'-0" x 4'-0"	CASEMENT W/ DIAMOND GRID
B	2'-0" x 3'-0"	CASEMENT
C	1'-0" x 6'-8"	CASEMENT W/ 2' TRANSOM
D	3'-0" x 6'-8"	ARCHED CASEMENT
E	2'-0" x 4'-0"	CASEMENT
F	3'-2'-0" x 6'-8"	CASEMENT
G	5'-0" x 7'-0"	CASEMENT
H	2'-8" x 6'-8"	CASEMENT
J	2'-0" x 4'-0"	CASEMENT
K	3'-2'-0" x 6'-8"	CASEMENT W/ 2' TRANSOM
L	2'-0" x 6'-8"	CASEMENT W/ 2' TRANSOM
M	3'-0" x 6'-8"	CASEMENT W/ 2' TRANSOM OVER
	3'-0" x 6'-8"	CASEMENT
N	2'-2'-0" x 6'-8"	CASEMENT W/ 3' ARCHED TRANSOM
P	2'-2'-0" x 6'-8"	CASEMENT W/ 2' TRANSOM
Q	2'-0" x 4'-0"	CASEMENT
R	2'-8" x 3'-0"	ARCHED CASEMENT
S	3'-0" x 6'-8"	CASEMENT W/ FALSE MULLION
T	2'-8" x 6'-8"	CASEMENT W/ 2' TRANSOM
U	2'-1'-9" x 6'-8"	SLIDING WINDOW
V	2'-8" x 2'-0"	CASEMENT W/ DIAMOND GRID
W	1'-8" x 6'-8"	CASEMENT

Square Footage
to Brick and Stone
3/22/07 AJ

Main Level Heated	3,286 SqFt.
Upper Level Heated	1,323 SqFt.
Optional Storage	159 SqFt.
Total Heated	4,768 SqFt.
Covered Entry	18 SqFt.
One Car Garage	231 SqFt.
Three Car Garage	918 SqFt.
Side Entry	42 SqFt.
Screen Gazebo	231 SqFt.
Covered Porch	356 SqFt.
Total Under Roof	6,851 SqFt.
Open Terrace	549 SqFt.
Balcony	355 SqFt.
Total	7,355 SqFt.

Square Footage
to Stud
3/22/07 AJ

Main Level Heated	3,188 SqFt.
Upper Level Heated	1,318 SqFt.
Optional Storage	159 SqFt.
Total Heated	4,665 SqFt.
Covered Entry	82 SqFt.
One Car Garage	249 SqFt.
Three Car Garage	918 SqFt.
Side Entry	47 SqFt.
Screen Gazebo	237 SqFt.
Covered Porch	365 SqFt.
Total Under Roof	6,564 SqFt.
Open Terrace	576 SqFt.
Balcony	355 SqFt.
Total	7,495 SqFt.

Acknowledgement Of Plans Submitted ONLY
Date 4-17-07
Date

CAROLINA design GROUP

A NEW RESIDENCE FOR

Gary & Yvette Kilgore

LOT 142 YELLOW

SEAL

G.B. Engineering
133 Middleton Place
Mooresville, NC 28117

DRAWN BY: ASHLEY JIMENEZ
DATE: 3-23-0
CHECKED BY: DEAN
JOB NUMBE: KILG-471-0

CAROLINA DESIGN GROUP HAS EXECUTED REASONABLE CARE AND PROFESSIONAL S IN PREPARATION AND EXECUTION OF THESE DOCUMENTS, BUT DOES NOT GUARANTEE PERFECT DOCUMENTS OR PLANSET SER

DRAWING TITLE:
UPPER LEVEL FLOOR PLAN

SCALE: 1/4" = 1'-0"

SHEET NO.
8

OF 23 SHEETS

© Copyright, Carolina Design Group, Inc. 2007