
© Copyright 2004 Dominick Tringali Architects, Inc. expressly reserves its common law copyright and other property rights in these plans. These plans are not to be reproduced, changed or copied in any form or manner whatsoever. Nor are they to be assigned to any third party without first obtaining the express written permission and consent of Dominick Tringali Architects.

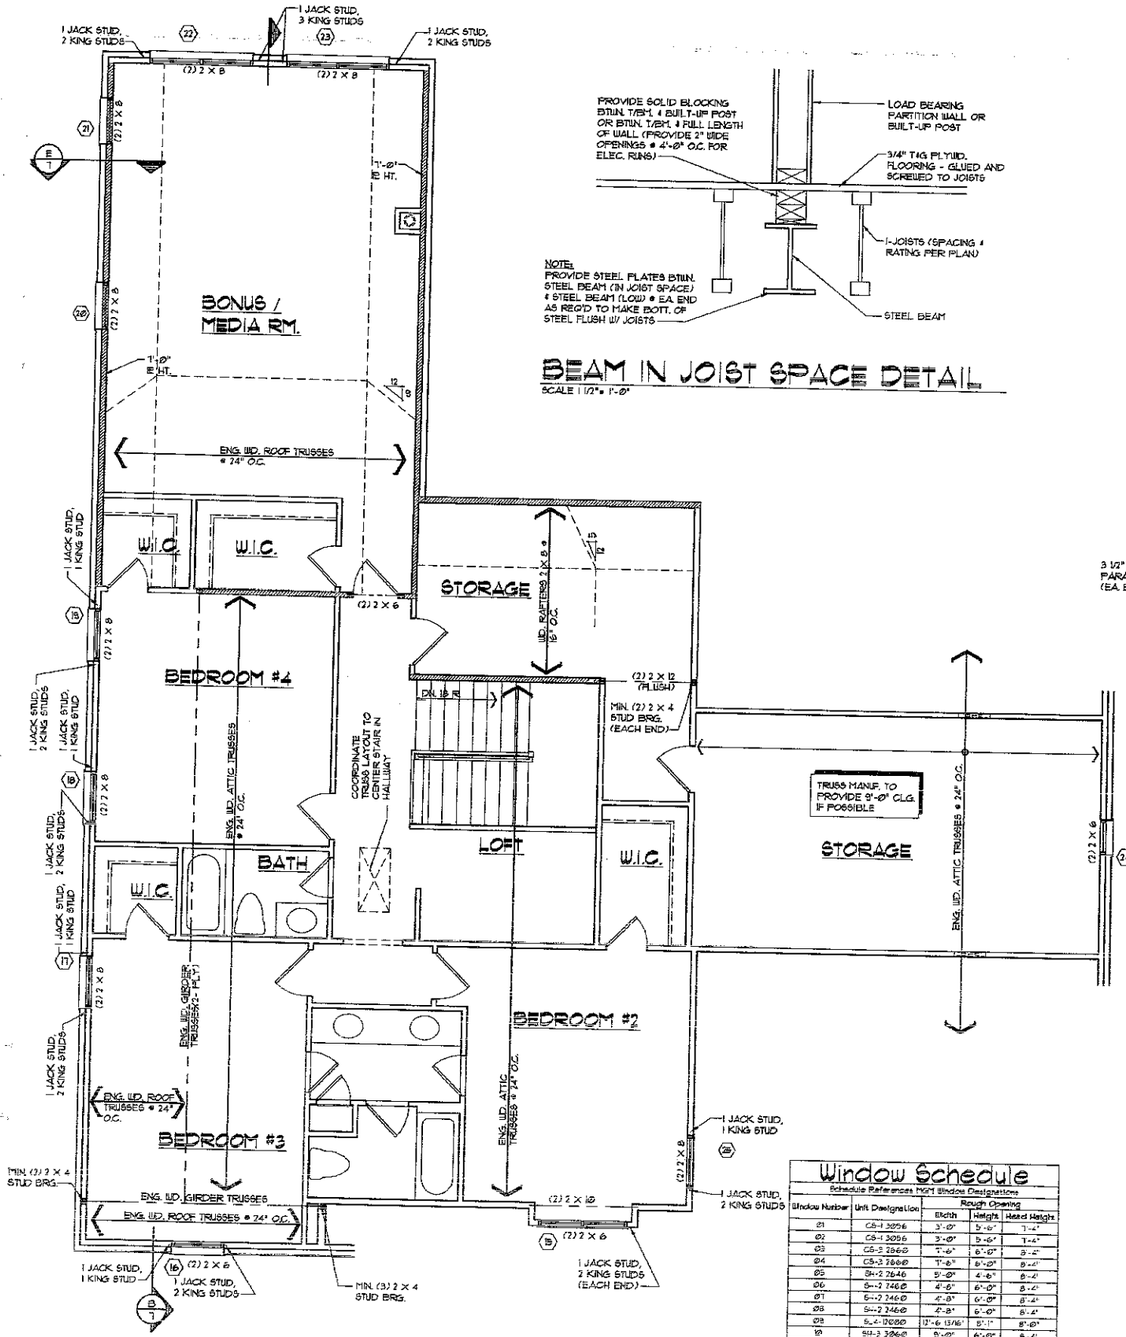


BEAM IN JOIST SPACE DETAIL

SCALE: 1 1/2" = 1'-0"

SECOND FLOOR PLAN (STRUCTURE)

SCALE: 1/4" = 1'-0"

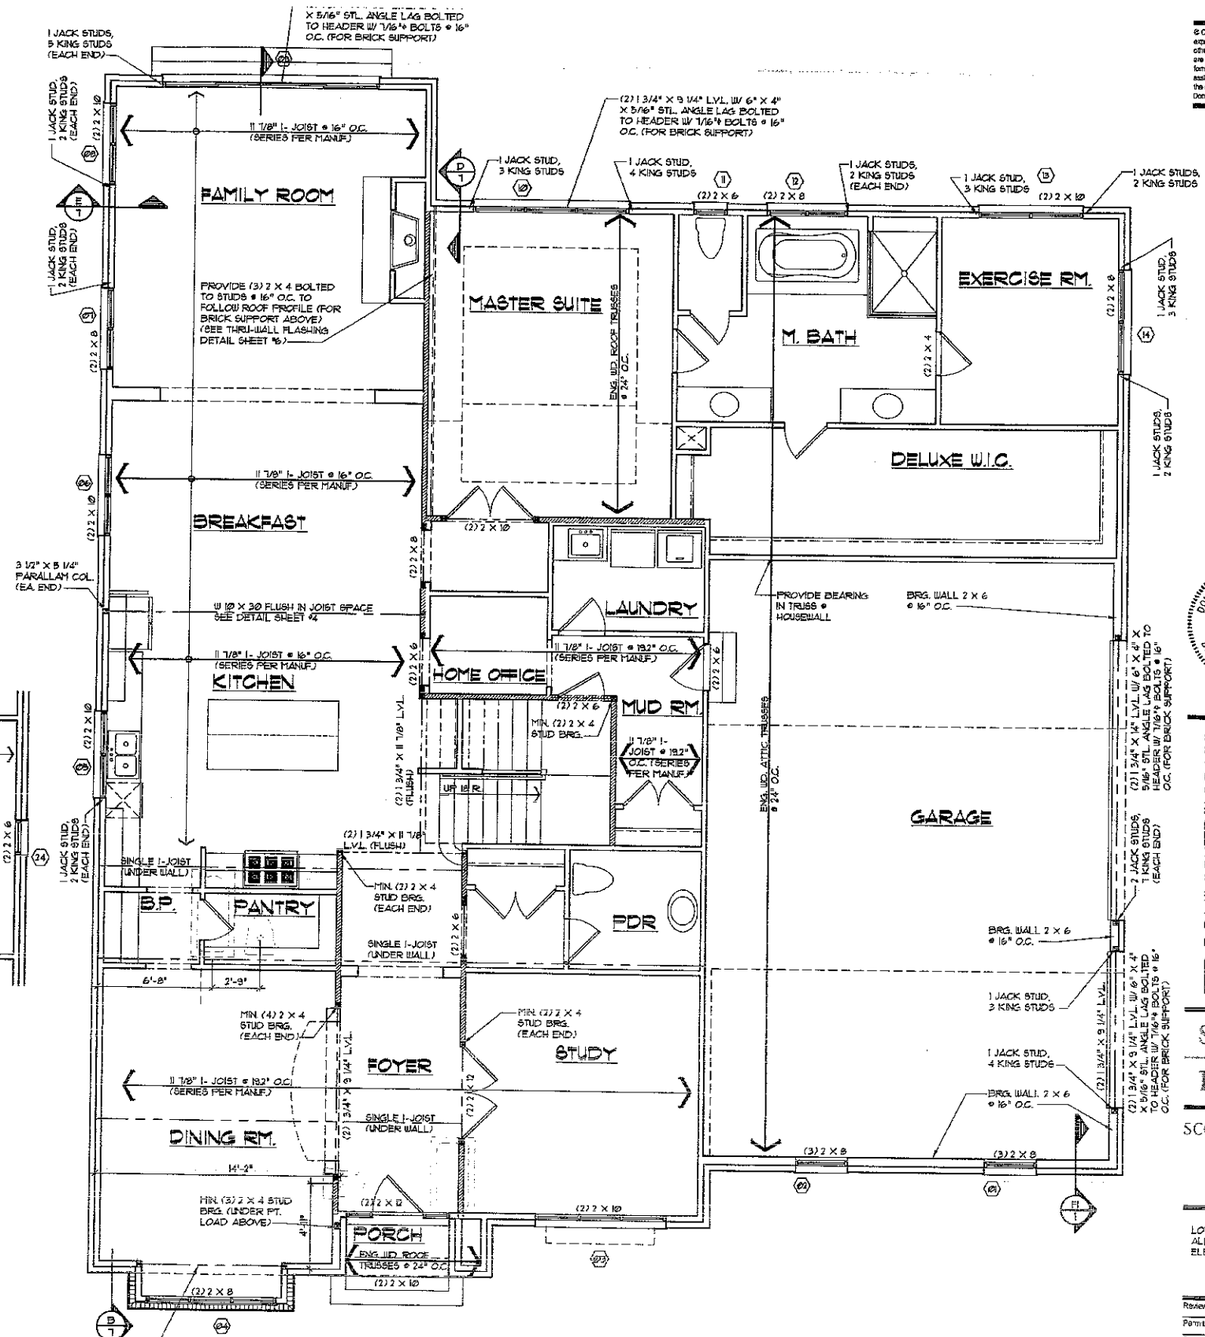

FIRST FLOOR PLAN (STRUCTURE)

SCALE: 1/4" = 1'-0"

Window Schedule

Schedule References MGM Window Designations

Window Number	Unit Designation	Rough Opening		
		Width	Height	Head Height
01	CS-1 3056	3'-0"	5'-6"	7'-4"
02	CS-1 3056	3'-0"	5'-6"	7'-4"
03	CS-2 2868	2'-6"	6'-0"	8'-2"
04	CS-2 2868	2'-6"	6'-0"	8'-2"
05	SH-2 2646	2'-0"	4'-6"	8'-2"
06	SH-2 2646	2'-0"	4'-6"	8'-2"
07	SH-2 2460	2'-0"	6'-0"	8'-2"
08	SH-2 2460	2'-0"	6'-0"	8'-2"
09	SH-1 D080	12'-6 13/16"	5'-1"	8'-10"
10	SH-3 3068	9'-0"	6'-6"	8'-4"
11	SH-1 1852	2'-0"	5'-0"	8'-4"
12	SH-2 2452	2'-0"	5'-0"	8'-4"
13	SH-2 3060	6'-0"	6'-0"	8'-4"
14	SH-2 3068	6'-0"	6'-0"	8'-4"
15	CS-2 2668	5'-0"	6'-0"	8'-4"
16	CS-1 3068	3'-0"	6'-6"	7'-1"
17	CS-1 3068	3'-0"	6'-6"	6'-11"
18	SH-1 3054	3'-0"	5'-4"	6'-11"
19	SH-1 3054	3'-0"	5'-4"	6'-11"
20	SH-1 1830	2'-0"	3'-0"	5'-1 1/2"
21	SH-1 1830	2'-0"	3'-0"	5'-1 1/2"
22	SH-2 3054	6'-0"	5'-4"	6'-11"
23	SH-2 3054	6'-0"	5'-4"	6'-11"
24	SH-1 2640	2'-0"	4'-0"	5'-4"
25	CS-1 3068	3'-0"	6'-6"	6'-11"
26	CS-1 2640	2'-0"	4'-0"	5'-5"
27	CS-1 2640	2'-0"	4'-0"	5'-5"

NOTE: PROVIDE 1 JACK STUD AND 1 KING STUD ON EACH SIDE OF ALL EXTERIOR WINDOWS AND DOORS (UNLESS NOTED OTHERWISE).

NOTE: ALL INTERIOR DOORS AND ARCHES IN NON-BEARING WALLS TO HAVE MIN. (2) 2 X 4 HEADER (UNLESS NOTED OTHERWISE)

NOTE: PROVIDE MIN. (2) JACK STUD UNDER ALL LVL'S (UNLESS

NOTE: ☒ = POINT LOAD

NOTE: TRUSS MANUF. TO HOLD TRUSS LENGTH BACK 1/2" FROM EA. END (FOR

DOMINICK TRINGALI ARCHITECTS
1656 Telegraph Road Suite 250
Bloomfield Hills MI 48302
Tel 248 335 8888
Fax 248 335 0944
www.DTArchitects.com

DOMINICK ROBERT TRINGALI
REGISTERED ARCHITECT
9782
NORTH CAROLINA
SEAL

SIMONINI BUILDERS

SCONSET VILLAGE
THE POINT

LOT #805
ALDER
ELEVATION G

Review Set:	05/22/07
Permit:	
Final Set:	06/24/07
Revisions:	
Drwn:	ZRF
Chkd:	SMH
Job No.	07117
Sheet No.	4 OF 7

07117 9:36:39 AM - Copyright 2004 Dominick Tringali Architects, Inc.