
© Copyright 2004 Dominick Tringali Architects, Inc. expressly reserves its common law copyright and other property rights in these plans. These plans are not to be reproduced, changed or copied in any form or manner whatsoever. Nor are they to be assigned to any third party without first obtaining the express written permission and consent of Dominick Tringali Architects.

4 Born

Acknowledgement of Plans Submittal ONLY!

W Sparks RS Date 6/19/07

Kimberly H Tucker Date 6-19-07

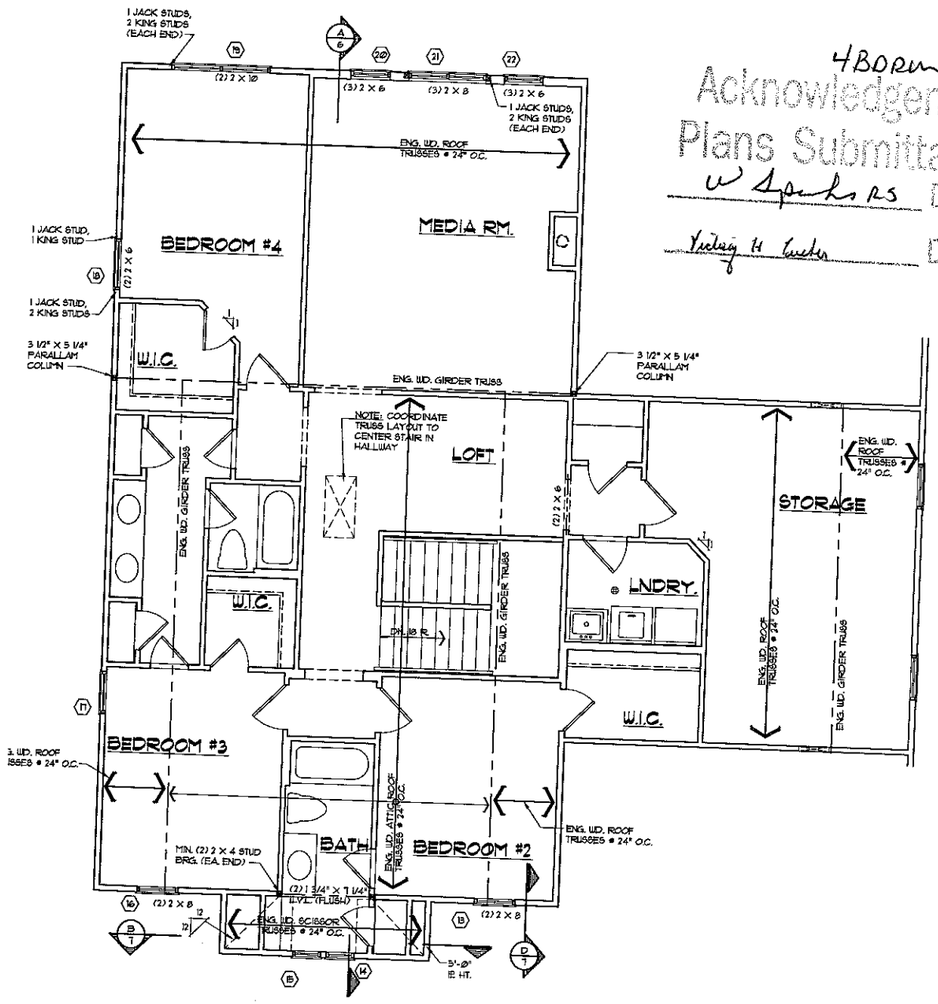


SECOND FLOOR PLAN (STRUCTURE)

SCALE: 1/4" = 1'-0"

Window Schedule

Schedule References MGM Window Designations

Window Number	Unit Designation	Rough Opening		
		Width	Height	Head Height
01	CS-1 2060	2'-0"	6'-0"	8'-4"
02	CS-2 2610	5'-0"	6'-0"	8'-4"
03	CS-1 2660	2'-6"	6'-0"	8'-4"
04	CS-1 2662	2'-6"	6'-0"	8'-4"
05	SH-3 2860	8'-0"	6'-0"	8'-4"
06	SH-3 2860	8'-0"	6'-0"	8'-4"
07	SH-1 2460	2'-4"	6'-0"	8'-4"
08	SH-2 2860	5'-4"	6'-0"	8'-4"
09	SH-1 2460	2'-4"	6'-0"	8'-4"
10	TR-1 3'-0" x 18"	3'-0"	1'-6"	8'-4"
11	TR-1 3'-0" x 18"	3'-0"	1'-6"	8'-4"
12	SH-2 2856	5'-4"	5'-6"	8'-4"
13	CS-1 2660	2'-6"	6'-0"	6'-11"
14	CS-1 1846	1'-8"	4'-6"	6'-11"
15	CS-1 1846	1'-8"	4'-6"	6'-11"
16	CS-1 2660	2'-6"	6'-0"	6'-11"
17	CS-1 2660	2'-6"	6'-0"	6'-11"
18	SH-1 3054	3'-0"	5'-4"	6'-11"
19	SH-2 3054	6'-0"	5'-4"	6'-11"
20	SH-1 2454	2'-4"	5'-4"	6'-11"
21	SH-2 2454	4'-8"	5'-4"	6'-11"
22	SH-1 2454	2'-4"	5'-4"	6'-11"
23	SH-1 2856	2'-8"	5'-6"	6'-11"
24	SH-1 2856	2'-8"	5'-6"	6'-11"
25	SH-3 2860	8'-0"	6'-0"	8'-4"
26	SH-3 2860	8'-0"	6'-0"	8'-4"

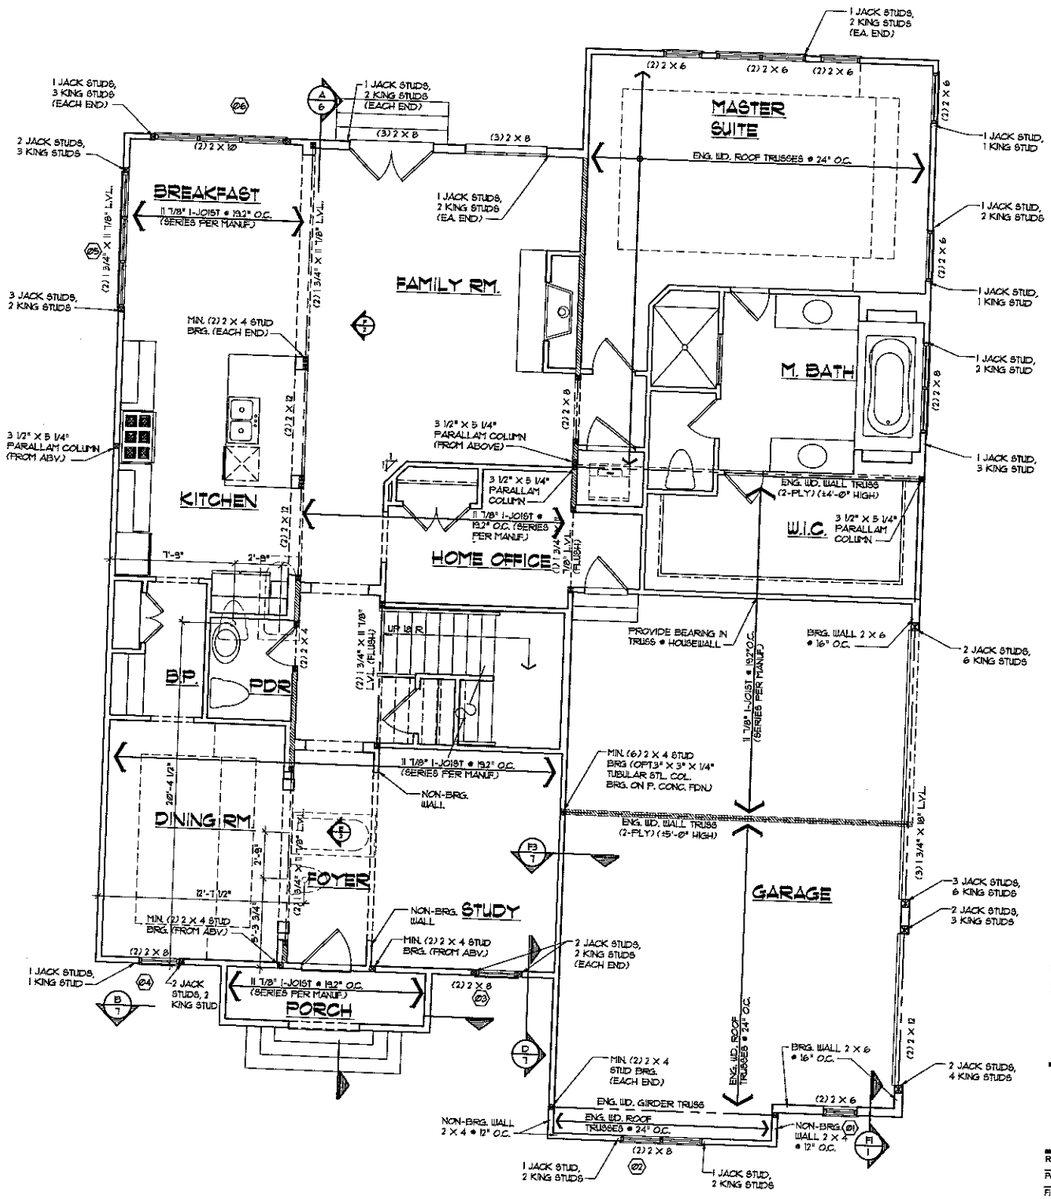

FIRST FLOOR PLAN (STRUCTURE)

SCALE: 1/4" = 1'-0"

NOTE:
ALL INTERIOR DOORS AND ARCHES IN NON-BEARING WALLS TO HAVE MIN. (2) 2 X 4 HEADER (UNLESS NOTED OTHERWISE)

NOTE:
⊠ = POINT LOAD
▨ = BRG. WALL

NOTE:
PROVIDE 1 JACK STUD AND 1 KING STUD ON EACH SIDE OF ALL EXTERIOR WINDOWS AND DOORS (UNLESS NOTED OTHERWISE).

NOTE:
PROVIDE MIN. (2) JACK STUD UNDER ALL L.V.L.'S (UNLESS NOTED OTHERWISE).

NOTE:
TRUSS MANUF. TO HOLD TRUSS LENGTH BACK 1/2" FROM E.A. END (FOR SHEATHING TO EXTEND)

DOMINICK TRINGALI ARCHITECTS
1668 Telegraph Road Suite 250
Bloomfield Hills MI 48302
Tel 248 335 8888
Fax 248 335 0944
www.DTArchitects.com

SIMONINI BUILDERS

SCONSET VILLAGE

THE POINT

LOT #004
HUNTLEY
ELEVATION H

Review Set:	
Permit:	
Final Set:	05/11/07
Revisions:	06/12/07
Drawn:	ECT
Chkd:	SMH
Job No.	07116
Sheet No.	4 OF 7

6/12/2007 12:37:21 PM. Copyright 2004 Dominick Tringali Architects, Inc.