

Acknowledgement Of
Plans Submittal ONLY!
Date 8/7/10
Date 8/7/10

SQUARE FOOTAGE:	
FIRST FLOOR/ RECREATION LEVEL	2634
SECOND FLOOR: MASTER LEVEL	2325
LOWER LEVEL	575
TOTAL HEATED	5534
STORAGE	550
LOWER VERANDA	122
LOWER GARAGE	601
TWO CAR GARAGE	669
OUTDOOR LIVING	456
COVERED ENTRY	88
REAR ENTRY	27
TOTAL UNDER ROOF	8417

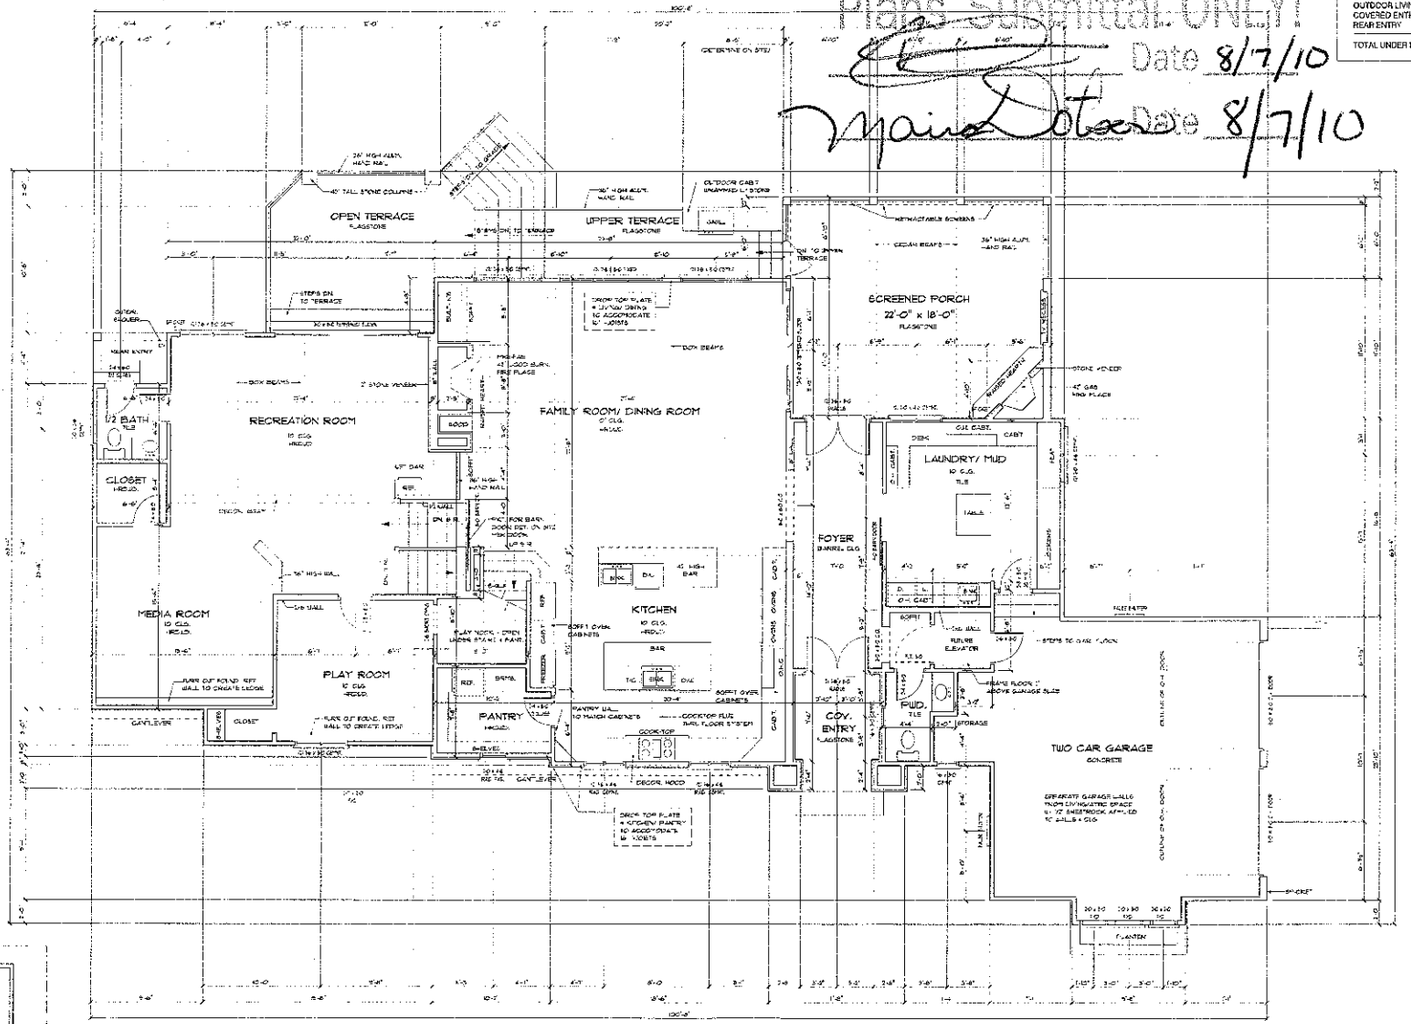

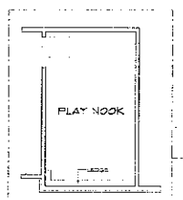

FIRST FLOOR/ RECREATION LEVEL PLAN

SCALE: 1/4" = 1'-0"

FIRST FLOOR/ REC. LEVEL NOTES

- ALL ANGLED WALLS ARE 45 DEGREES OR 90 DEGREES UNLESS NOTED OTHERWISE.
- ALL INTERIOR DOORS ARE 6" FROM 9 ALL GARAGE DOORS ARE 0'-4" FROM 9.
- SEE SECOND FLOOR PLAN VS. PLAN FOR ALL SECOND FLOOR BEAMS AT 1ST FLOOR + EASTERN S.F.S.
- ALL DOORS W/ GLASS SHALL BE TEMPERED / WINDOWS SHALL BE TEMPERED PER N.C.R.C. CODE
- ALL PLUMBING & MECHANICAL PENETRATIONS SHALL BE CAULKED PER CODE

ENGINEERED BY:

ELITE DESIGN GROUP
P.O. Box 691286
Mint Hill, NC 28227
tel: 704-545-2928
fax: 704-545-0600

PROJECT:

©COPYRIGHT 2010


THE HEIDER RESIDENCE
LOT 1006, THE POINT

DRAWN BY:
J.J. BARJA

DATE:
February 16, 2010

REVISED:

SHEET
6A
OF 16

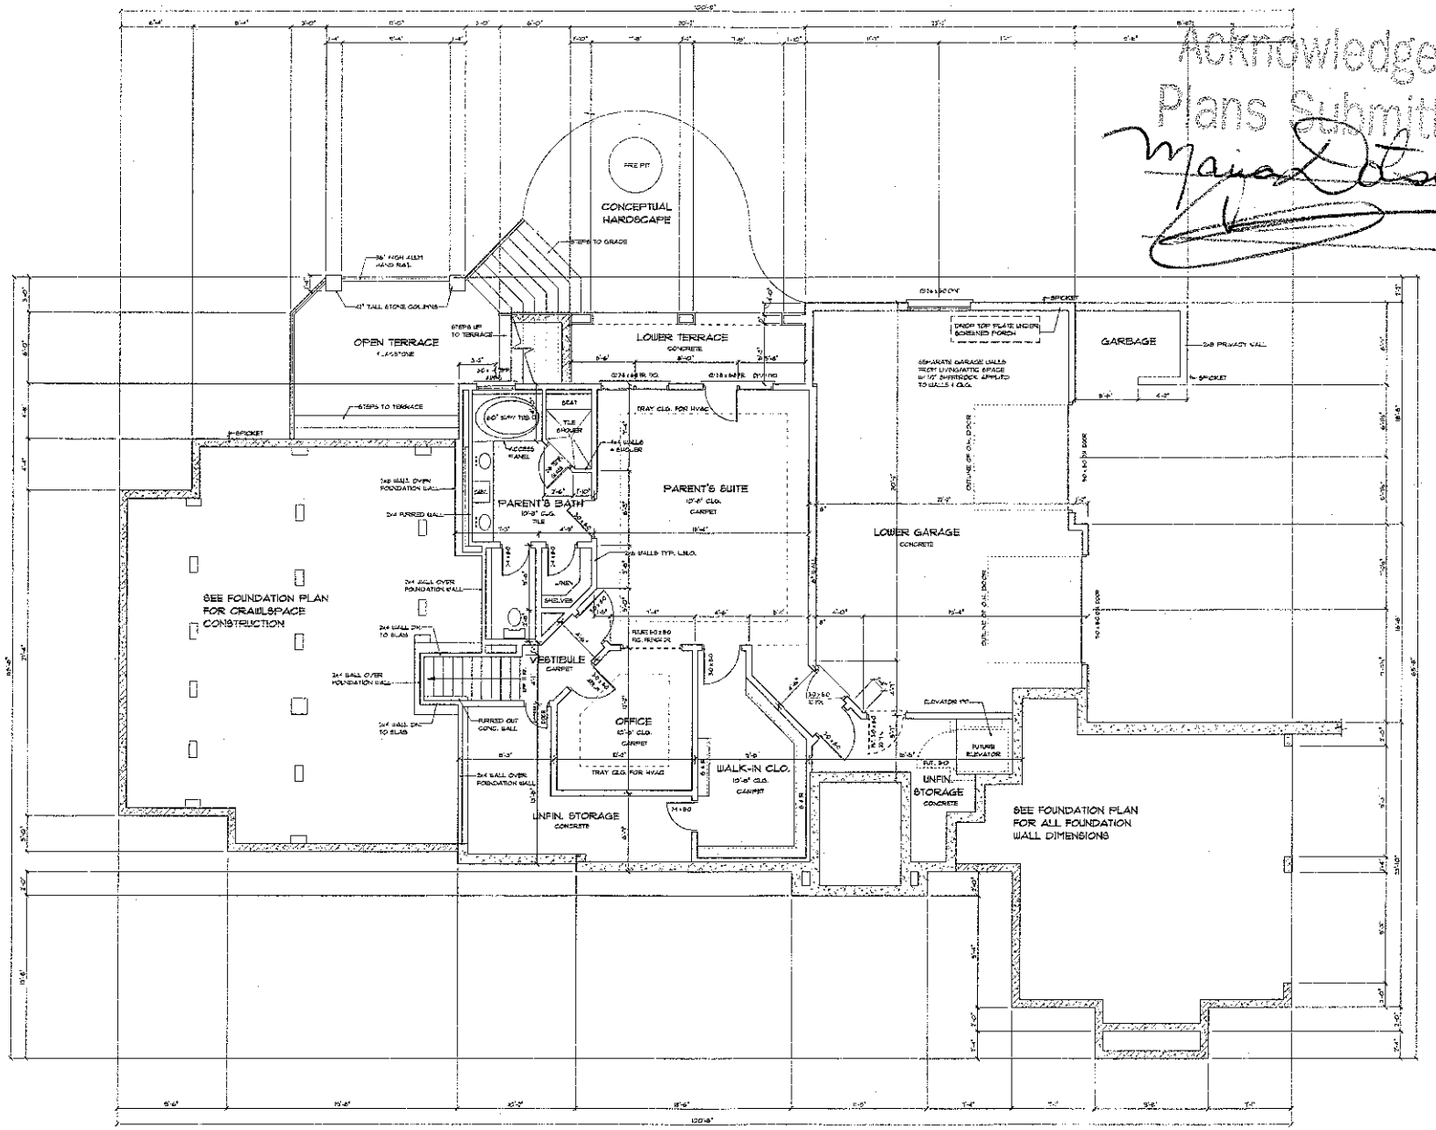

LOWER LEVEL PLAN

SCALE: 1/4" = 1'-0"

LOWER LEVEL NOTES

- ALL ANGLED WALLS ARE 45 DEGREES OR 90 DEGREES UNLESS NOTED OTHERWISE
- ALL INTERIOR DOORS ARE 6" FROM WALL UNLESS DIMENSIONED OTHERWISE
- ALL LOAD BEARING WALLS TO BE 2X6 FRAMED @ 16" ON CENTER UNLESS NOTED OTHERWISE
- SEE FIRST FLOOR FRAMING PLAN FOR ALL FIRST FLOOR BEAM & LOWER LEVEL HEADER SIZES

Acknowledgement Of Plans Submittal ONLY

Maria L Date 7/8/10

Date 7/8/10

G.B. ENGINEERING
193 MIDDLETON PLACE
MOORESVILLE, NC 28117
(704) 671-9339

ENGINEERED BY:

ELITE Design Group
custom residential designs
P.O. Box 691286
Mint Hill, NC 28227
tel: 704-545-2828
fax: 704-545-0600

PROJECT:

©COPYRIGHT 2010

THE HEIDER RESIDENCE

LOT 1006, THE POINT

DRAWN BY:

J.J. BARJA


DATE:

February 16, 2010

REVISED:

SHEET 4 OF 16

Acknowledgement Of
Plans Submittal ONLY!
Date 7/8/10
Date 7/8/10

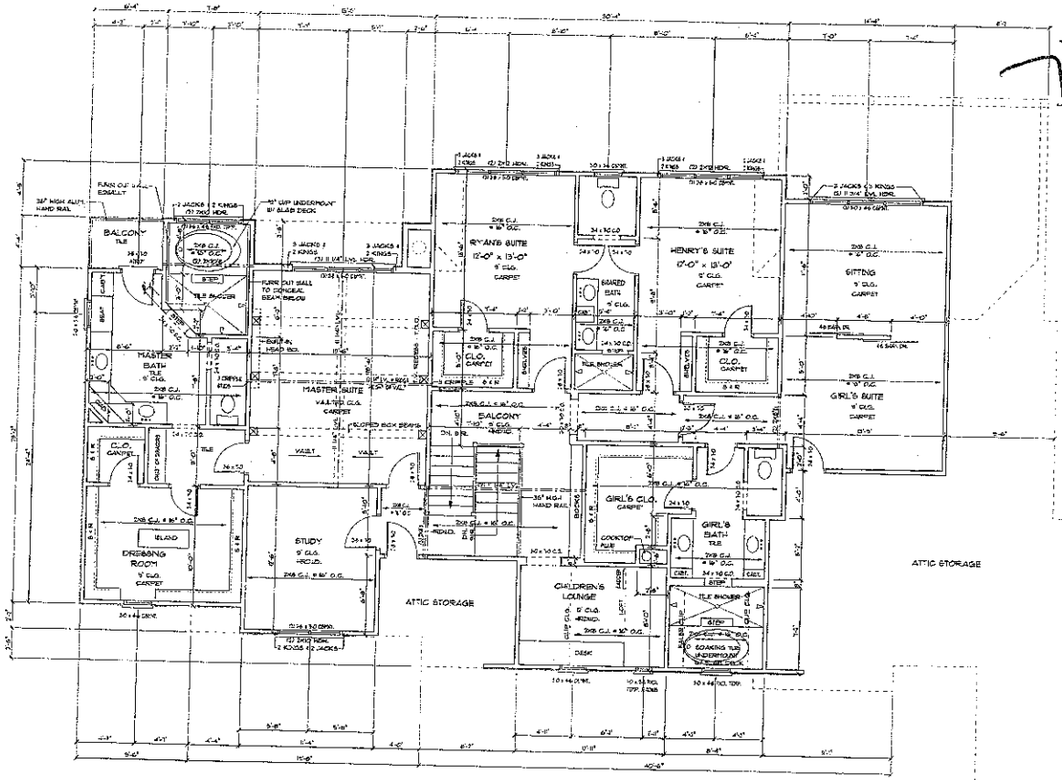

SECOND FLOOR/ MASTER SUITE LEVEL PLAN

SCALE: 1/4" = 1'-0"

TYPICAL HANGERS FOR JOISTS & BEAMS

MEMBER	HANGER
2x8	LUS28
2x10	LUS210
2x12	LUS212
(2) 2x8	HUS28-2
(2) 2x10	HUS210-2
(2) 2x12	HUS212-2
(3) 2x8	LUS28-3
(3) 2x10	LUS210-3
(3) 2x12	HUS212-3
(2) 1 3/4" x 9 1/4" LVL	HGUS410
(2) 1 3/4" x 9 1/2" LVL	HGUS410
(2) 1 3/4" x 11 7/8" LVL	HGUS412
(2) 1 3/4" x 14" LVL	HGUS414
(2) 1 3/4" x 16" LVL	HGUS416
(3) 1 3/4" x 9 1/4" LVL	HGUS410-3
(3) 1 3/4" x 9 1/2" LVL	HGUS410-3
(3) 1 3/4" x 11 7/8" LVL	HGUS412-3
(3) 1 3/4" x 14" LVL	HGUS414-3
(3) 1 3/4" x 16" LVL	HGUS416-3
(4) 1 3/4" x 9 1/4" LVL	HGUS410-4/5
(4) 1 3/4" x 9 1/2" LVL	HGUS410-4/5
(4) 1 3/4" x 11 7/8" LVL	HGUS412-4/5
(4) 1 3/4" x 14" LVL	HGUS414-4/5
(4) 1 3/4" x 16" LVL	HGUS416-4/5

NOTE: ALL HANGERS BY SIMPSON STRONG-TIE CO., INC. (BRAND - NAME EQUIVALENTS ACCEPTABLE)

SECOND FLOOR/ MASTER LEVEL NOTES

- ALL ANGLED WALLS ARE 45 DEGREES ON 90 DEGREES UNLESS NOTED OTHERWISE
- ALL INTERIOR DOORS ARE 6" FROM WALL UNLESS DIMENSIONED OTHERWISE
- INSTALL A MINIMUM OF (2) 2x4 STUDS UNDER ALL BEAMS, LVL OR SIMILAR, AT THE SECOND FLOOR UNLESS NOTED OTHERWISE
- INSTALL A MINIMUM OF (2) 2x4 STUDS UNDER ALL ROOF BRACES THAT REAR ON WALLS UNLESS NOTED OTHERWISE
- ALL LVL BEAMS ARE 1 3/4" WIDE UNLESS NOTED OTHERWISE
- ALL CEILING JOISTS TO BE 2x6'S @ 16" ON CENTER UNLESS NOTED OTHERWISE
- PROVIDE ATTIC ACCESS TO ALL ATTIC SPACES ACCORDING TO CODE
- ALL SECOND FLOOR HEADERS TO BE (2) 2x10 FOR 4" WALLS & (2) 2x12 FOR 6" WALLS UNLESS NOTED OTHERWISE
- ALL DOORS WITH GLASS SHOULD BE TEMPERED / WINDOWS SHOULD BE TEMPERED PER STATE CODE
- ALL FRAMING DIMENSIONS FOR FIREPLACES SHOULD BE CHECKED PER MFG.

G.B. ENGINEERING
139 MIDDLETON PLACE
MOORESVILLE, NC 28117
(704) 617-9339

ENGINEERED BY:

ELITE DESIGN GROUP
custom residential designs

P.O. Box 891266
Mint Hill, NC 28227
tel: 704-545-2928
fax: 704-545-0600

PROJECT:

©COPYRIGHT 2010

THE HEIDER RESIDENCE
LOT 1006, THE POINT

DRAWN BY:
J.J. BARJA

DATE:
February 16, 2010

REVISED:

SHEET
8
OF 16