
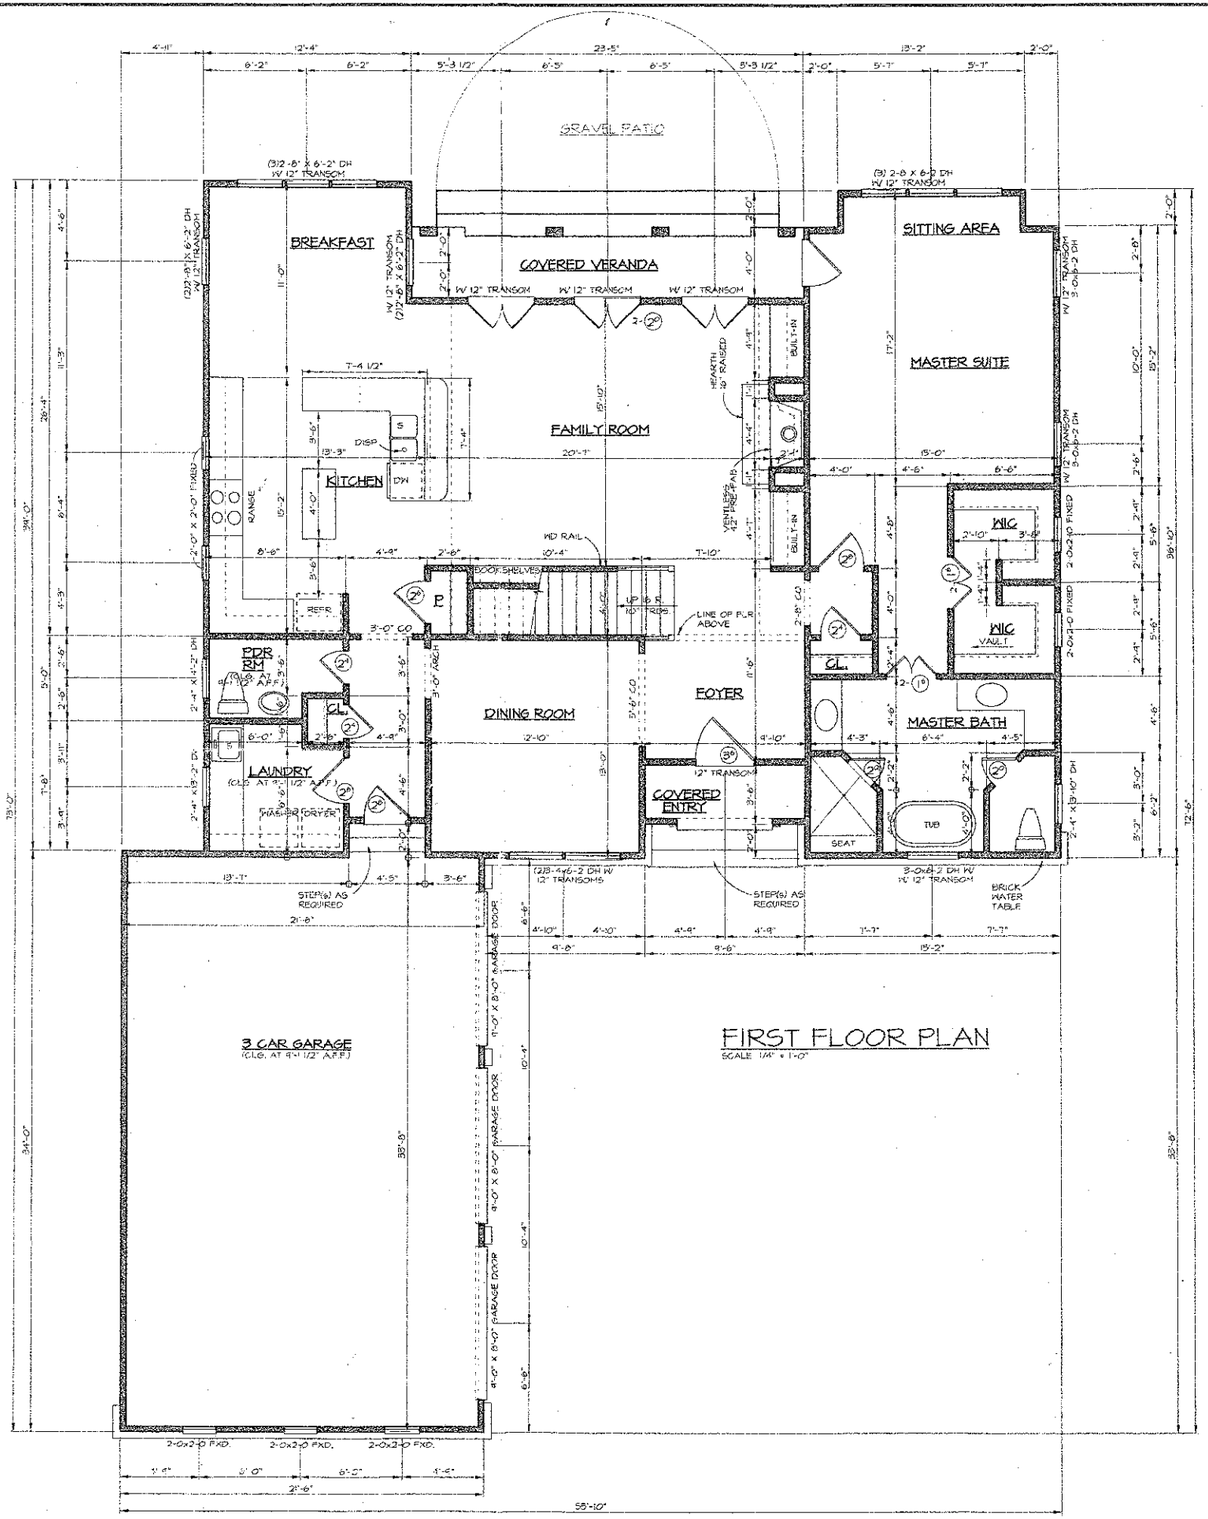



NOTE: ALL ANGLED WALLS ARE AT 45

NOTE: DOORS ON THIS FLOOR ARE TO BE 6'-8" HIGH UNLESS NOTED OTHERWISE

NOTE: CONTRACTOR SHALL PROVIDE ARTIFICIAL LIGHT AND MECHANICAL VENTILATION AS PER CODE

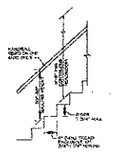

SCHEMATIC STAIR SECTION

| SQUARE FOOTAGE | | |
|---|---|---|
| FIRST FLOOR HEATED ..... | 1,812 | SQ. FT. |
| SECOND FLOOR HEATED ..... | 1,702 | SQ. FT. |
| HEATED TOTAL ..... | 3,514 | SQ. FT. |
| THREE CAR GARAGE .... | 788 | SQ. FT. |
| COVERED ENTRY ..... | 35 | SQ. FT. |
| REAR VERANDA ..... | 85 | SQ. FT. |
| TOTAL UNDER ROOF .... | 4,402 | SQ. FT. |

GENERAL CONTRACTOR SHALL BE HELD SOLELY RESPONSIBLE FOR COMPLETION OF ALL WORK SHOWN OR REASONABLY IMPLIED BY THESE DRAWINGS AND/OR SPECIFICATIONS. HE SHALL CONFIRM ALL DIMENSIONS AND CONDITIONS AT THE SITE AND SHALL IMMEDIATELY NOTIFY THE ARCHITECT IN WRITING OF ANY DISCREPANCIES. ARCHITECT NOT RESPONSIBLE FOR EQUIPMENT OR MATERIALS NOT SPECIFIED ON THESE PLANS.

BUILDING GRAPHICS
ARCHITECTURE
7400 CARMEL EXECUTIVE PARK SUITE 150 CHARLOTTE, N.C. 28226
704 / 542-1498 (FAX) 704 / 542-1499

THE ASHLAND

SIMONINI BUILDERS

STRUCTURE
JOB NO.
DRAWN BY: S.D.D.
CHECKED
REVISIONS: BY:
DATE : 08/06/04
SHEET NO. 4 OF

-DO NOT REPRODUCE WITHOUT PERMISSION- © BUILDING GRAPHICS, INC. 2004. ALL RIGHTS RESERVED.

## SECOND FLOOR PLAN

SCALE 1/4" = 1'-0"

*NOTE: ALL ANGLED WALLS ARE AT 45

-DO NOT REPRODUCE WITHOUT PERMISSION- © BUILDING GRAPHICS, INC. 2004. ALL RIGHTS RESERVED.

BUILDING GRAPHICS
ARCHITECTURE
7400 CARMEL EXECUTIVE PARK SUITE 150 CHARLOTTE, N.C. 28226
704 / 542-1498 (FAX) 704 / 542-1499

GENERAL CONTRACTOR SHALL BE HELD SOLELY RESPONSIBLE FOR COMPLETION OF ALL WORK SHOWN OR REASONABLY IMPLIED BY THOSE DRAWINGS AND/OR SPECIFICATIONS. HE SHALL CONFIRM ALL DIMENSIONS AND CONDITIONS AT THE SITE AND SHALL IMMEDIATELY NOTIFY THE ARCHITECT IN WRITING OF ANY DISCREPANCIES. ARCHITECT NOT RESPONSIBLE FOR EQUIPMENT OR MATERIALS NOT SPECIFIED ON THESE PLANS.

THE ASHLAND

SIMONINI & BUILDERS

STRUCTURE | JOB NO. | DRAWN BY: S.D.D. | CHECKED

REVISIONS: BY:

DATE : 08/06/04

SHEET NO. 6 OF