
Acknowledgement Of
Plans Submittal ONLY!
Date 2/18/05
Date 2/18/05

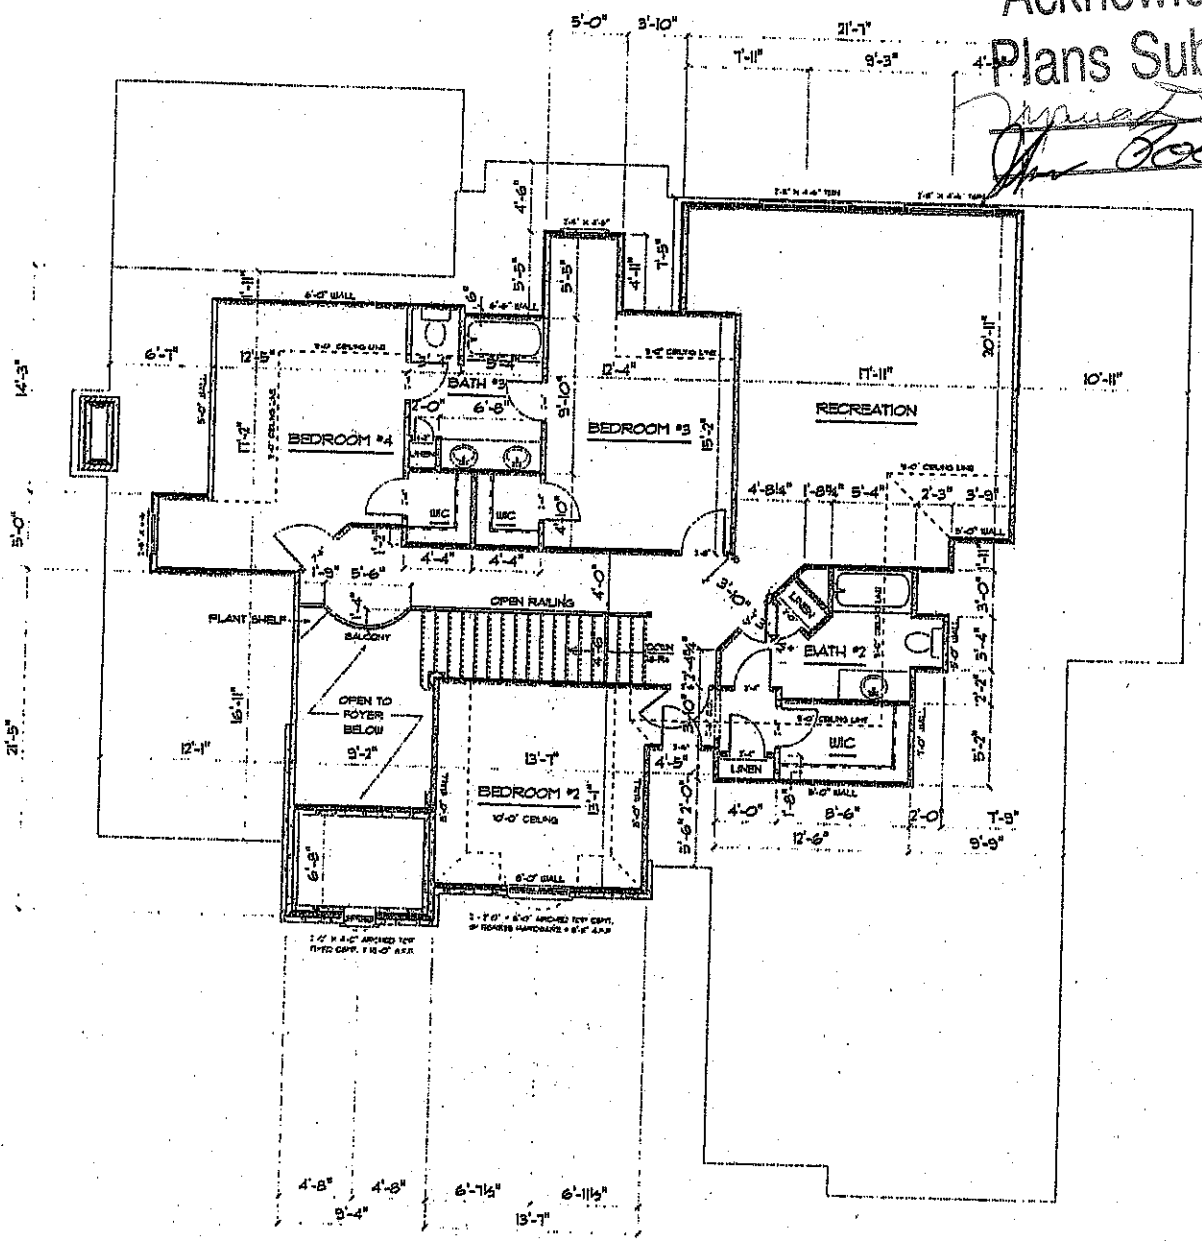

SECOND FLOOR PLAN 9'-0" CEILING HEIGHT

The Design Board, Inc.


LOT 916

John R. Poore
BUILDER, INC.

SECOND FLOOR PLAN

Date 12.13.04
Scale 1/4" = 1'-0"
Name DOBBS
Sheet
Of Sheets

Acknowledgement Of
Plans Submittal ONLY!
Date 2/18/05
Date 2/18/05

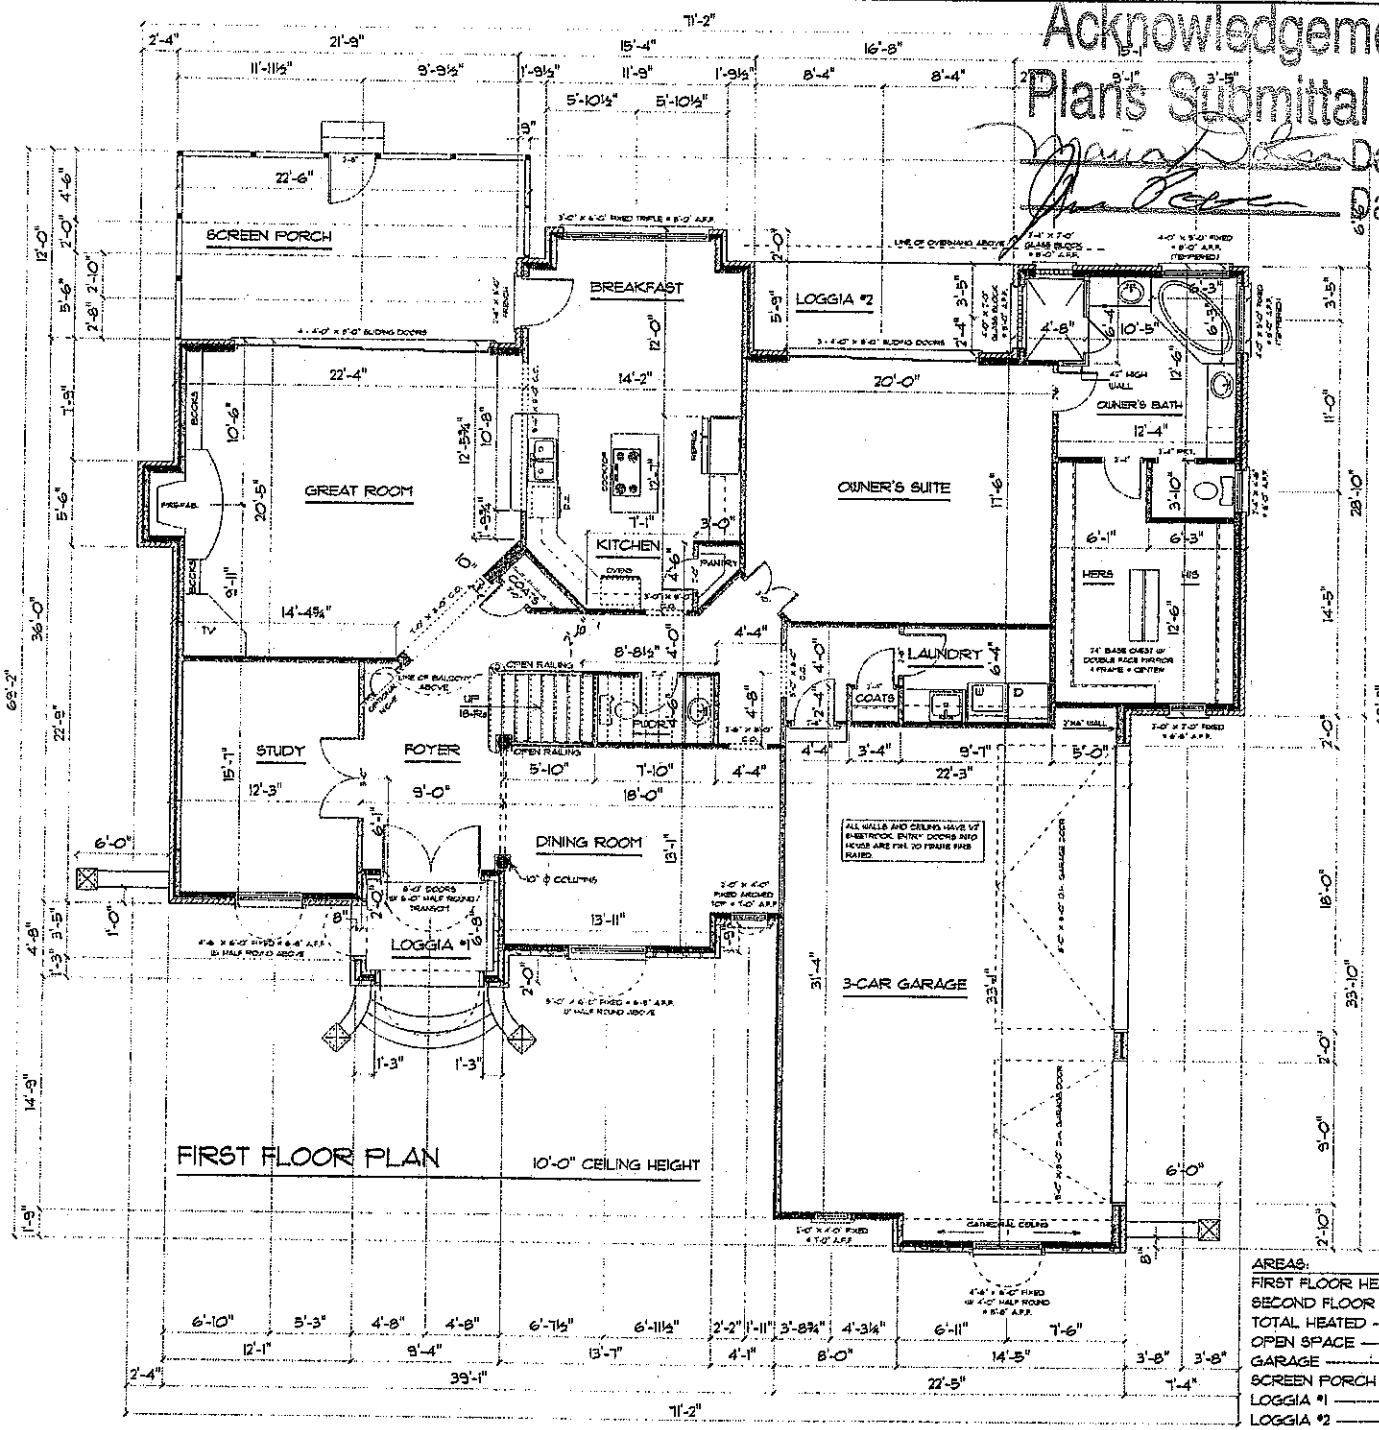

AREAS:

FIRST FLOOR HEATED	2353.4 SQ. FT.
SECOND FLOOR HEATED	1599.5 SQ. FT.
TOTAL HEATED	3952.9 SQ. FT.
OPEN SPACE	101.8 SQ. FT.
GARAGE	735.0 SQ. FT.
SCREEN PORCH	265.8 SQ. FT.
LOGGIA #1	60.3 SQ. FT.
LOGGIA #2	95.8 SQ. FT.

REVISIONS
12.27.04
1.11.05

The Design Boards, Inc.
P.O. Box 18841 Charlotte, N.C. 28218

LOT 976
AT THE POINT

John R. Poore
BUILDER, INC.
10550 INDEPENDENCE POINTE PARKWAY SUITE 100

FIRST FLOOR PLAN

Date 12.13.04
Scale 1/4" = 1'-0"
Name DOBBIN
Sheet
01 Sheets