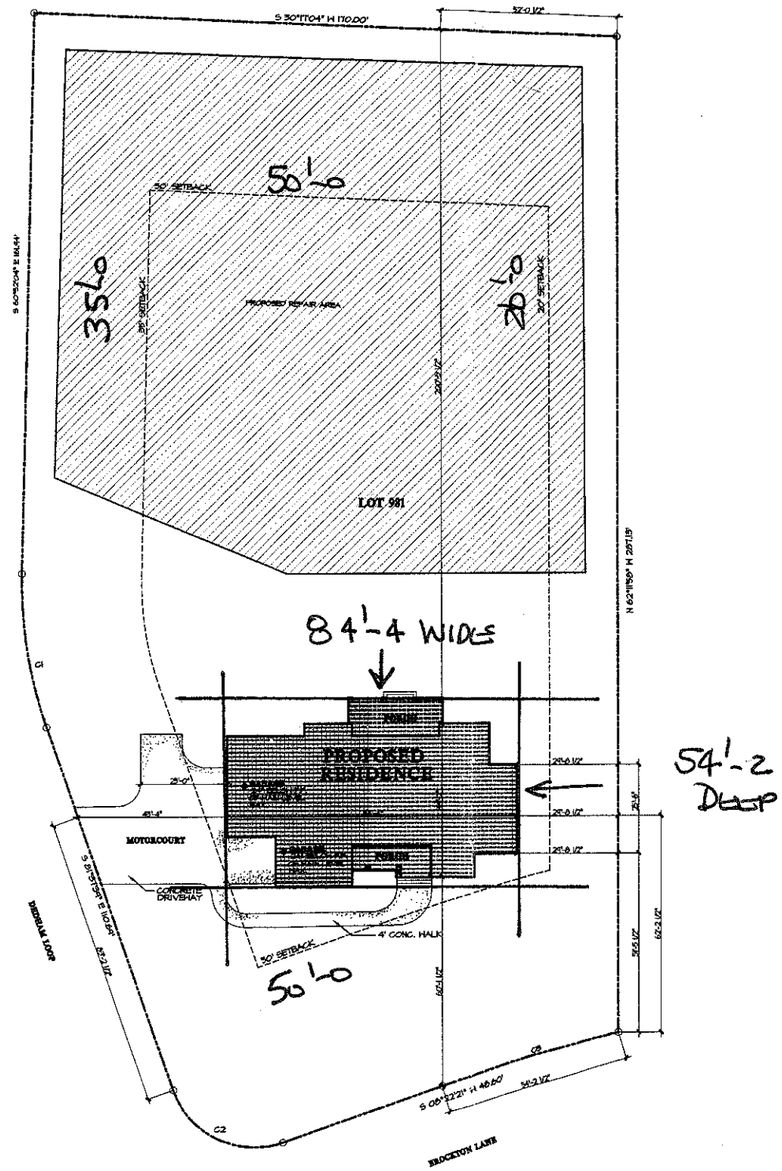


CURVE TABLE				
CURVE	RADIUS	ARC	BEARING	CHORD
C1	125.00	45.29	S11°14'51"E	45.04
C2	25.00	34.27	N53°22'21"E	31.36
C3	525.00	54.22	S11°19'52"W	54.20

Acknowledgement Of
Plans Submittal ONLY!

Date 6/3/03

Date 6/4/03

© Copyright, Carolina Design Group, Inc. - 2003

CAROLINA DESIGN GROUP
a residential design firm
10602 Bailey Road Suite A, Cornelius NC 28031
voice: 704.895.7805 fax: 704.895.0599
www.carolinadesigngroup.com

A NEW RESIDENCE BY

HUGHES, HAMBLIN, & ZANDE

LOT 981 BROCKTON LANE THE POINT

SEAL

DRAWN BY	DATE
Steve O'Neal	4/28/03

DRAWING TITLE:
SITE PLAN

SCALE: 1" = 20'

SHEET NO:
2
OF 17 SHEETS