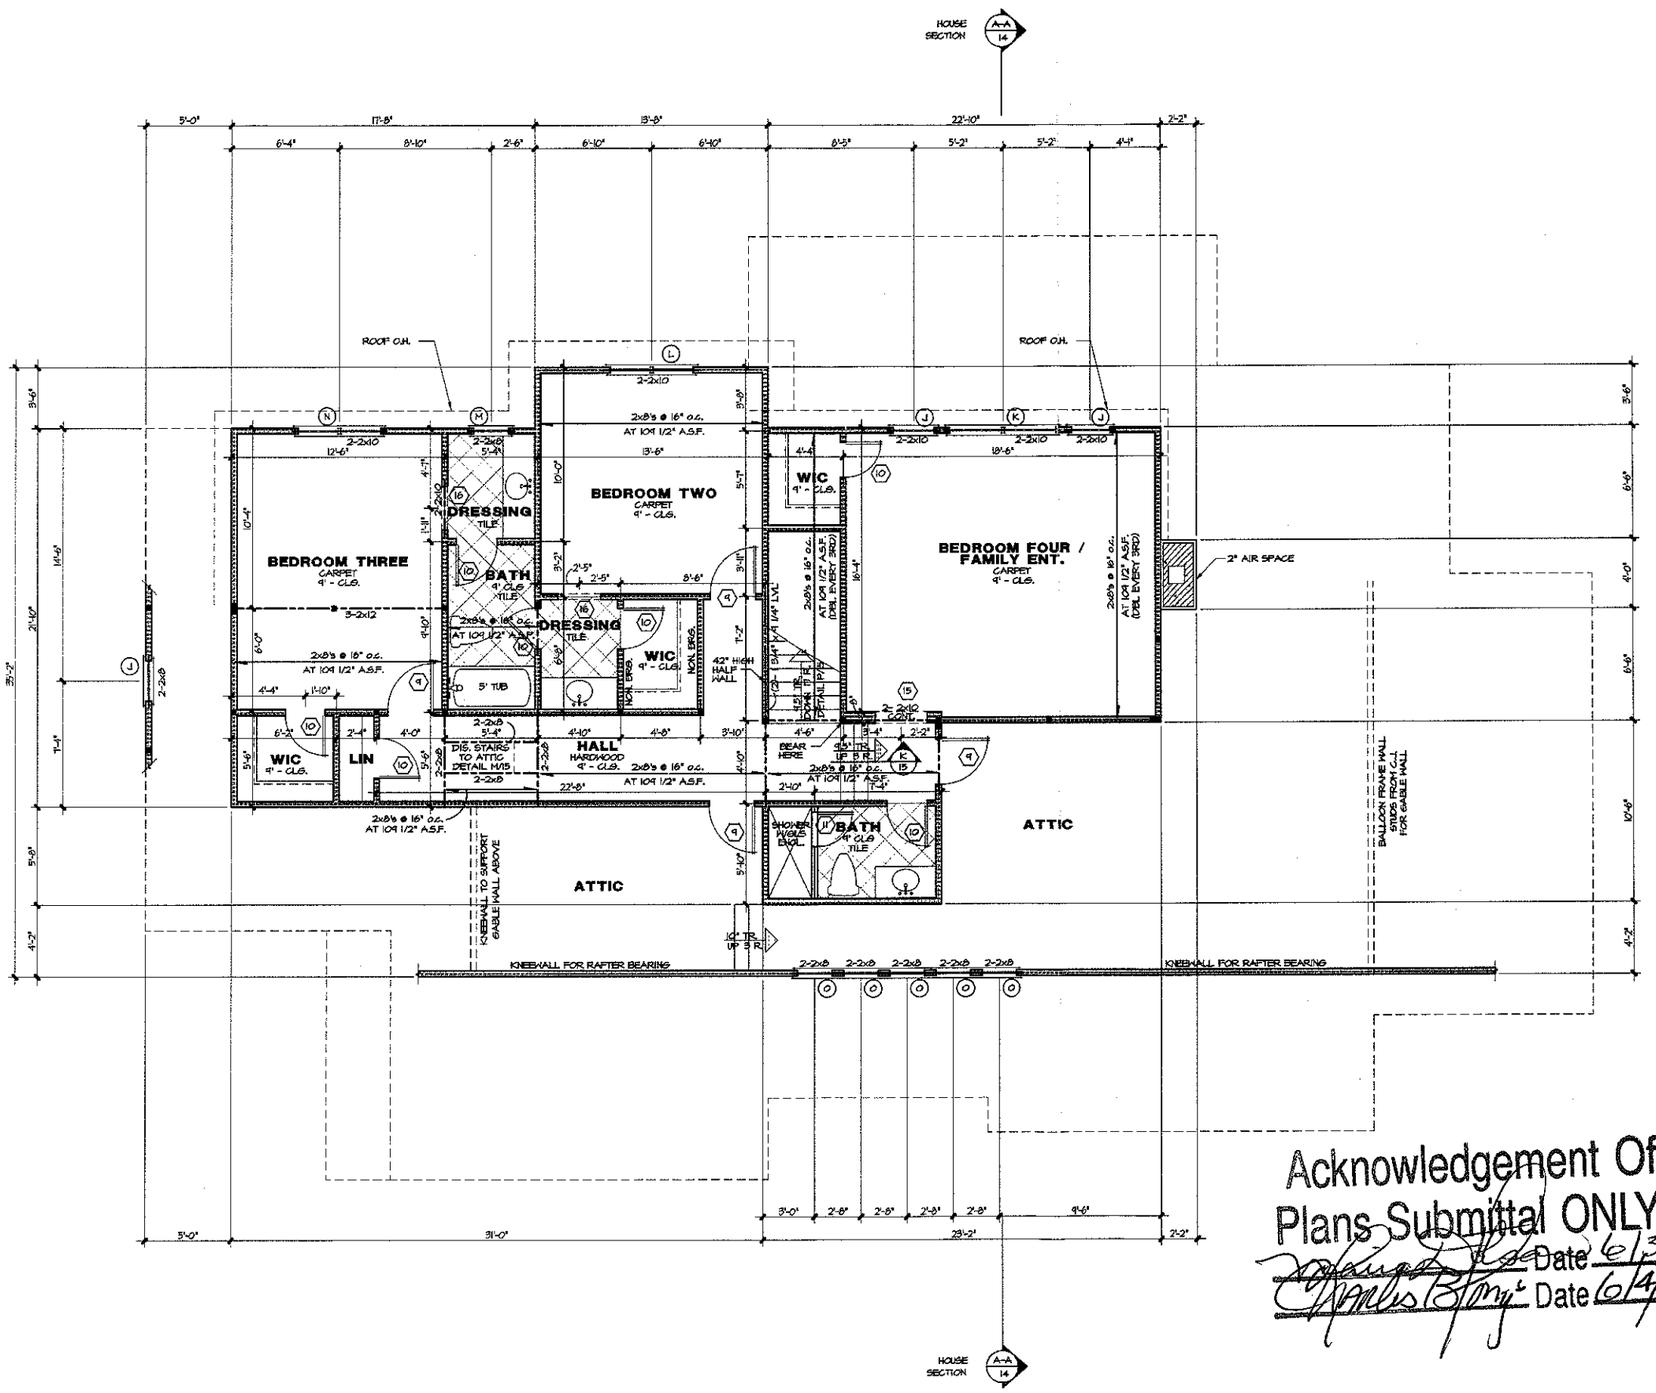


DOOR SCHEDULE

	SIZE	DESCRIPTION
1	2-3⁰ x 8⁰	HALF GLASS COTTAGE STYLE
2	2-3⁰ x 8⁰	HALF GLASS FIXED
3	3⁰ x 8⁰	FRENCH FIXED
4	2⁸ x 8⁰	FRENCH
5	3⁰ x 8⁰	SOLID PANEL
6	2-2⁸ x 8⁰	SOLID PANEL
7	2⁸ x 8⁰	SOLID PANEL
8	2⁰ x 8⁰	SOLID PANEL
9	2⁸ x 6⁸	SOLID PANEL
10	2⁸ x 6⁸	SOLID PANEL
11	2⁰	TEMPERED GLASS
13	4⁰ x 8⁰	CASED OPENING
14	3⁰ x 8⁰	CASED OPENING
15	3⁰ x 6⁸	CASED OPENING
16	2⁸ x 6⁸	CASED OPENING

WINDOW SCHEDULE

	SIZE	DESCRIPTION
A	2⁸ x 6²	DOUBLE HUNG
B	2-2⁰ x 6²	DOUBLE HUNG
C	2⁰ x 6²	DOUBLE HUNG
D	2-1⁰ x 4²	DOUBLE HUNG
E	2⁸ x 4²	DOUBLE HUNG
F	3-3⁰ x 6²	DOUBLE HUNG
G	3-2⁸ x 6²	DOUBLE HUNG
H	2-2⁸ x 6²	DOUBLE HUNG
J	2⁸ x 5²	DOUBLE HUNG
K	2-3⁰ x 5²	DOUBLE HUNG
L	2-2⁸ x 5²	DOUBLE HUNG
M	2⁰ x 3²	DOUBLE HUNG
N	2-2⁸ x 4⁰	DOUBLE HUNG
O	2⁰ x 2⁶	FIXED

Square Footage

4/28/03

Main Level Heated	2,217 Sq.Ft.
Upper Level Heated	1,201 Sq.Ft.
Total Heated	3,418 Sq.Ft.
One Car Garage	345 Sq.Ft.
Two Car Garage	500 Sq.Ft.
Front Covered Porch	176 Sq.Ft.
Rear Covered Porch	286 Sq.Ft.
Total Under Roof	4,725 Sq.Ft.

EXTERIOR WALL HEIGHT (h)	STUD SIZE/ SPACING
h < 10'	2x4 @ 16" oc
12' < h < 11'	2x4 @ 12" oc
11' < h < 18'	2x6 @ 16" oc
h > 18'	CONSULT ENG.

■ INDICATES BLOCKING FOR ABOVE CONCENTRATED LOADS AND ROOF BRACING POINT LOADS U.N.O.

NOTE: ALL ANGLED WALLS ARE AT 45°

Acknowledgement Of Plans Submittal ONLY!

Date 6/3/03

Date 6/4/03

CAROLINA DESIGN GROUP
a residential design firm
10602 Bailey Road Suite A, Cornelius NC 28031
voice: 704.895.7805 fax: 704.895.0599
www.carolinadesigngroup.com

A NEW RESIDENCE BY

HUGHES, HAMELINK, & ZANDE

LOT 981 BROCKTON LANE THE POINT

SEAL


DRAWN BY	DATE
Steve O'Neal	4/28/03

DRAWING TITLE: UPPER FLOOR PLAN

SCALE : 1/4" = 1'-0"

SHEET NO. 7 OF 17 SHEETS

© Copyright, Carolina Design Group, Inc. - 2003

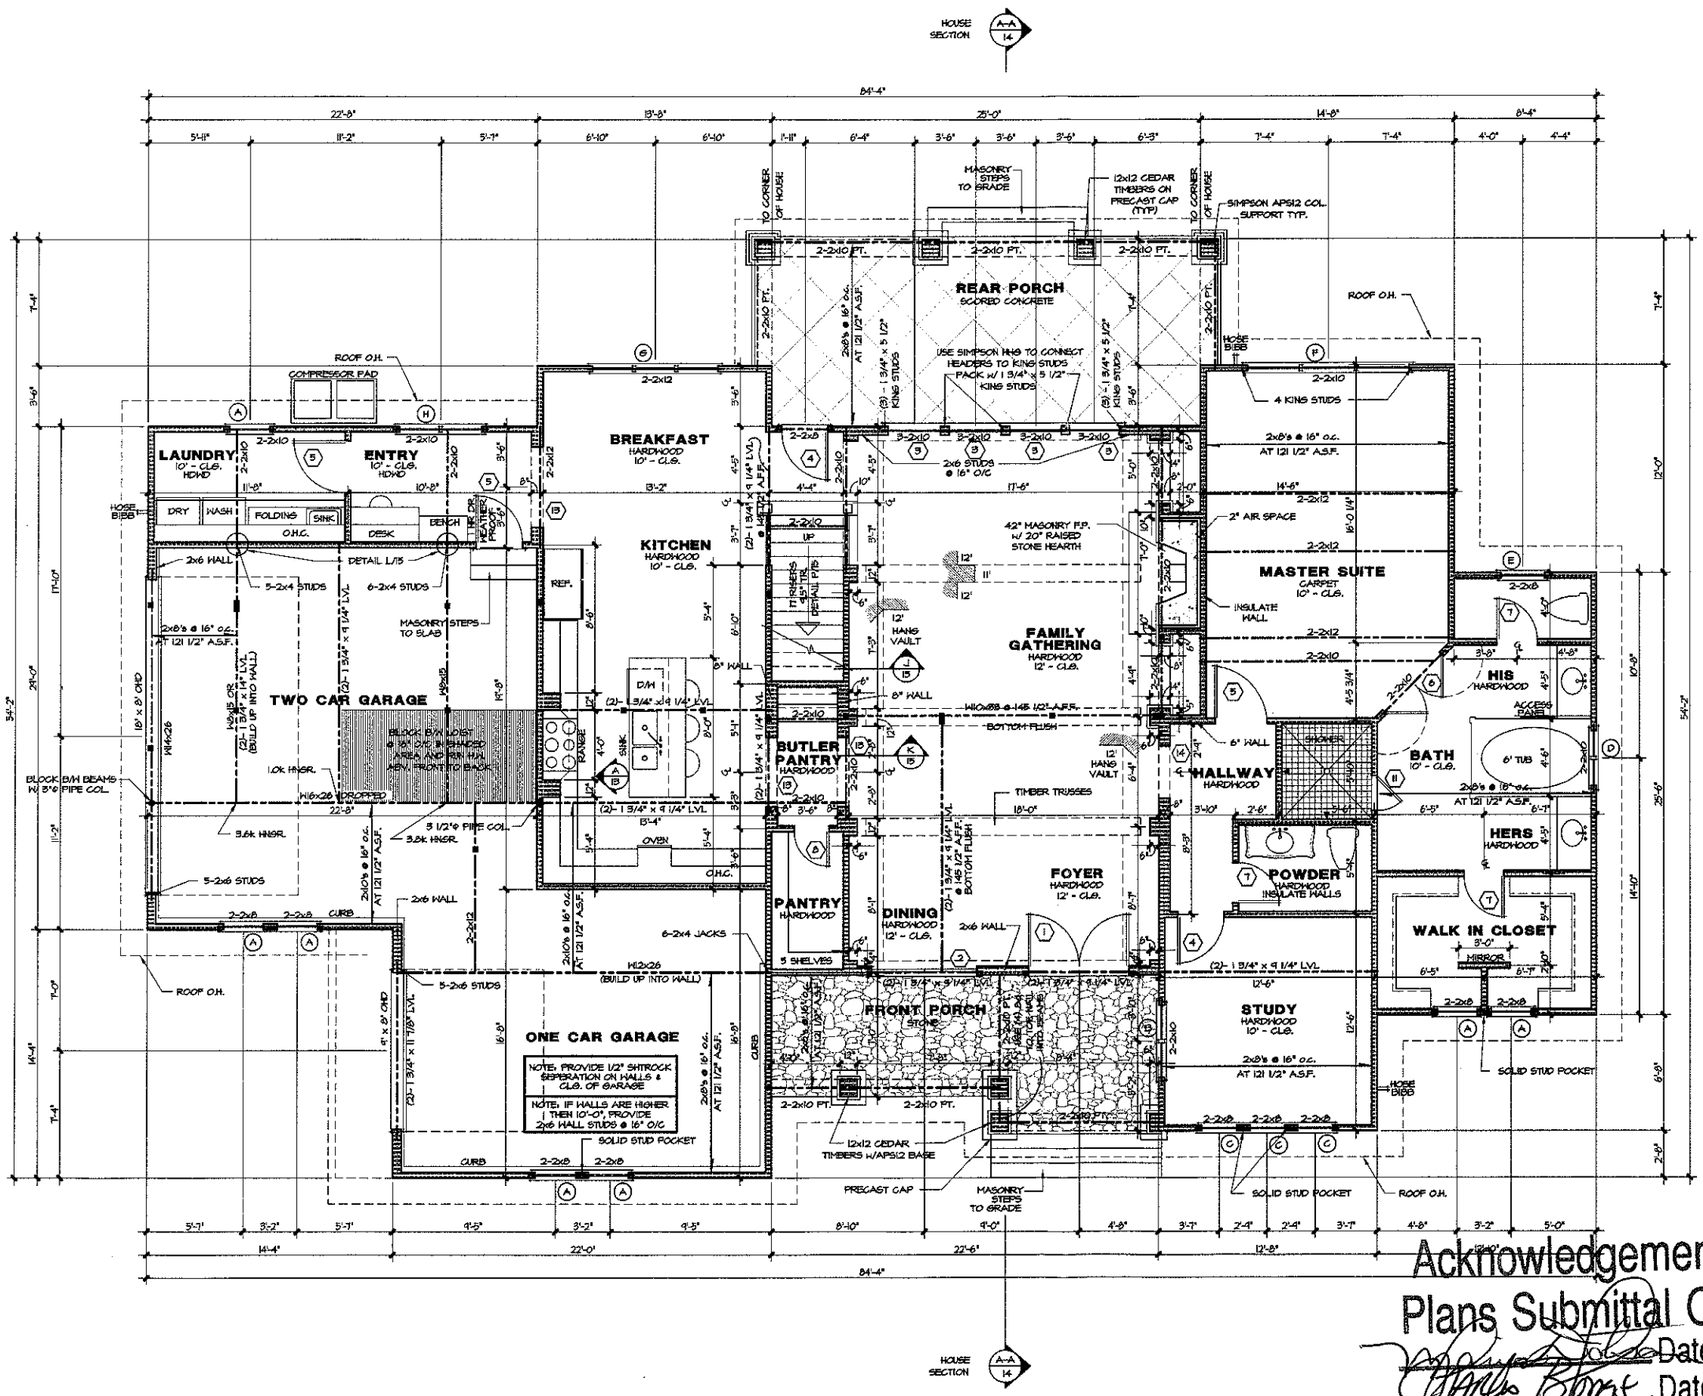

DOOR SCHEDULE

	SIZE	DESCRIPTION
1	2-3° x 8°	HALF GLASS COTTAGE STYLE
2	2-8° x 8°	HALF GLASS FIXED
3	3° x 8°	FRENCH FIXED
4	2° x 8°	FRENCH
5	3° x 8°	SOLID PANEL
6	2-2⁴ x 8°	SOLID PANEL
7	2⁴ x 8°	SOLID PANEL
8	2° x 8°	SOLID PANEL
9	2° x 6°	SOLID PANEL
10	2⁴ x 6°	SOLID PANEL
11	2°	TEMPERED GLASS
13	4° x 8°	CASED OPENING
14	3° x 8°	CASED OPENING
15	3° x 6°	CASED OPENING
16	2° x 6°	CASED OPENING

WINDOW SCHEDULE

	SIZE	DESCRIPTION
A	2⁴ x 6²	DOUBLE HUNG
B	2-2° x 6²	DOUBLE HUNG
C	2° x 6²	DOUBLE HUNG
D	2-1⁶ x 4²	DOUBLE HUNG
E	2⁶ x 4²	DOUBLE HUNG
F	3-3° x 6²	DOUBLE HUNG
G	3-2⁴ x 6²	DOUBLE HUNG
H	2-2⁴ x 6²	DOUBLE HUNG
J	2⁴ x 5²	DOUBLE HUNG
K	2-3° x 5²	DOUBLE HUNG
L	2-2⁴ x 5²	DOUBLE HUNG
M	2° x 5²	DOUBLE HUNG
N	2-2⁴ x 4⁶	DOUBLE HUNG
O	2° x 2°	FIXED

Square Footage

4/28/03

Main Level Heated	2,217	Sq.Ft.
Upper Level Heated	1,201	Sq.Ft.
Total Heated	3,418	Sq.Ft.
One Car Garage	345	Sq.Ft.
Two Car Garage	500	Sq.Ft.
Front Covered Porch	176	Sq.Ft.
Rear Covered Porch	286	Sq.Ft.
Total Under Roof	4,725	Sq.Ft.

EXTERIOR WALL HEIGHT (h)	STUD SIZE/ SPACING
h < 10'	2x4 @ 16" oc
10' < h < 11'	2x4 @ 12" oc
11' < h < 18'	2x6 @ 16" oc
h > 18'	CONSULT ENG.

△ INDICATES BLOCKING FOR ABOVE CONCENTRATED LOADS AND ROOF BRACING POINT LOADS U.N.O.

NOTE: ALL ANGLED WALLS ARE AT 45°

Acknowledgement Of Plans Submittal ONLY!

Date 6/3/03

Date 6/4/03

© Copyright, Carolina Design Group, Inc. - 2003

CAROLINA DESIGN GROUP
a residential design firm
10602 Bailey Road Suite A, Cornelius NC 28031
voice: 704.895.7805 fax: 704.895.0599
www.carolinadesigngroup.com

A NEW RESIDENCE BY

HUGHES, HAMEL, & ZANDE

LOT 981 BROCKTON LANE THE POINT

SEAL

DRAWN BY: Steve O'Neal

DATE: 4/28/03

DRAWING TITLE: MAIN FLOOR PLAN

SCALE: 1/4" = 1'-0"

SHEET NO: 5 OF 17 SHEETS