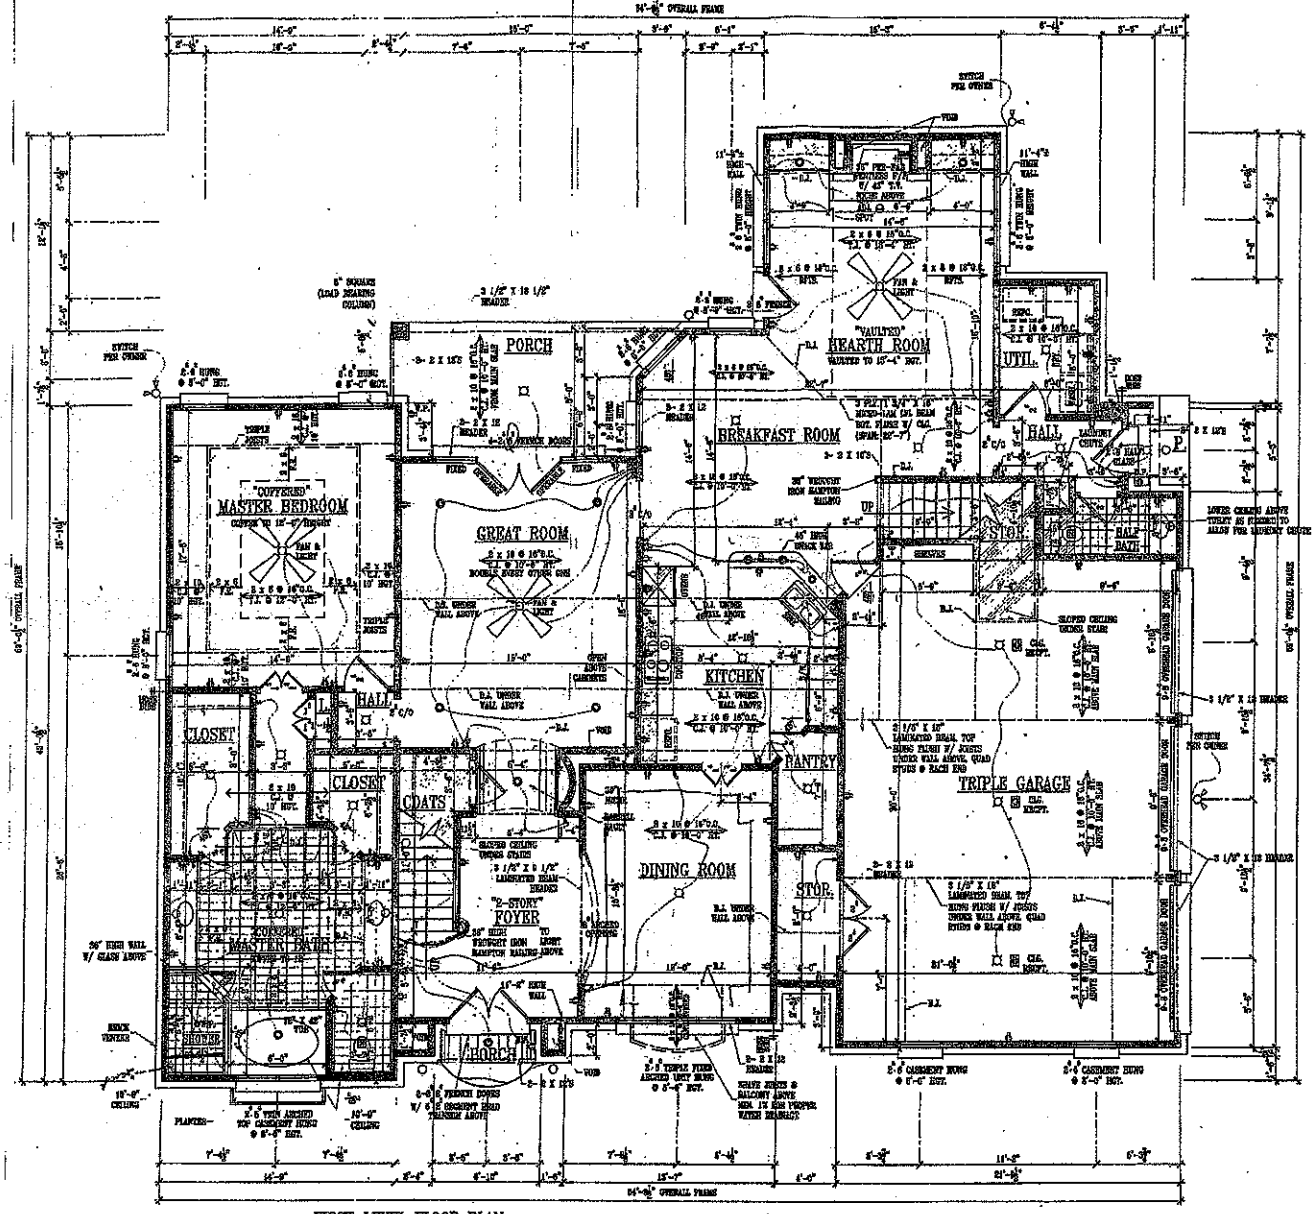


FIRST LEVEL FLOOR PLAN

SCALE: 1/4" = 1'-0"


ALL DOORS DOWNSTAIRS TO BE 8'-0" TALL

10'-0" CEILINGS DOWNSTAIRS
9'-0" CEILINGS UPSTAIRS
UNLESS NOTED OTHERWISE

SQUARE FOOTAGE (FRAME)

2178 S.F. HEATED DOWN
1501 S.F. HEATED UP
685 S.F. GARAGE & STORAGE
145 S.F. FRONT & REAR PORCH

3679 S.F. TOTAL HEATED AREA
4364 S.F. TOTAL ENCLOSED AREA
4509 S.F. TOTAL UNDER ROOF

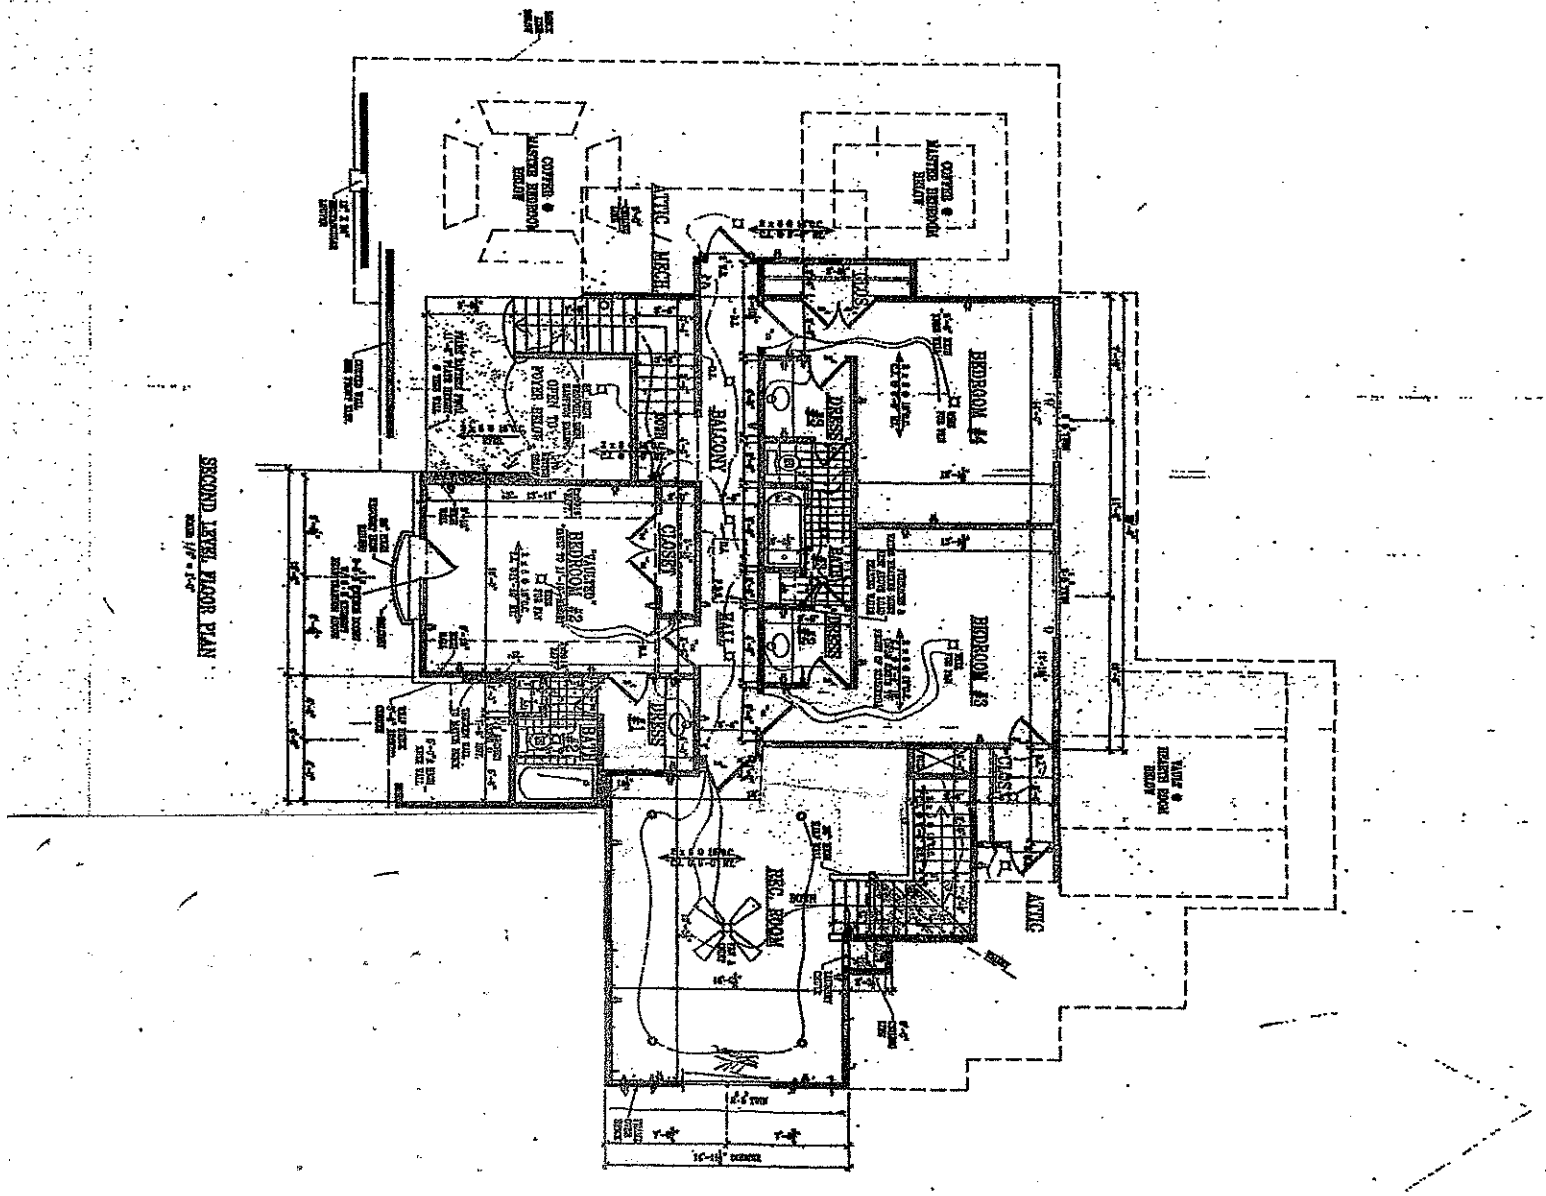

COPYRIGHT 2002 SULLIVAN & ASSOCIATES
ALL CONTENTS AND COPY, PERSONAL OR USE THIS DESIGN ON LOCATIONS OTHER THAN THE PLAN LOCATIONS.

DESIGNED FOR:
LOT 979 THE POINT 125 BROCKTON LANE
PLAN NO.
2200-1520-866-F

LOT 979 THE POINT 125 BROCKTON LANE
LAKE NORMAN SIGNATURE HOMES, LLC