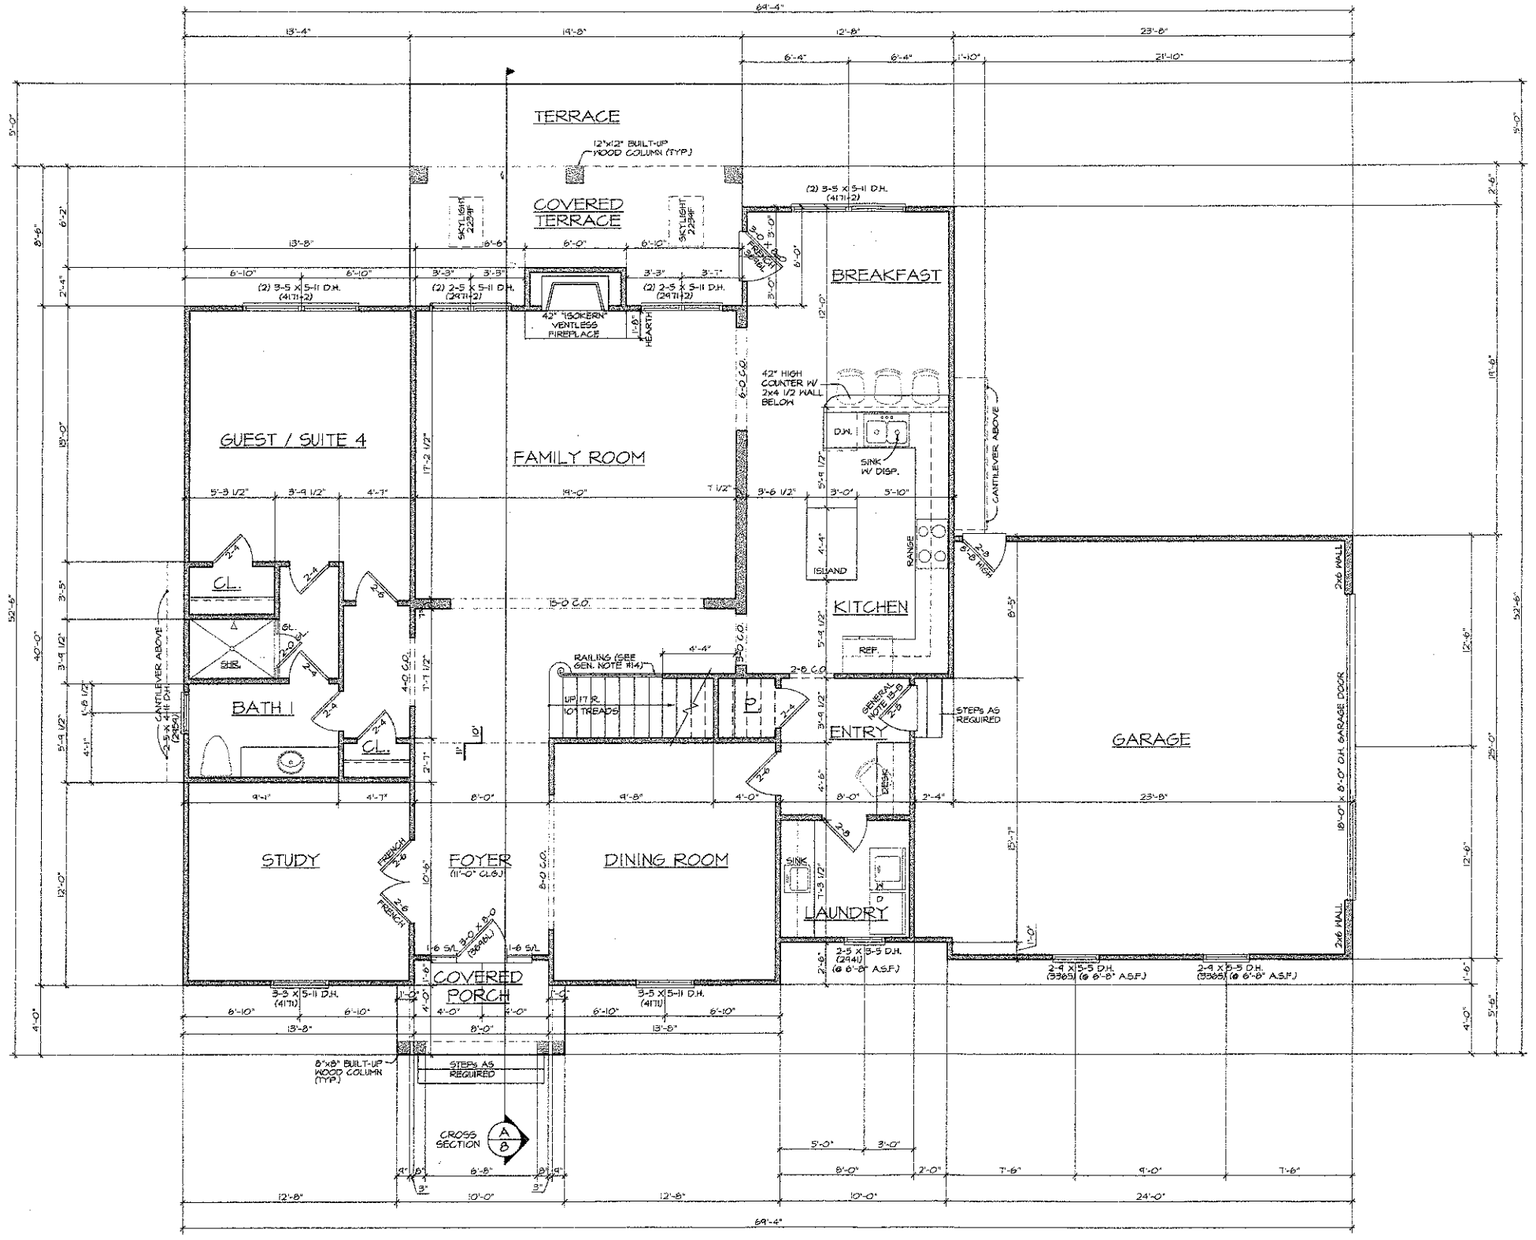


A/3 FIRST LEVEL FLOOR PLAN
SCALE: 1/4" = 1'-0"

NOTE: ALL ANGLED WALLS ARE AT 45° UNLESS NOTED OTHERWISE.

NOTE: ALL DOORS AND CASED OPENINGS ON FIRST FLR. ARE 8'-0" HIGH U.N.O.

SQUARE FOOTAGE:
(FRAME ONLY)
PLAN 2, PHASE 9

FIRST LEVEL	=	1828 SQ. FT.
SECOND LEVEL	=	1691 SQ. FT.
TOTAL HEATED	=	3519 SQ. FT.
UNFINISHED BONUS RM.	=	249 SQ. FT.
GARAGE	=	628 SQ. FT.
COVERED TERRACE	=	179 SQ. FT.
COVERED PORCH	=	52 SQ. FT.
TOTAL UNDER ROOF	=	4627 SQ. FT.
TERRACE	=	97 SQ. FT.

STAIRS COUNTED ALL FLOORS

-DO NOT REPRODUCE WITHOUT PERMISSION- © BUILDING GRAPHICS, INC. 2002. ALL RIGHTS RESERVED.

BUILDING GRAPHICS, INC. REGISTERED ARCHITECTURAL CORPORATION CERT. NO. 5698 NORTH CAROLINA CHARLOTTE, N.C.

GENERAL CONTRACTOR SHALL BE HELD SOLELY RESPONSIBLE FOR COMPLETION OF ALL WORK SHOWN OR REASONABLY IMPLIED BY THESE DRAWINGS AND/OR SPECIFICATIONS. HE SHALL CONFIRM ALL DIMENSIONS AND CONDITIONS AT THE SITE AND SHALL IMMEDIATELY NOTIFY THE ARCHITECT IN WRITING OF ANY DISCREPANCIES. ARCHITECT NOT RESPONSIBLE FOR EQUIPMENT OR MATERIALS NOT SPECIFIED ON THESE PLANS.

THESE PLANS ARE OF PERMIT CONTENT ONLY.

BUILDING GRAPHICS
ARCHITECTURE
7400 CARMEL EXECUTIVE PARK SUITE 150 CHARLOTTE, N.C. 28226
704 / 542-6498 (FAX) 704 / 542-1499

LOT 969
DEDHAM LOOP
PHASE 9


Hughes ~ Hamelink & Zande BUILDERS
Phone: 704 375 5999
FAX: 704 375 9166
Pager: 704 565 9197
909-C EAST BLVD.
Charlotte, N.C. 28203

STRUCTURE F.S.
JOB NO. 02-0093
DRAWN BY: BW/SAM
CHECKED K.B.

REVISIONS: BY:

DATE : 10/30/02

SHEET NO. 3 OF 12

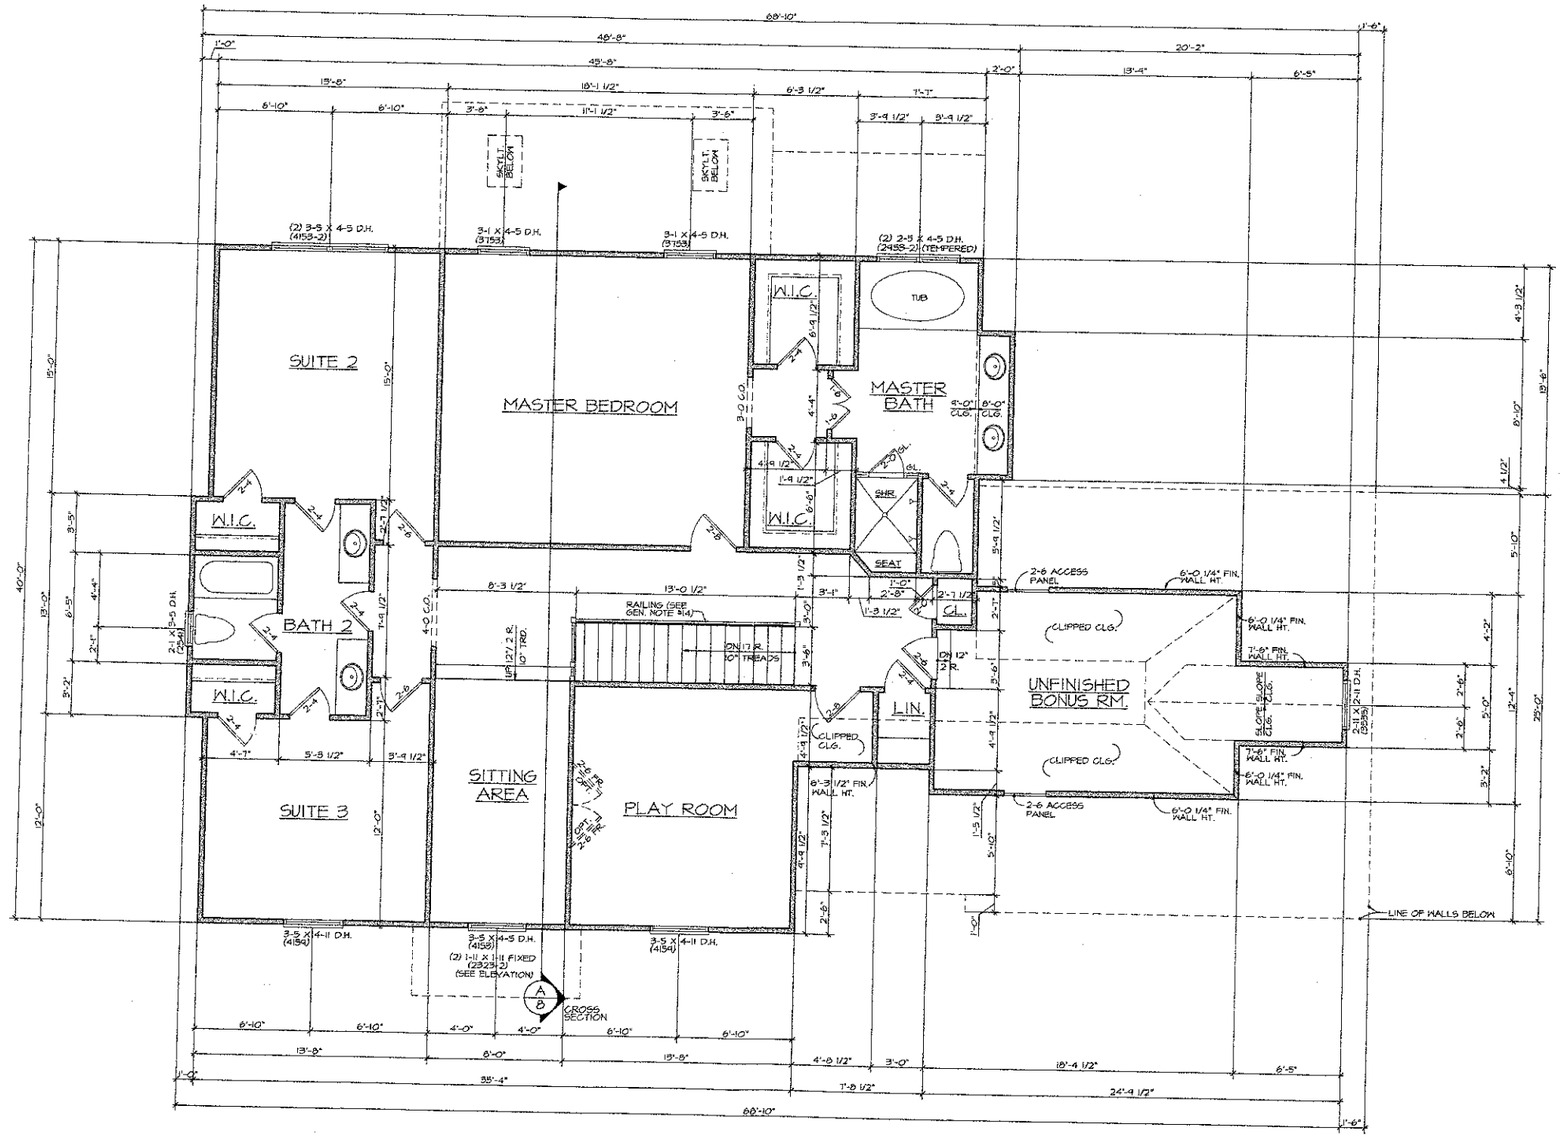

A/S SECOND LEVEL FLOOR PLAN
SCALE: 1/4" = 1'-0"

NOTE: ALL ANGLED WALLS ARE AT 45° UNLESS NOTED OTHERWISE.

NOTE: ALL DOORS AND CASED OPENINGS ON SECOND FLR. ARE 6'-8" HIGH U.N.O.

-DO NOT REPRODUCE WITHOUT PERMISSION- © BUILDING GRAPHICS, INC. 2002. ALL RIGHTS RESERVED.

STEPHEN R. STOKOSA REGISTERED ARCHITECT 5213 NORTH CAROLINA CHARLOTTE, N.C.

BUILDING GRAPHICS, INC. REGISTERED ARCHITECTURAL CORPORATION CERT. NO. 50598 NORTH CAROLINA CHARLOTTE, N.C.

GENERAL CONTRACTOR SHALL BE HELD SOLELY RESPONSIBLE FOR COMPLETION OF ALL WORK SHOWN OR REASONABLY IMPLIED BY THESE DRAWINGS AND/OR SPECIFICATIONS. HE SHALL CONFIRM ALL DIMENSIONS AND CONDITIONS AT THE SITE AND SHALL IMMEDIATELY NOTIFY THE ARCHITECT IN WRITING OF ANY DISCREPANCIES. ARCHITECT NOT RESPONSIBLE FOR EQUIPMENT OR MATERIALS NOT SPECIFIED ON THESE PLANS.

THESE PLANS ARE OF PERMIT CONTENT ONLY.

BUILDING GRAPHICS
ARCHITECTURE
7800 CARMEL EXECUTIVE PARK SUITE 150 CHARLOTTE, N.C. 28226
704 / 542-1498 (FAX) 704 / 542-1499

LOT 969
DEDHAM LOOP
PHASE 9

Hughes~Hamelink &Zande BUILDERS
Phone: 704 375 5999
FAX: 704 375 7666
Pager: 704 565 9197
909-C EAST BLVD.
Charlotte, N.C. 28203

STRUCTURE	JOB NO.	DRAWN BY	CHECKED
F.S.	02-039	B.H./S.A.H.	K.B.

REVISIONS: BY:

DATE: 10/30/02

SHEET NO.

5 OF 12