
Acknowledgement Of
Plans Submittal ONLY!

Date 11/15/2002

Date 11/18/2002

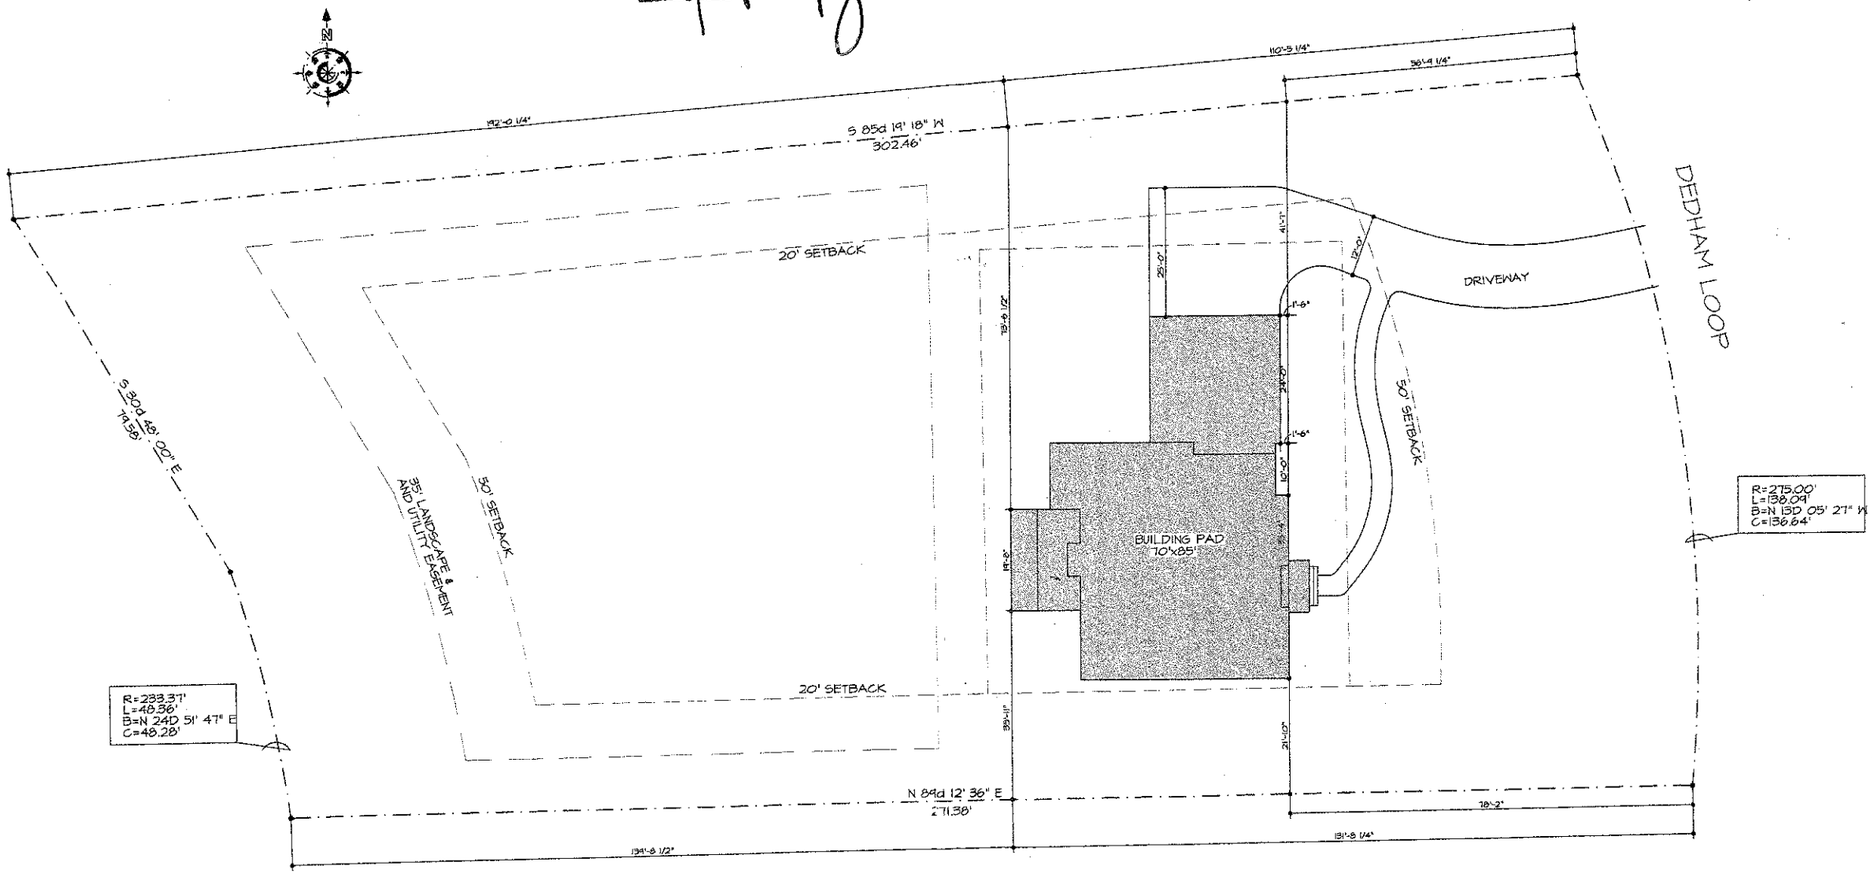

SITE PLAN
SCALE: 1" = 10'-0"

GENERAL CONTRACTOR SHALL BE HELD SOLELY RESPONSIBLE FOR COMPLETION OF ALL WORK SHOWN OR REASONABLY IMPLIED BY THESE DRAWINGS AND/OR SPECIFICATIONS. HE SHALL CONFIRM ALL DIMENSIONS AND CONDITIONS AT THE SITE AND SHALL IMMEDIATELY NOTIFY THE ARCHITECT IN WRITING OF ANY DISCREPANCIES. ARCHITECT NOT RESPONSIBLE FOR EQUIPMENT OR MATERIALS NOT SPECIFIED ON THESE PLANS.

THESE PLANS ARE OF PERMIT CONTENT ONLY.

BUILDING GRAPHICS
ARCHITECTURE
7400 CARMEL EXECUTIVE PARK SUITE 150 CHARLOTTE, N.C. 28226
704 / 542-2498 (FAX) 704 / 542-1499

LOT 969
DEDHAM LOOP
PHASE 9

Hughes~Hamelink & Zande BUILDERS
Phone: 704 375 5999
FAX: 704 375 7666
Pager: 704 585 9167
909-C EAST BLVD.
Charlotte, N.C. 28203

STRUCTURE
JOB NO. 02-0035
DRAWN BY: B.M.S.A.M.
CHECKED K.B.

REVISIONS: BY:

DATE : 10/30/02

SHEET NO.
S1
OF 1

-DO NOT REPRODUCE WITHOUT PERMISSION- © BUILDING GRAPHICS, INC. 2002. ALL RIGHTS RESERVED.