
Acknowledgement Of
Plans Submittal ONLY
Date 11/3/03
Date 11-3-03

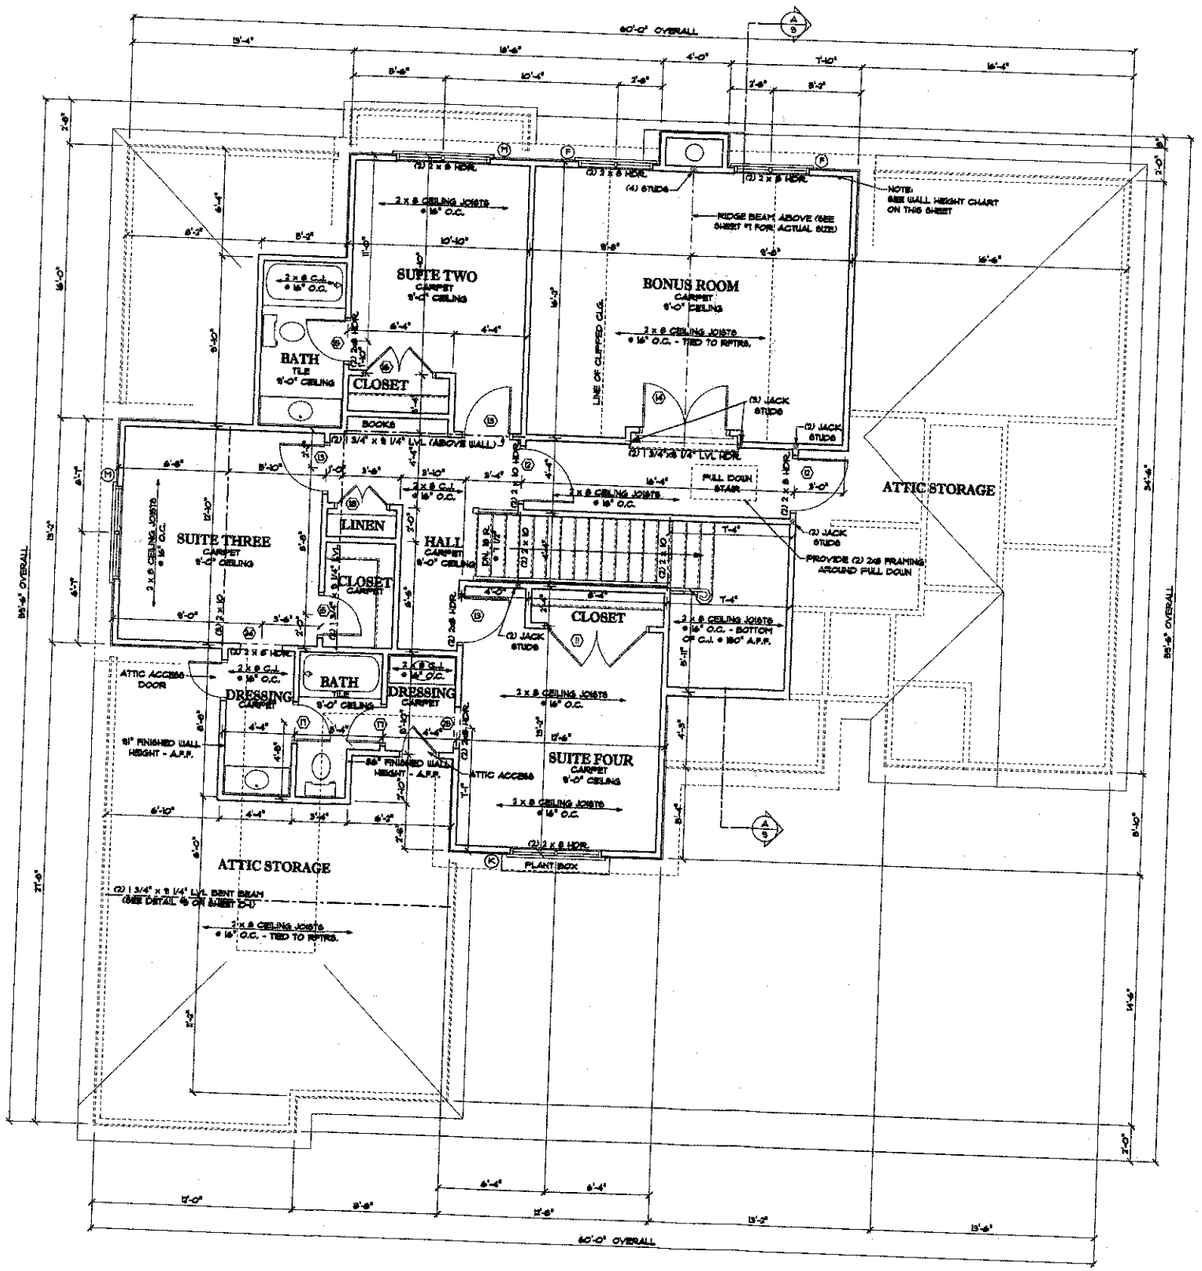

WALL STUD REQUIREMENTS	
EXT. WALL HGT. (H)	STUD SIZE & SPACING
H ≤ 10'-0"	2 x 4 @ 16" O.C.
10'-0" < H ≤ 11'-0"	2 x 4 @ 12" O.C.
11'-0" < H ≤ 18'-0"	2 x 6 @ 16" O.C.
H > 18'-0"	CONSULT ENGINEER

SECOND FLOOR PLAN
Scale: 1/4" = 1'-0"

ENGINEER:
NORTH CAROLINA REGISTERED PROFESSIONAL ENGINEER SEAL 27315 FREDERICK B. BAXLEY, JR.
2/19/03
STRUCTURAL INTEGRITY ENGINEERING, P.A.
315 E. Main St., Suite A
Pineville, NC 28134
Seal for Structural Only

DATE: JANUARY 29, 2003
DRAWN BY: DAVID FETTERS
APPROVED BY:
REVISIONS: FEBRUARY 19, 2003


PROJECT:
SIMONINI BUILDERS, INC.
LOT 987 DEDHAM LOOP
'THE HANARY'

NOTE: GENERAL CONTRACTOR TO VERIFY ALL DIMENSIONS AND ANGLES IN FIELD.

Christopher Phelps & Associates
a residential design firm
225 East Worthington Avenue
Suite 200
Charlotte, NC 28203
704-377-5569

SHEET
6
14

© 2003 COPYRIGHT- CHRISTOPHER PHELPS & ASSOC. L.L.C.
THESE PLANS ARE PROTECTED UNDER THE FEDERAL COPYRIGHT LAWS. THE ORIGINAL PURCHASER OF THIS PLAN IS AUTHORIZED TO CONSTRUCT ONE AND ONLY ONE HOME USING THIS PLAN. REPRODUCTION OR REUSE OF THIS PLAN IS PROHIBITED.

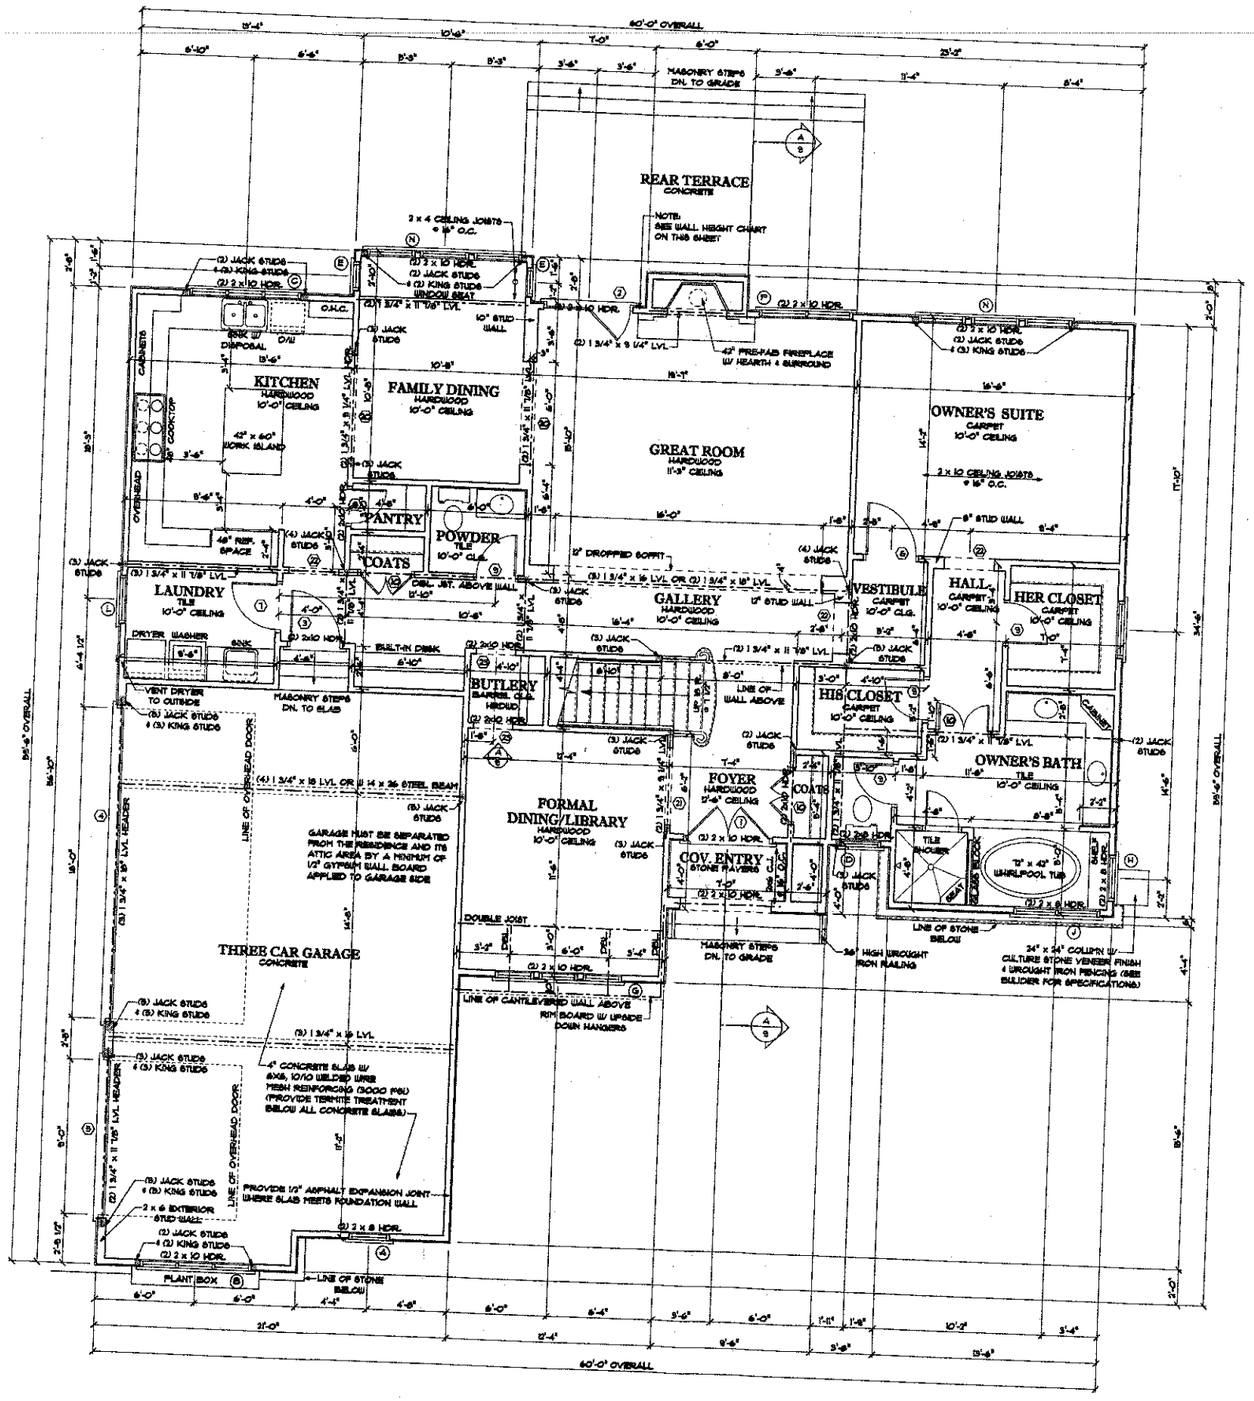

WALL STUD REQUIREMENTS	
EXT. WALL HGT. (H)	STUD SIZE & SPACING
H ≤ 10'-0"	2 x 4 @ 16" O.C.
10'-0" ≤ H ≤ 11'-0"	2 x 4 @ 12" O.C.
11'-0" ≤ H ≤ 18'-0"	2 x 6 @ 16" O.C.
H > 18'-0"	CONSULT ENGINEER

Acknowledgement Of Plans Submittal ONLY!

Date 11/13/03

Date 11-13-03

SQUARE FOOTAGE	
FIRST FLOOR HEATED	1883
SECOND FLOOR HEATED	1213
TOTAL HEATED	3096
THREE CAR GARAGE	704 SQ. FT.
COVERED ENTRY	38 SQ. FT.
TOTAL UNDER ROOF	3837 SQ. FT.

FIRST FLOOR PLAN

Scale: 1/4" = 1'-0"

STRUCTURAL INTEGRITY ENGINEERING, P.A. SEAL 2001 NORTH CAROLINA CORPORATE

ENGINEER:

NORTH CAROLINA PROFESSIONAL SEAL 27315 ENGINEER FREDERICK B. BAILEY, JR. 11/9/03

STRUCTURAL INTEGRITY ENGINEERING, P.A.
315 E. Main St., Suite A
Fiorello, NC 28134
Seal for Structural Only

DATE: JANUARY 28, 2003

DRAWN BY: DAVID PETTERS

APPROVED BY:

REVISIONS: FEBRUARY 18, 2003

PROJECT:
SIMONINI BUILDERS, INC.
LOT 987 DEDHAM LOOP
'THE HANARY'

NOTE: GENERAL CONTRACTOR TO VERIFY ALL DIMENSIONS AND ANGLES IN FIELD.

Christopher Phelps & Associates
a residential design firm
225 East Worthington Avenue
Suite 200
Charlotte, NC 28203
704-377-5569

SHEET 4 / 14

© 2003 COPYRIGHT- CHRISTOPHER PHELPS & ASSOC. L.L.C. THESE PLANS ARE PROTECTED UNDER THE FEDERAL COPYRIGHT LAWS. THE ORIGINAL PURCHASER OF THIS PLAN IS AUTHORIZED TO CONSTRUCT ONE AND ONLY ONE HOME USING THIS PLAN. REPRODUCTION OR REUSE OF THIS PLAN IS PROHIBITED.