
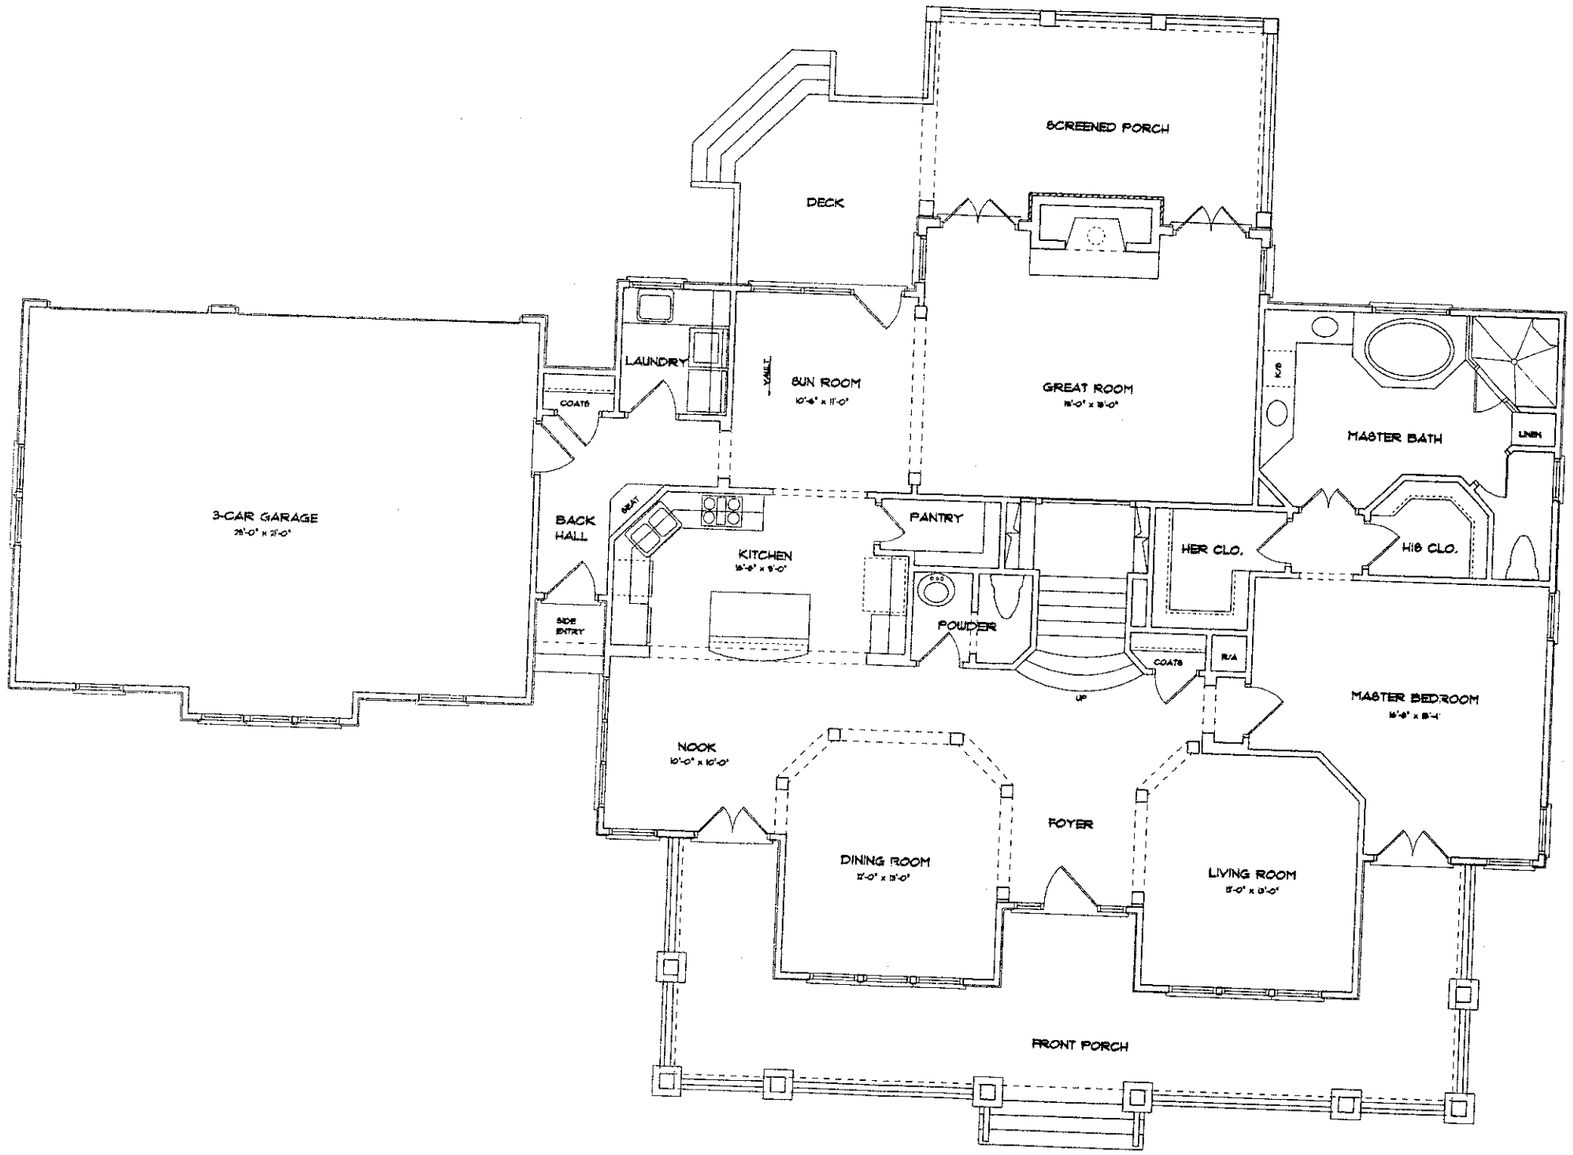



FIRST FLOOR PLAN

SCALE: 1/4" = 1'-0"

SQUARE FOOTAGE:

FIRST FLOOR HEATED	2022
SECOND FLOOR HEATED	1102
HEATED TOTAL	3124
OPT. BONUS ROOM	444
OPT. MEDIA ROOM	218
GARAGE	648
SCREENED PORCH	417
FRONT PORCH	240
SIDE ENTRY	12
TOTAL UNDER ROOF	5100

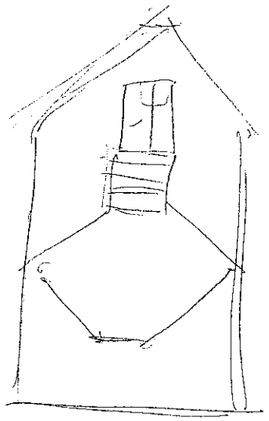

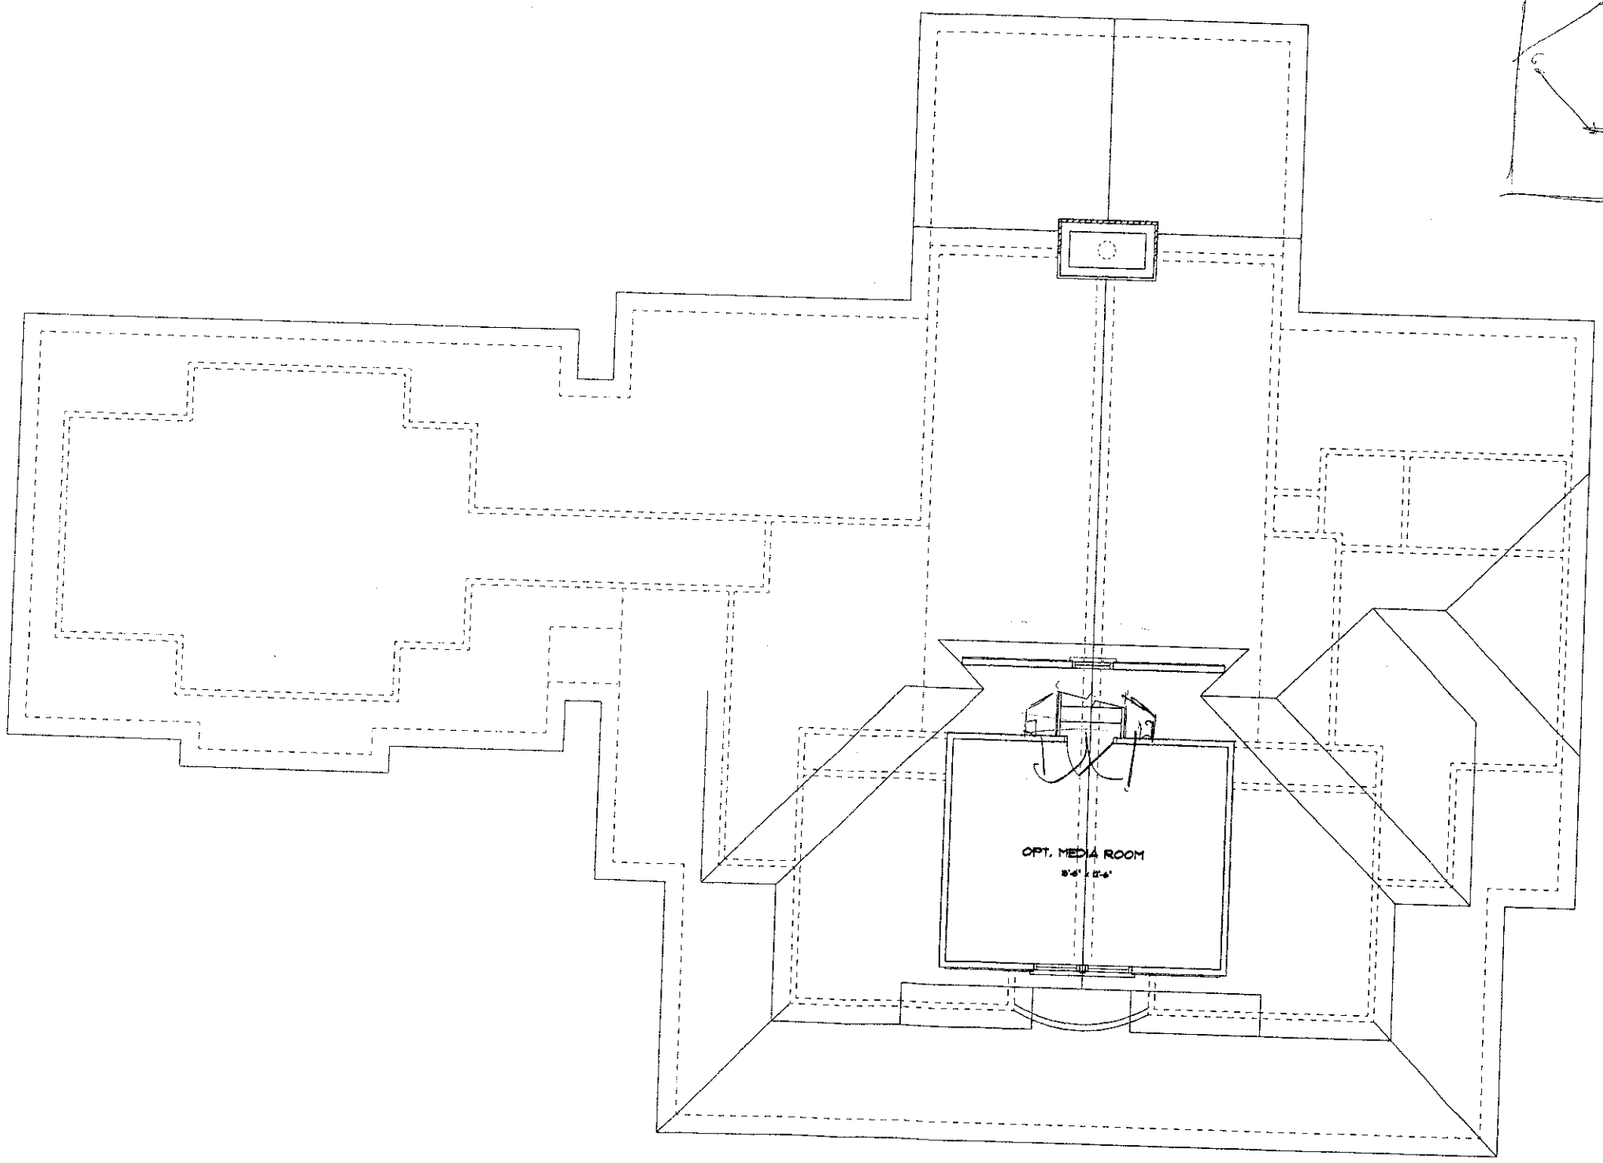

SECOND FLOOR