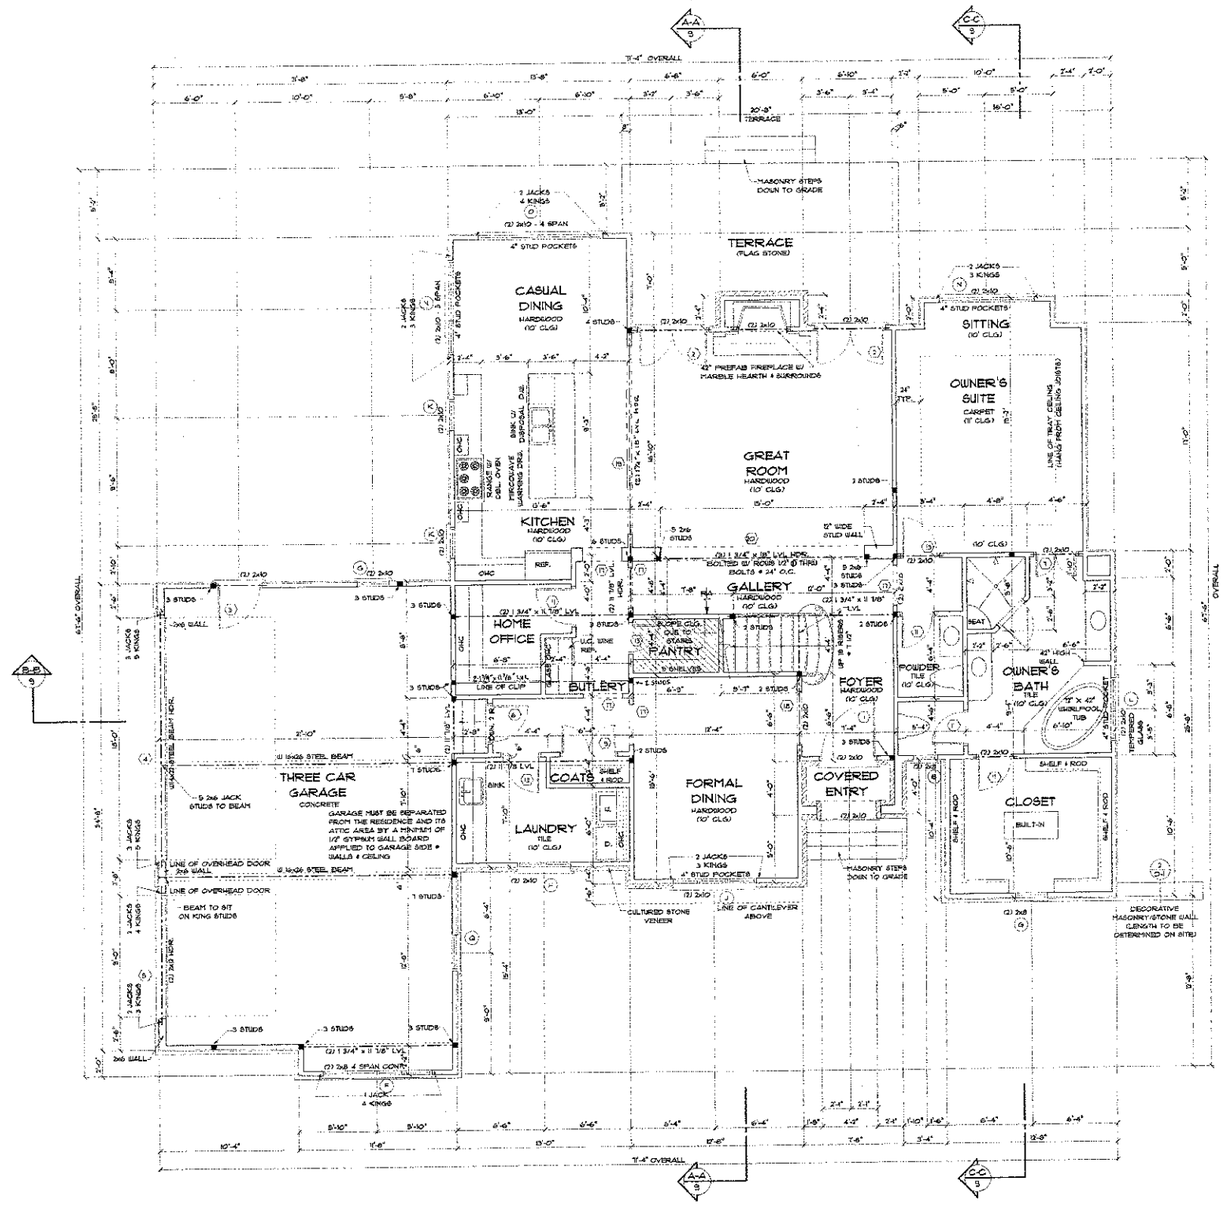


Acknowledgement Of Plans Submittal ONLY!

Date 10/29/04

Date 10.29.04

FIRST FLOOR PLAN

SQUARE FOOTAGE		
FIRST FLOOR HEATED	2,090	SQ. FT.
SECOND FLOOR HEATED	2,155	SQ. FT.
HEATED TOTAL	4,216	SQ. FT.
THREE CAR GARGE	826	SQ. FT.
COVERED ENTRY	31	SQ. FT.
TOTAL UNDER ROOF	5,087	SQ. FT.

NOTE
- ALL FIRST FLOOR BEARING HEADERS TO BE (2) 2X10'S U.N.O.
- INSTALL A MINIMUM OF (3) 2X4 STUDS UNDER ALL BEAMS, LVL OR BUILT-UP, AT THE FIRST FLOOR LEVEL.
- ALL POINT LOADS FROM SECOND FLOOR MUST BE TRANSFERRED DOWN THROUGH THE FIRST FLOOR WITH THE SAME AMOUNT OF STUDS.

ENGINEER:

STRUCTURAL INTEGRITY ENGINEERING, P.A.
315 E. MAIN ST., SUITE 4
PINEVILLE, NC 28134
SEAL FOR STRUCTURAL ONLY

DATE: SEPTEMBER 29, 2004

DRAWN BY: SCOTT MARSHALL

APPROVED BY:

REVISIONS:

SIMONINI BUILDERS

SIMONINI BUILDERS

LOT 983, THE POINT
CHARLOTTE


NOTE: GENERAL CONTRACTOR TO VERIFY ALL DIMENSIONS AND ANGLES IN FIELD.

PROJECT:

Christopher Phelps & Associates
a residential design firm
225 East Worthington Avenue
Suite 200
Charlotte, NC 28203
TEL: 704-377-5569
FAX: 704-377-6909

SHEET
4
14

2004 - CHRISTOPHER PHELPS & ASSOCS, L.L.C.
THESE PLANS ARE PROTECTED UNDER THE FEDERAL COPYRIGHT LAWS. THE ORIGINAL PURCHASER OF THIS PLAN IS AUTHORIZED TO CONSTRUCT ONE AND ONLY ONE HOME USING THIS PLAN. MODIFICATION OR REUSE OF THIS PLAN IS PROHIBITED.

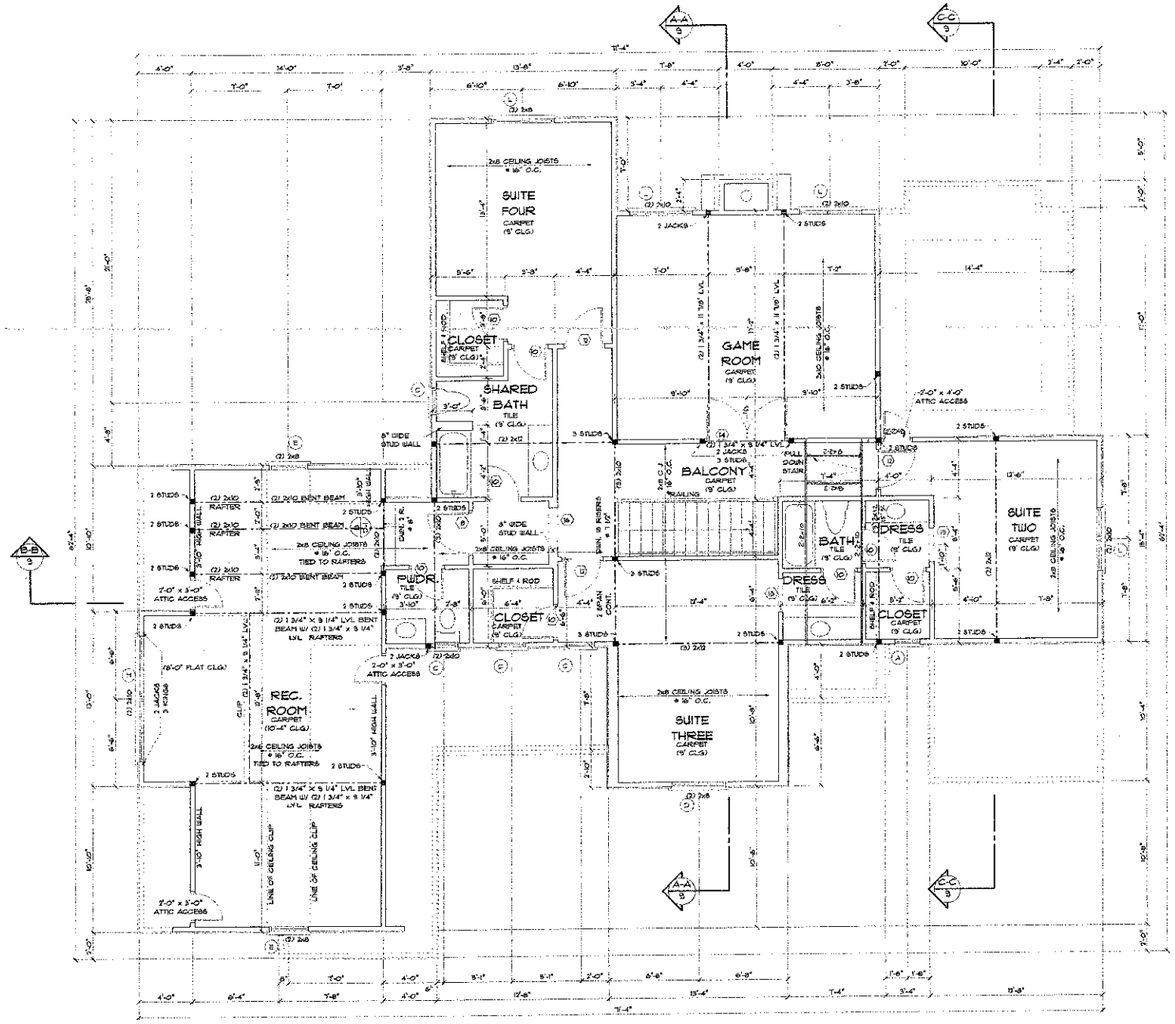

SECOND FLOOR PLAN

SCALE: 1/4" = 1'-0"

SQUARE FOOTAGE		
FIRST FLOOR HEATED	2,060	SQ. FT.
SECOND FLOOR HEATED	2,156	SQ. FT.
HEATED TOTAL	4,216	SQ. FT.
THREE CAR GARGE	820	SQ. FT.
COVERED ENTRY	31	SQ. FT.
TOTAL UNDER ROOF	5,067	SQ. FT.

Acknowledgement Of Plans Submittal ONLY!

Date 10/29/04

Date 10-29-04

ENGINEER:

STRUCTURAL INTEGRITY ENGINEERING, P.A.
315 E. MAIN ST., SUITE 4
ASHEVILLE, NC 28804
SEAL FOR STRUCTURAL ONLY

DATE: SEPTEMBER 23, 2004

DRAWN BY: SCOTT MARSHALL

APPROVED BY:

REVISIONS:

SIMONINI BUILDERS

SIMONINI BUILDERS

LOT 983, THE POINT
CHARLOTTE

NOTE: GENERAL CONTRACTOR TO VERIFY ALL DIMENSIONS AND ANGLES IN FIELD.

PROJECT:

Christopher Phelps & Associates
a residential design firm

225 East Worthington Avenue
Suite 200
Charlotte, NC 28203
TEL: 704-377-5569
FAX: 704-377-6909

SHEET
6
14

2004 - CHRISTOPHER PHELPS & ASSOC, L.L.C.
THESE PLANS ARE PROTECTED UNDER THE FEDERAL COPYRIGHT LAWS. THE ORIGINAL PURCHASER OF THIS PLAN IS AUTHORIZED TO CONSTRUCT ONE AND ONLY ONE HOME USING THIS PLAN. REPRODUCTION OR RESALE OF THIS PLAN IS PROHIBITED.