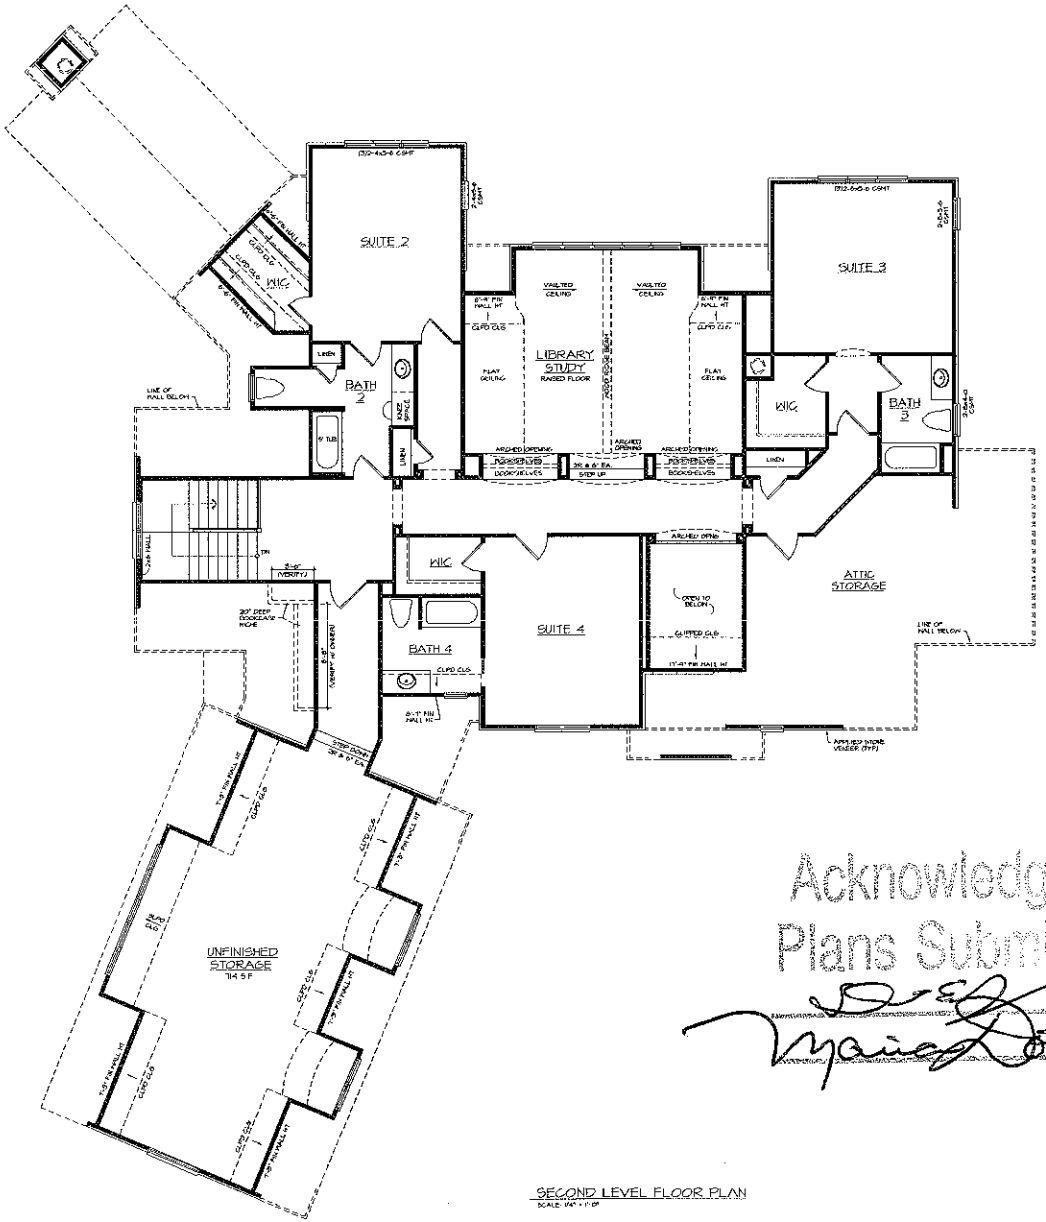


SECOND LEVEL FLOOR PLAN
SCALE: 1/4" = 1'-0"

Acknowledgement Of
Plans Submittal ONLY!
Date 11/17/09
Date 11/23/09

-DO NOT REPRODUCE WITHOUT PERMISSION- © BUILDING GRAPHICS, INC. 2009. ALL RIGHTS RESERVED.

BUILDING GRAPHICS
ARCHITECTURE
7400 CARMEL EXECUTIVE PARK, SUITE 150 CHARLOTTE, NC 28226
704 / 542-2428 (FAX) 704 / 542-2429

Fraser Family Residence


LOT 461 - RIPPLEWATER LANE
MOORESVILLE, NC

REVISIONS BY:


DRAWN BY: RLV
CHECKED BY: SMH

DATE: 1 10/31/2009

SHEET NO.
DD
OF 14

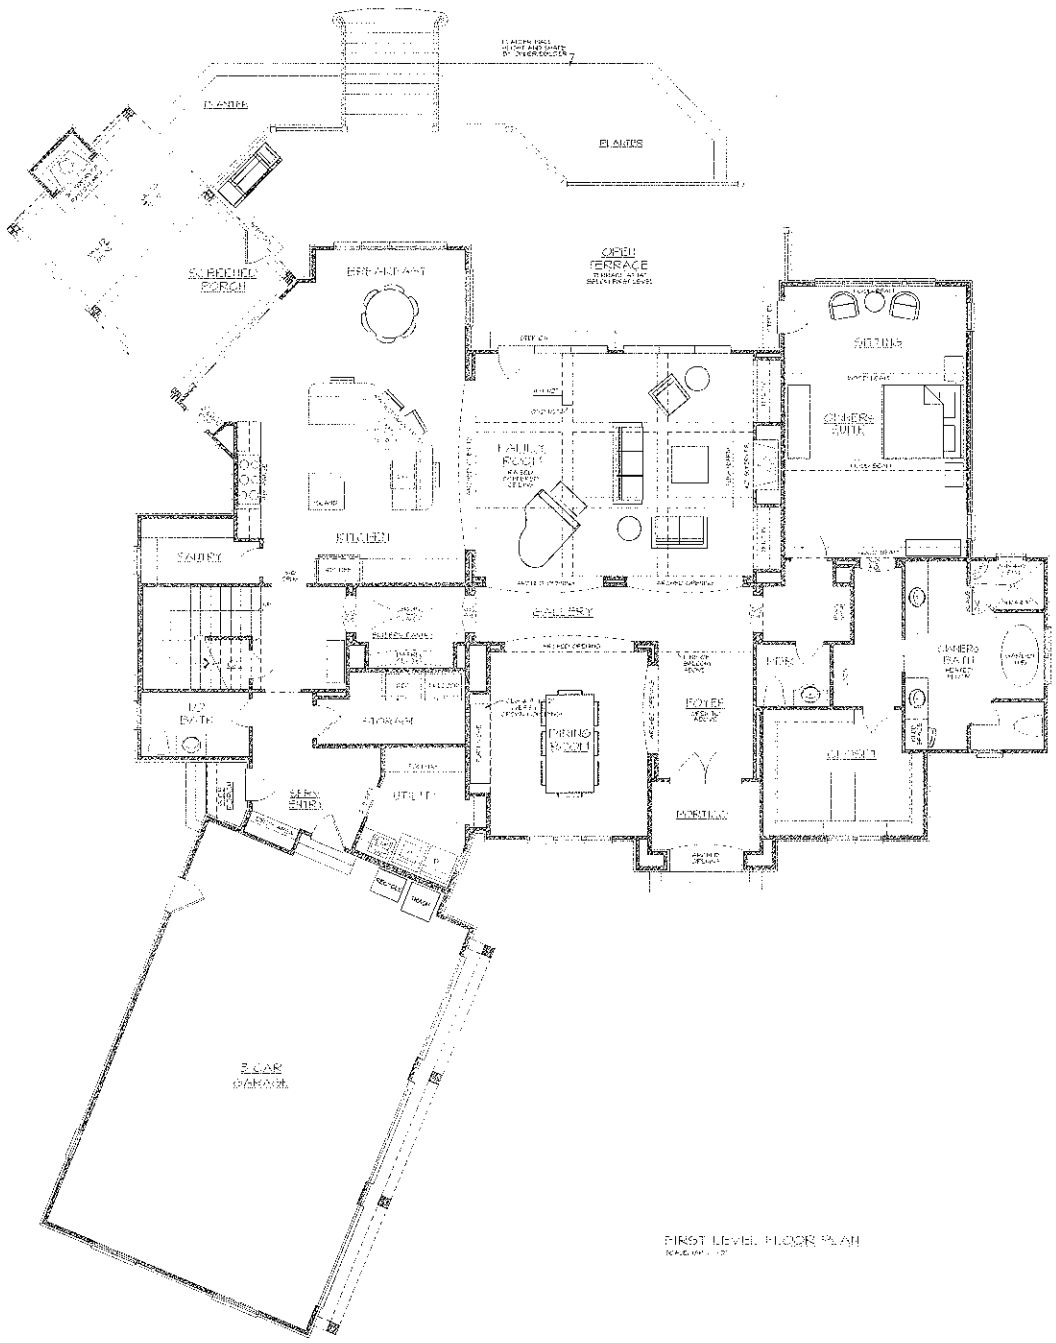

FIRST LEVEL FLOOR PLAN

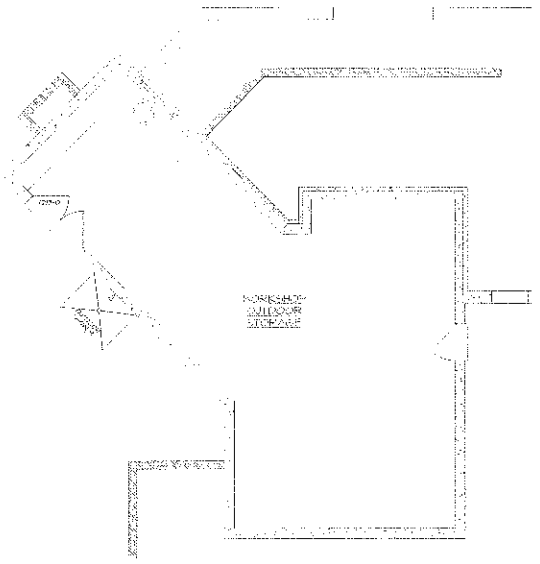

OUTDOOR STORAGE

FRASER RESIDENCE
SQUARE FOOTAGE
TRADE AREA

FIRST LEVEL	2450	SQ. FT.
SECOND LEVEL	1880	SQ. FT.
TOTAL HEATED	4330	SQ. FT.
SCREENED PORCH	685	SQ. FT.
PORTICO	60	SQ. FT.
FOYER PORCH	30	SQ. FT.
OWNER'S BATH PORCH	268	SQ. FT.
FUTURE ELEVATOR	NONE	SQ. FT.
OPEN TERRACE	700	SQ. FT.

Acknowledgement Of Plans Submittal ONLY!

Date 11/17/09

Date 11/23/09

BUILDINGRAPHICS

7500 CARMEL EXECUTIVE PARK AUSTIN DR CHARLOTTE, NC 28226
704 / 543-1488 (FAX) 705 / 543-1499

Fraser Family Residence

LOT 461 · RIPPLEWATER LANE
MOORESVILLE, NC

DATE: REVISION

SHEET NO.

DD

DO NOT REPRODUCE WITHOUT PERMISSION © BUILDINGRAPHICS, INC. 2009, ALL RIGHTS RESERVED.