
1 / A3

LOWER FLOOR PLAN

Scale: 1/4" = 1'-0"

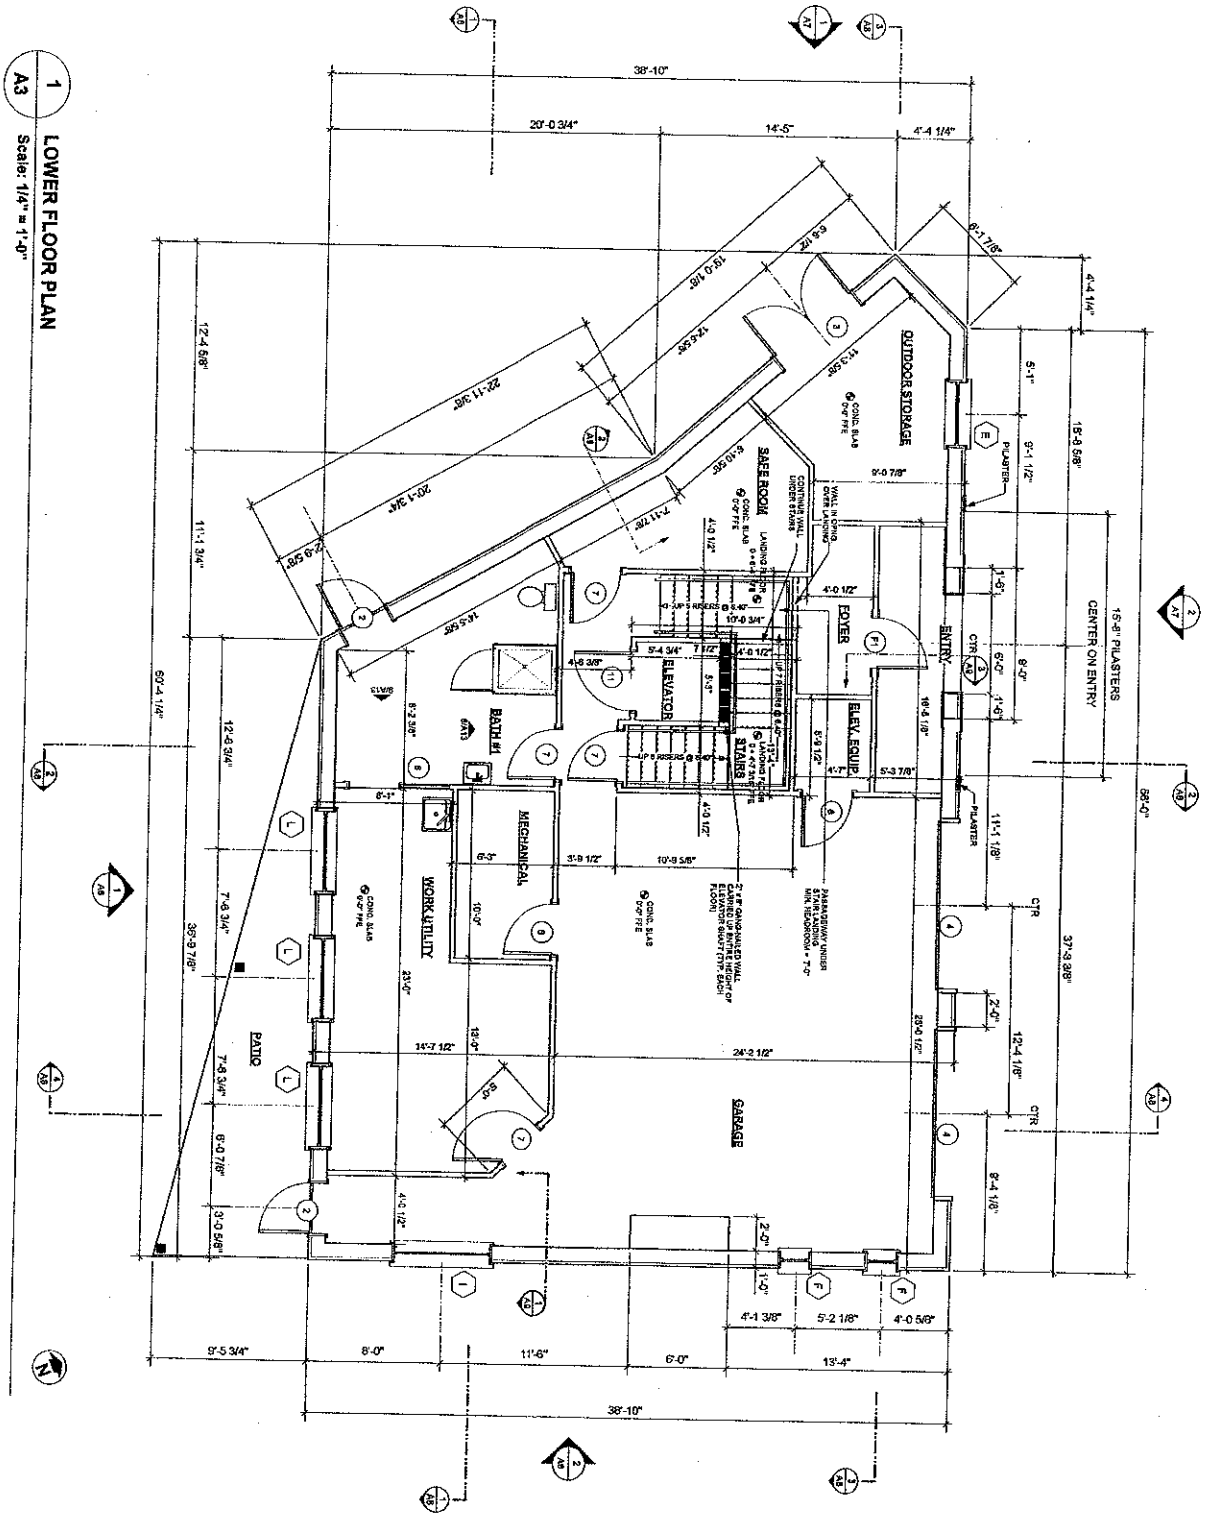

Acknowledgement Of Plans Submittal ONLY!

_____ Date _____

Kathy Smith Date 3/29/04


0

10 FT

NEW RESIDENCE FOR
TRIPP & KATHY SMITH
ON LAKE NORMAN
MOORESVILLE, NC

Designed by: M.S.HURLBERT
Date: MARCH 25, 2004

Geoffrey Emery Hoffman Architecture
d.b.a. Resort residential of the Carolinas, P.C.

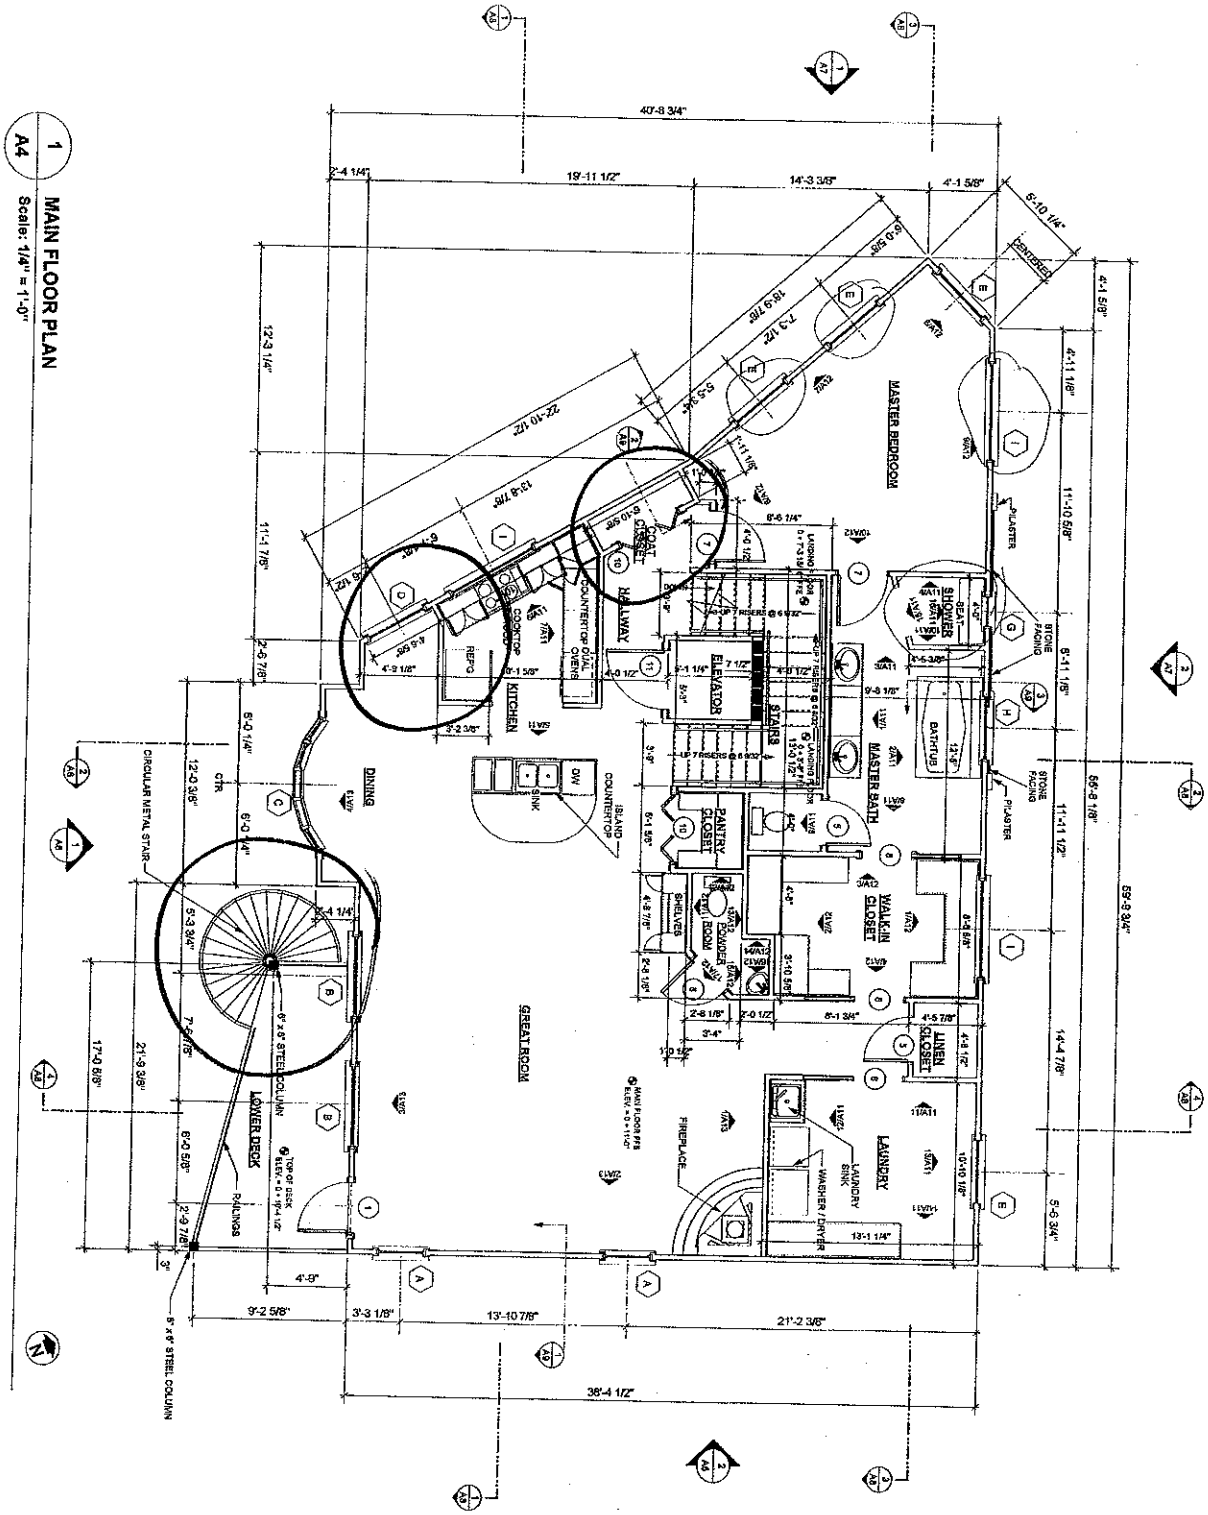

Acknowledgement Of Plans Submittal ONLY!

Date _____

Kathy Smith Date 3/29/04


NEW RESIDENCE FOR TRIPP & KATHY SMITH ON LAKE NORMAN MOORESVILLE, NC

Geoffrey Emery Hoffman Architecture

d.b.a. Resort residential of the Carolinas, P.C.

1 / A5 UPPER FLOOR PLAN

Scale: 1/4" = 1'-0"

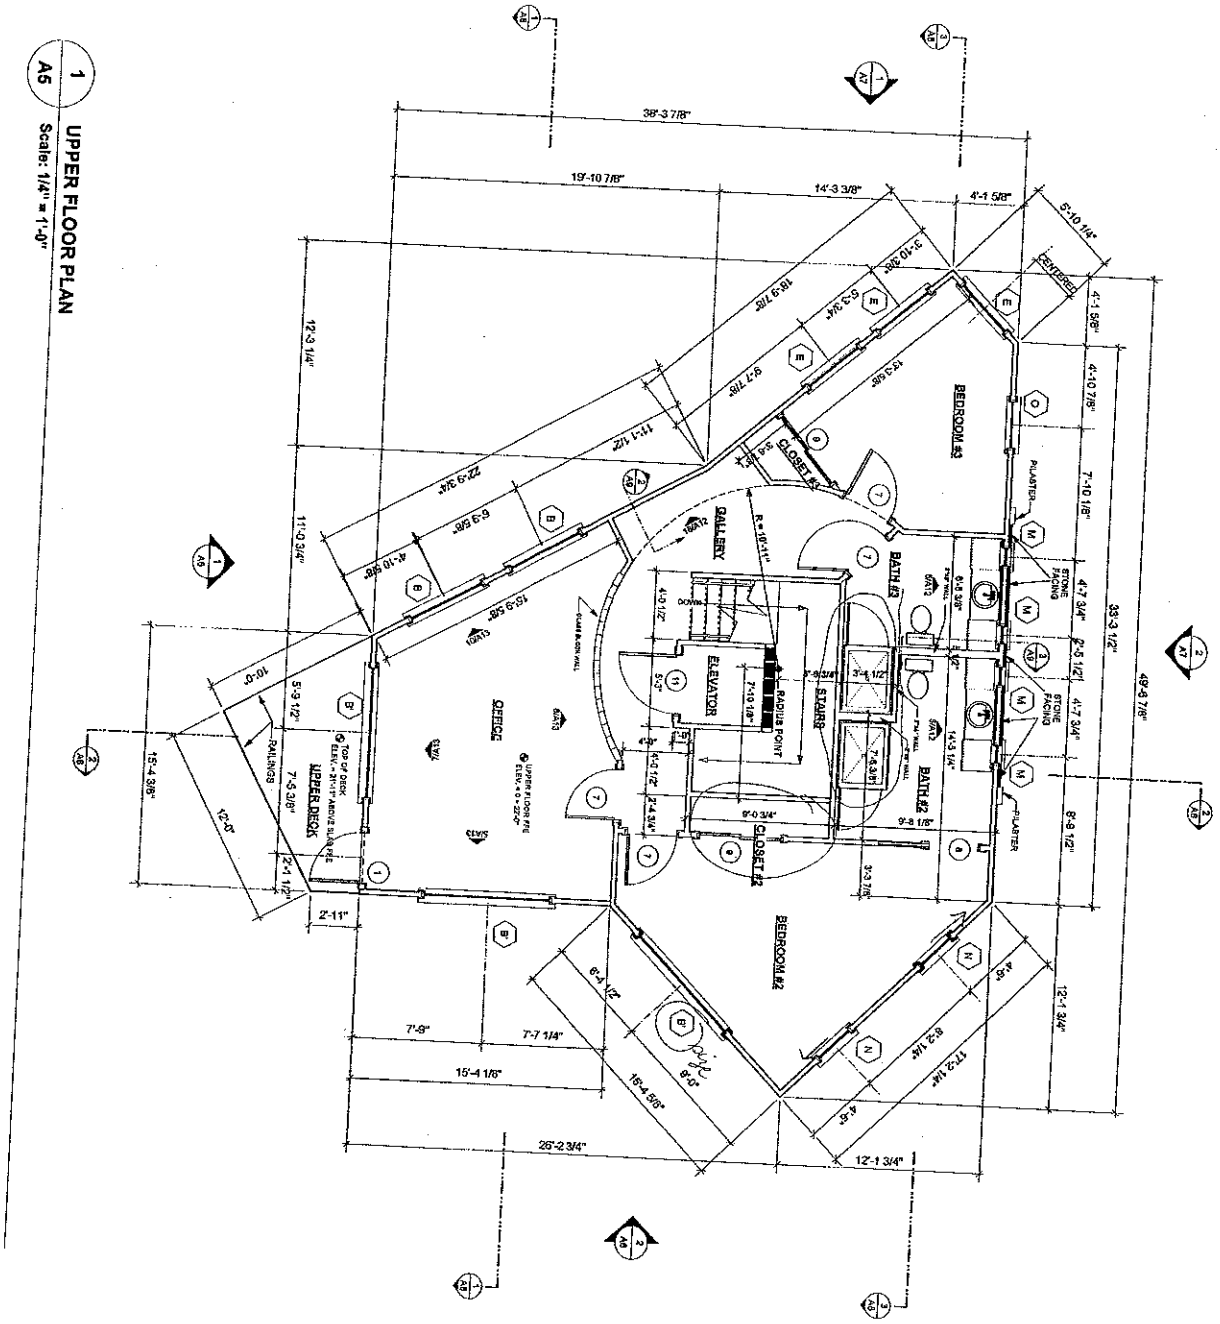

Acknowledgement Of
Plans Submittal ONLY!

Date____

Kathy Smith Date 3/29/04

0

10 FT

NEW RESIDENCE FOR
TRIPP & KATHY SMITH
ON LAKE NORMAN
MOORESVILLE, NC

These drawings are instruments of service and are to remain the property of the architect whether the project for which they are made is executed or not. The reproduction or unauthorized use of these drawings without the written consent of the architect is forbidden. Copyright (c) 2004, Geoffrey Hoffman, Architect.

Designed By: M.S.HURLBERT
Drawn By
Checked By
Reviewed By
Date
Revision
Project ID
Drawing Date

Geoffrey Emery Hoffman Architecture
d.b.a. Resort residential of the Carolinas, P.C.