IREDELL COUNTY HEALTH DEPARTMENT


ENVIRONMENTAL HEALTH DIVISION

PAGE 2: ***SITE PLAN WORKSHEET***

SEE THE "SAMPLE SITE PLAN" BELOW. ***INCOMPLETE SITE PLANS WILL BE RETURNED TO YOU FOR COMPLETION AND MAY RESULT IN A DELAY IN THE ISSUANCE OF YOUR SEPTIC SYSTEM PERMIT!!!***

Place an (X) beside each item as you complete the site plan:

- ( ) **Property Line measurements are clearly identified**
- ( ) **All proposed structures are indicated**
- ( ) **Front and side setbacks from property line**
- ( ) **Preferred driveway location and well location**
- ( ) **Area you prefer your septic system to be placed**
- ( ) **North arrow, or other sufficient indicator of direction**

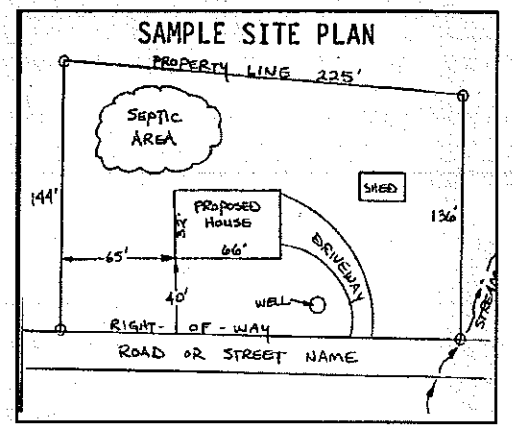

Circle N/A on the following if appropriate:

Location of septic systems and wells within 100' of your property	**N/A**
Location of easements and rights of ways on your property	**N/A**
Location of any designated wetlands on the property	**N/A**

USE THIS SPACE TO DRAW YOUR SITE PLAN

Show: proposed house or business footprint, wells, water lines, patios, pools and decks, and any other item that will occupy space on the site


SAME AS IP

Signature: _____

Property owner or owner's legal representative signature (SIGNATURE REQUIRED)

9-28-15

DATE

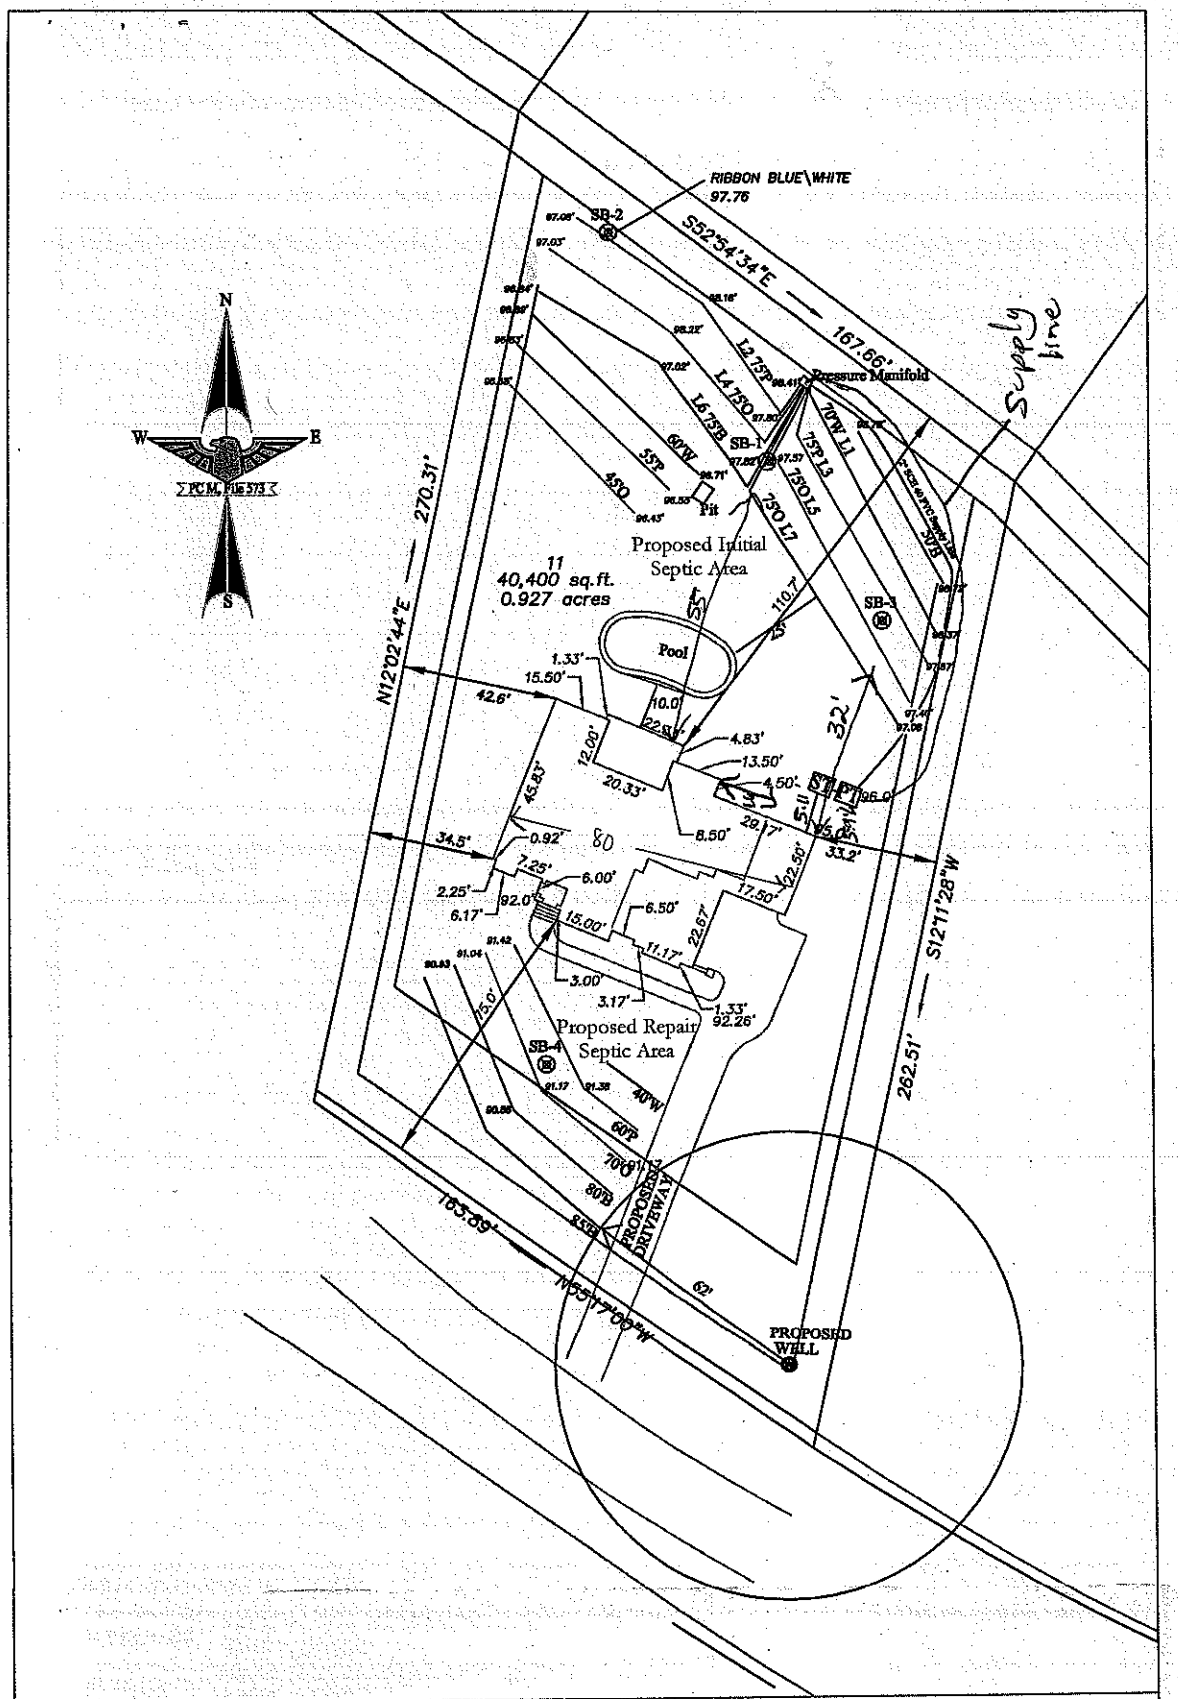

EAGLE ENGINEERING

2013-A Van Buren Ave.
Indian Trail, NC 28079
(704) 882-4222
www.eagleonline.net

PLOT PLAN

LOT 11, WASHAM POINT

DAVIDSON TOWNSHIP, IREDELL COUNTY, N.C.

SCALE 1" = 40'

FOR THE BENEFIT OF LINNANE CONSTRUCTION

MAP REFERENCE IN BOOK 52 PAGE 149

DEED REFERENCE IN BOOK 1899 PAGE 1432

EEI PROJECT NUMBER: