
FINAL APPROVAL:
XX-XX-XXXX

REVISED DATE:
XX-XX-XXXX

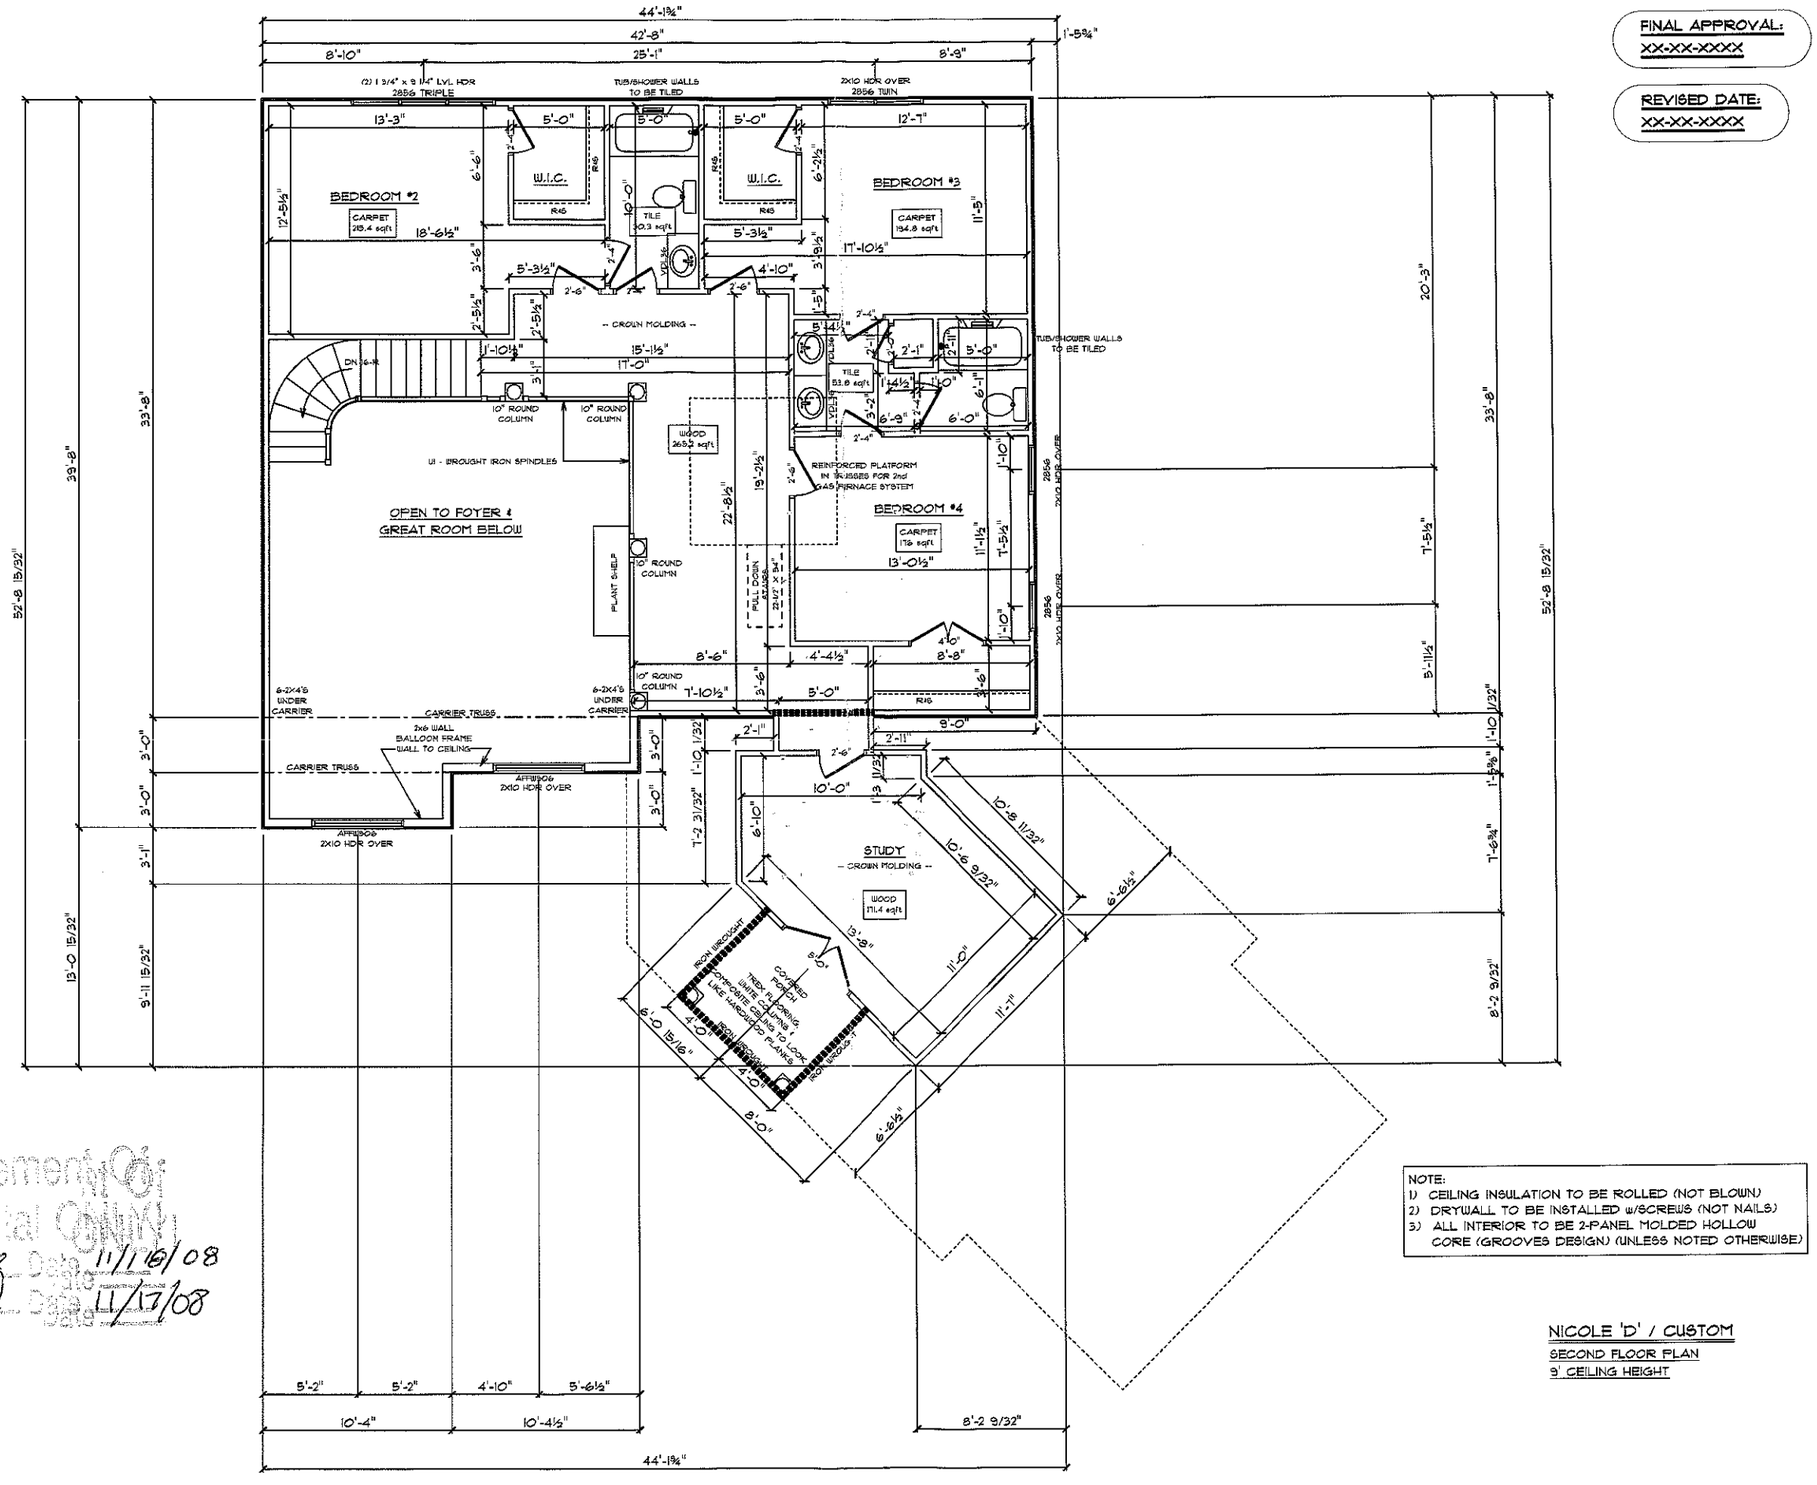

Acknowledgement Of Plans Submittal Copy

Ginny Kane Date 11/16/08

Anthony Coker Jr. Date 11/17/08

NOTE:
1) CEILING INSULATION TO BE ROLLED (NOT BLOWN)
2) DRYWALL TO BE INSTALLED w/SCREWS (NOT NAILS)
3) ALL INTERIOR TO BE 2-PANEL MOLDED HOLLOW CORE (GROOVES DESIGN) (UNLESS NOTED OTHERWISE)

NICOLE 'D' / CUSTOM
SECOND FLOOR PLAN
9' CEILING HEIGHT

STYLE OF HOME: THE NICOLE 'D' (FRENCH COUNTRY)

CRAWL SPACE	= 1910 SQ FT
FIRST FLOOR	= 1910 SQ FT
SECOND FLOOR	= 1224 SQFT
GARAGE	= 1062 SQ FT
FRONT PORCH	= 220 SQ FT
SIDE/ REAR PORCH	= 32 SQ FT
OPEN SPACE	= 448 SQ FT

©COPYRIGHT 2003 SCHUMACHER HOMES, INC. ALL RIGHTS RESERVED. THIS PORTION OF PLAN, EXCEPT THAT WHICH IS NOT PROPRIETARY, MAY NOT BE USED, REPRODUCED OR COPIED, IN ANY FORM OR MANNER WHATSOEVER, WITHOUT THE PRIOR WRITTEN PERMISSION OF SCHUMACHER HOMES, INC. A $1,000.00 REWARD IS AVAILABLE TO THE FIRST PERSON WHO SUPPLIES INFORMATION LEADING TO THE SUCCESSFUL PROSECUTION OF A CLAIM MADE BY SCHUMACHER HOMES, INC. FOR COPYRIGHT INFRINGEMENT

ORIG. DATE:
PRINTED DATE: OCTOBER 29, 2008
DWG NUMBER: 5A
DRAWN BY: GBGG
SCALE: 1/8" = 1'-0"

CUSTOM BUILT FOR: GARY KANE
JOB #: CH675-008-0031 | CN #: 12146
PROJECT LOCATION: -- MOORESVILLE, NC 28117 -- IREDELL COUNTY --

109-H WILLIAMSON ROAD
MOORESVILLE, NC 28117
P. 704-662-3228
F. 704-662-3239
www.schumacherhomes.com

PROJECT OFFICE: CHARLOTTE

SCHUMACHER HOMES