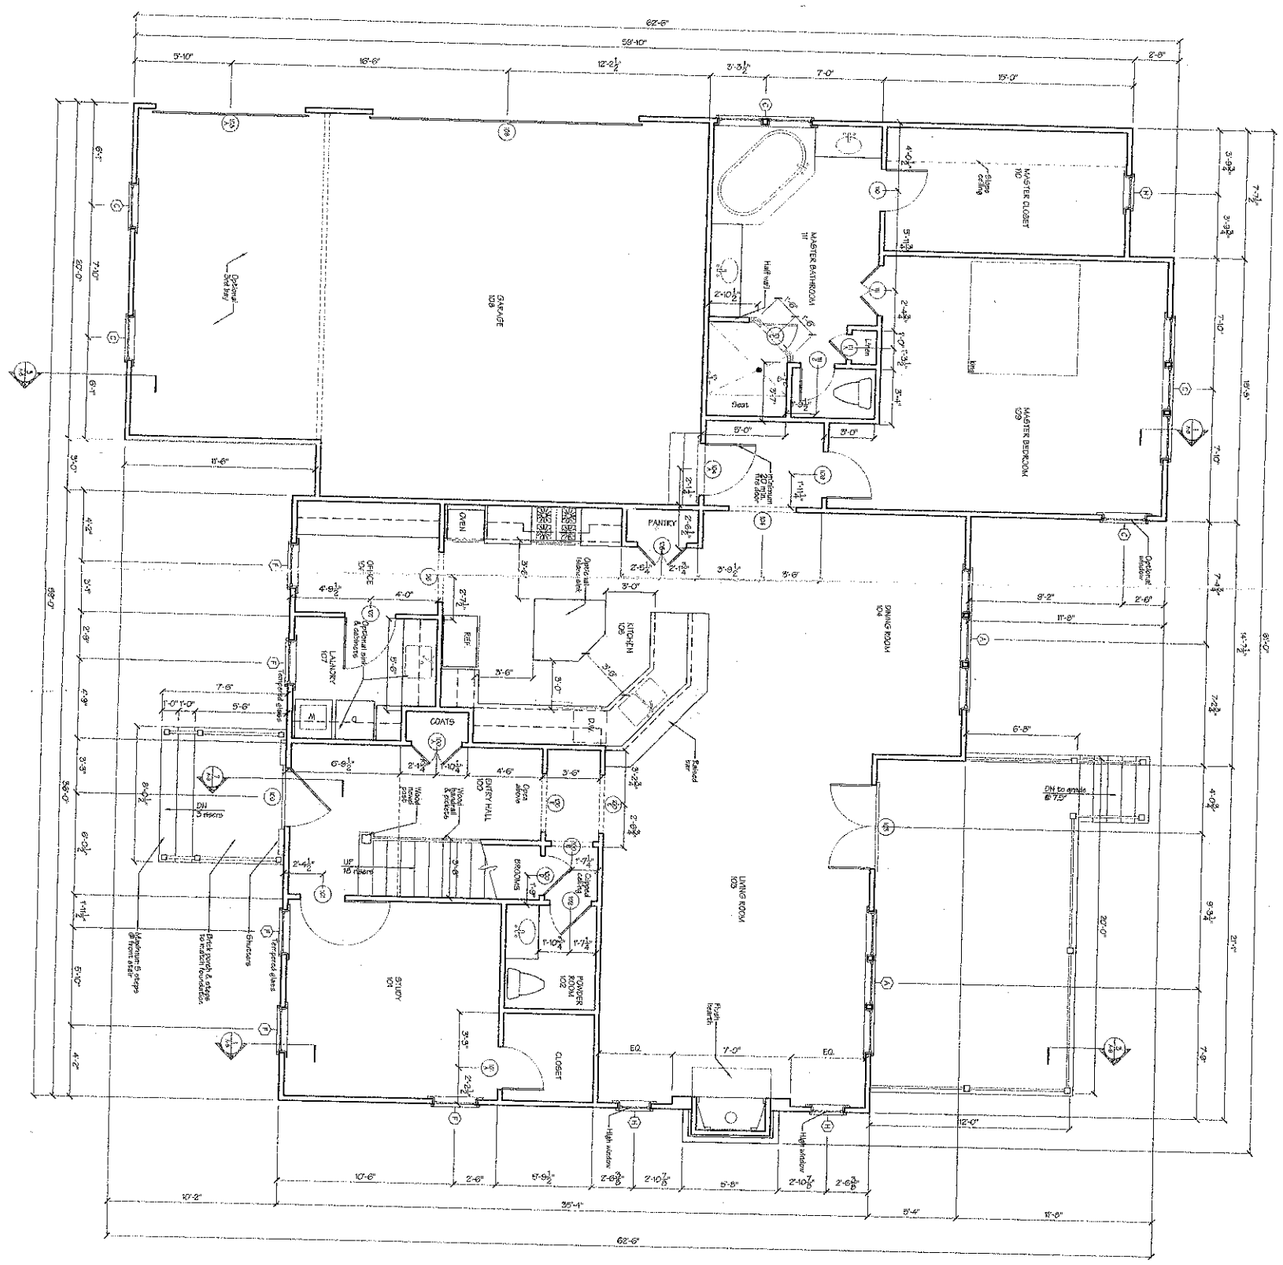


1/4 A-2 Main Floor Plan

1/4"= 1'-0"

2009 main floor heated sq. ft.
0000 second floor heated sq. ft.
2009 total heated sq. ft.

GENERAL NOTES:

1) All dimensions shall be verified by the General Contractor. Any discrepancies between field conditions and these plans shall be brought to the attention of the Architect for resolution.

2) No changes to the design, layout or appearance shall be made without total review and written approval of the Architect.

3) Finished grade to slope away from house.

Note:
Dimensions & notes supersedure will override drawing scale.

Acknowledgement Of
Plans Submittal ONLY!
Date 6/3
Date

Commission No.:	Drawn by: JLM
Date Issued: May 23, 2005	
Revisions:	
A-2 of Set Total:	

Floor Plan

Hadwin House

Simonini Builders

Phase 10 at The Point

Lake Norman, North Carolina


5.25.05

Meyer·Greeson·Paullin

Architecture/Interior Design PA

320 South Tryon Street • Suite 222 • Charlotte, NC 28202

Phone (704) 375-1001 • Fax (704) 333-3620

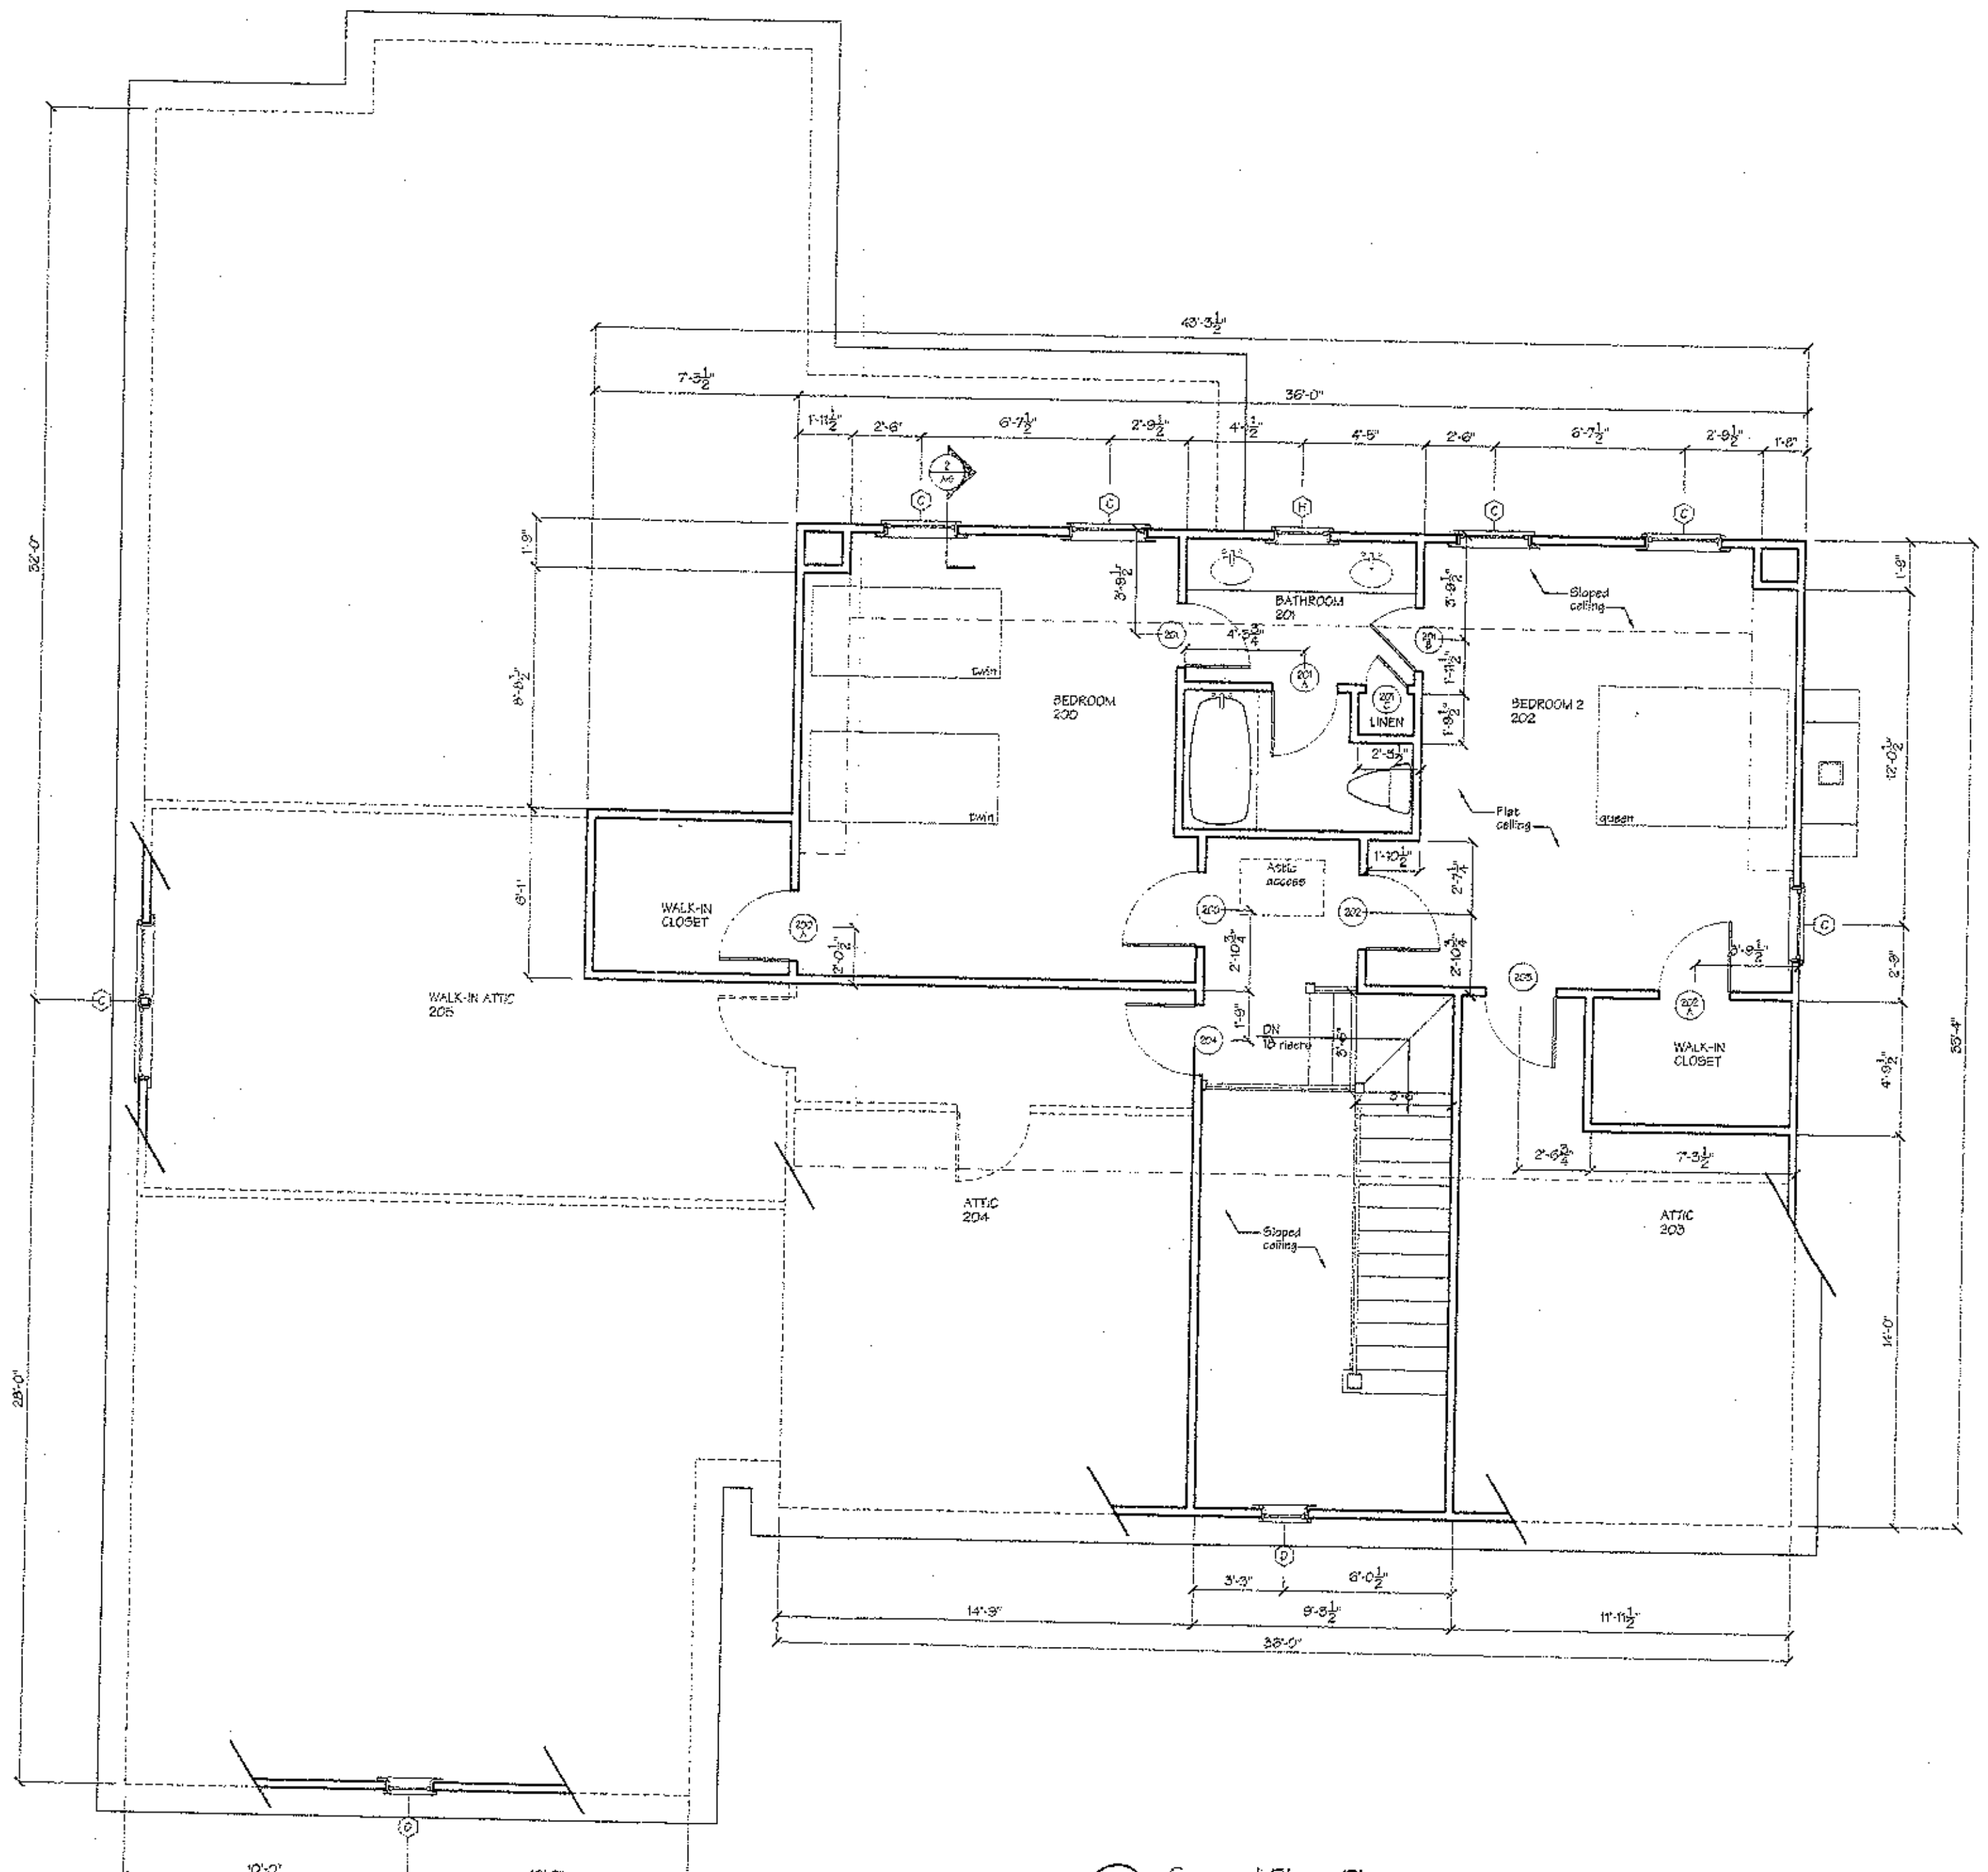

Second Floor Plan
1/4" = 1'-0"

Note:
Simonini Builders specifications will override drawing notes.

GENERAL NOTES:

1) All dimensions shall be verified by the General Contractor. Any discrepancies between field conditions and those shown on these documents shall be brought to the attention of the Architect for resolution.

2) No changes in the design, layout or appearance shall be made without the review and written approval of the Architect.

Acknowledgement Of Plans Submittal ONLY!

Date 6/3/05

Date

Meyer·Greeson·Paullin
Architecture/Interior Design PA
320 South Tryon Street • Suite 222 • Charlotte, NC 28202
Phone (704) 375-1001 • Fax (704) 333-3620

Meyer • Greeson • Paullin, PA
N.C. Registered Architectural Corporation
Charlotte North Carolina
Cert. No. 197

SAM W. GREESON
2661
CHARLOTTE, N.C.
5.23.05

Floor Plan
Hadwin House
Simonini Builders
Phase 10 at The Point
Lake Norman, North Carolina

Commission No.:	Drawn by: JLM
Date Issued: May 23, 2005	
Revisions:	
A-3	
of Set Total:	