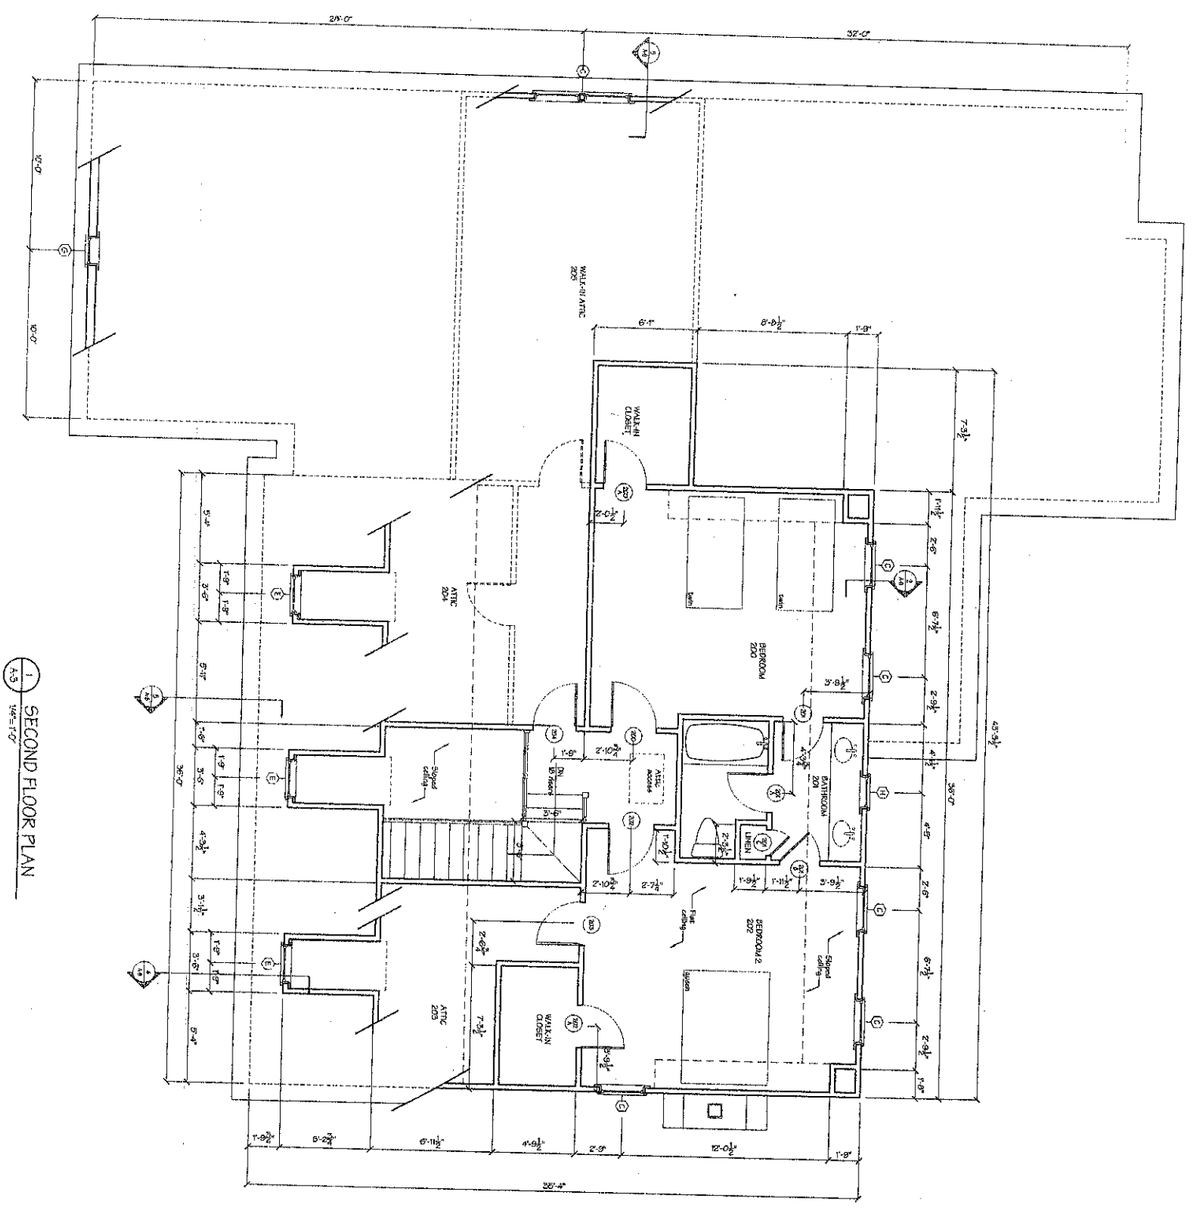


1 SECOND FLOOR PLAN
1/4"=1'-0"

GENERAL NOTES:

1) All dimensions shall be verified by the General Contractor. Any discrepancies between field conditions and those shown on these documents shall be brought to the attention of the Architect for resolution.

2) No changes in the design, layout or appearance shall be made without the written approval of the Architect.

Note:
General Subject specifications to be provided on framing format.

Commission No.:	Drawn by: JLM
A-3	Date Issued: May 4, 2005
	Revisions:
of	
Set Total:	

Floor Plan

Hadwin House

Simonini Builders

Phase 10 at The Point

Lake Norman, North Carolina

SAM W. GREESON
REGISTERED ARCHITECT
2653
CHARLOTTE, N.C.
9/1/05

Meyer·Greeson·Paullin

Architecture/Interior Design PA
320 South Tryon Street • Suite 222 • Charlotte, NC 28202
Phone (704) 375-1001 • Fax (704) 333-3620

Note:

Simonini Builders specifications will overrule drawing notes.

1 A-2 MAIN FLOOR PLAN

1/4" = 1'-0"

2026 main floor heated sq. ft.
660 second floor heated sq. ft.
2686 total heated sq. ft.

GENERAL NOTES:

1) All dimensions shall be verified by the General Contractor. Any discrepancies between field conditions and those shown on these documents shall be brought to the attention of the Architect for resolution.

2) No changes in the design, layout or appearance shall be made without the review and written approval of the Architect.

3) Finished grade to slope away from house.

Meyer·Greeson·Paullin
Architecture/Interior Design PA
320 South Tryon Street • Suite 222 • Charlotte, NC 28202
Phone (704) 375-1001 • Fax (704) 333-3620

Meyer • Greeson • Paullin, PA
N.C. Registered Architectural Corporation
Charlotte, North Carolina
Corp. No. 197

JAMES W. GREESON
REGISTERED ARCHITECT
2661
NORTH CAROLINA
CHARLOTTE, N. C.
5/4/05

Floor Plan
Hadwin House
Simonini Builders
Phase 10 at The Point
Lake Norman, North Carolina

Commission No.:
Drawn by: JLM
Date Issued: May 4, 2005
Revisions:

A-2

Sheet Total: