
Acknowledgement Of
Plans Submittal ONLY!
Mark Dolson Date 3/14/08
Date 3-14-08


Acknowledgement of
Plans Submittal ONLY!
Judy Melville Date 2-23-11
Date 2-23-11

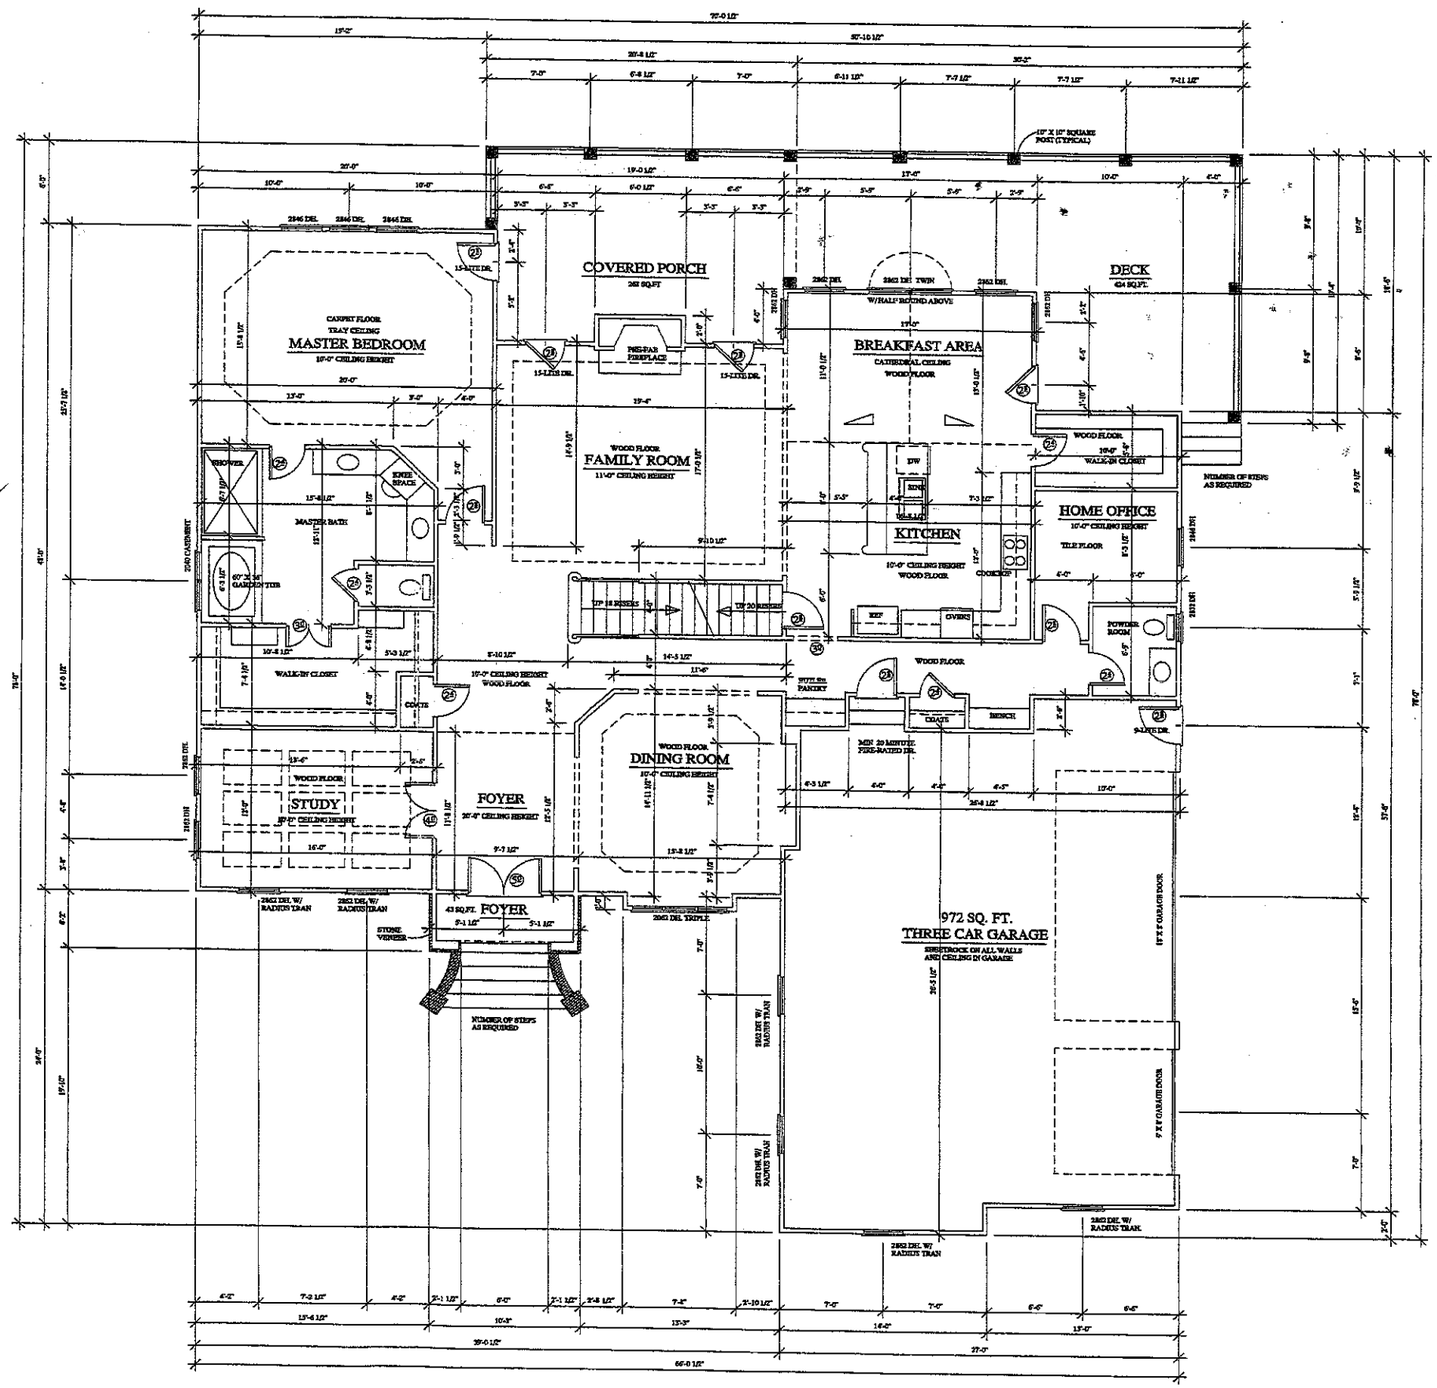

FIRST FLOOR PLAN


2482 SQ. FT.

SCALE: 1/4" = 1'-0"

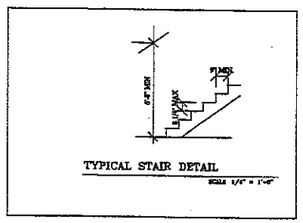

TYPICAL STAIR DETAIL

SCALE 1/4" = 1'-0"

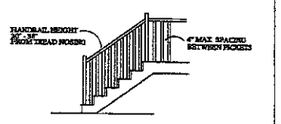

TYPICAL HANDRAIL DETAIL

SCALE 1/4" = 1'-0"

GRAY DESIGN
JEFFERY D. GRAY
2221 1ST STREET
LONGVIEW, WA
(360) 425-2225

RESIDENTIAL DESIGNER
JEFFERY D. GRAY


PROJECT:
COURTLAND
HOME BUILDERS
THE POINT LOT 1008

DATE: JAN 10, 08
REVISION:

08-SMITH-W-1

SHEET:
1

CONTRACTOR SHALL CHECK AND VERIFY ALL DIMENSIONS BEFORE BEGINNING CONSTRUCTION AND COORDINATE ANY CORRECTIONS OR REVISIONS WITH THE OWNER AND DESIGNER. JEFFERY D. GRAY WILL ASSUME NO LIABILITY FOR ANY ERRORS ONCE CONSTRUCTION BEGINS.

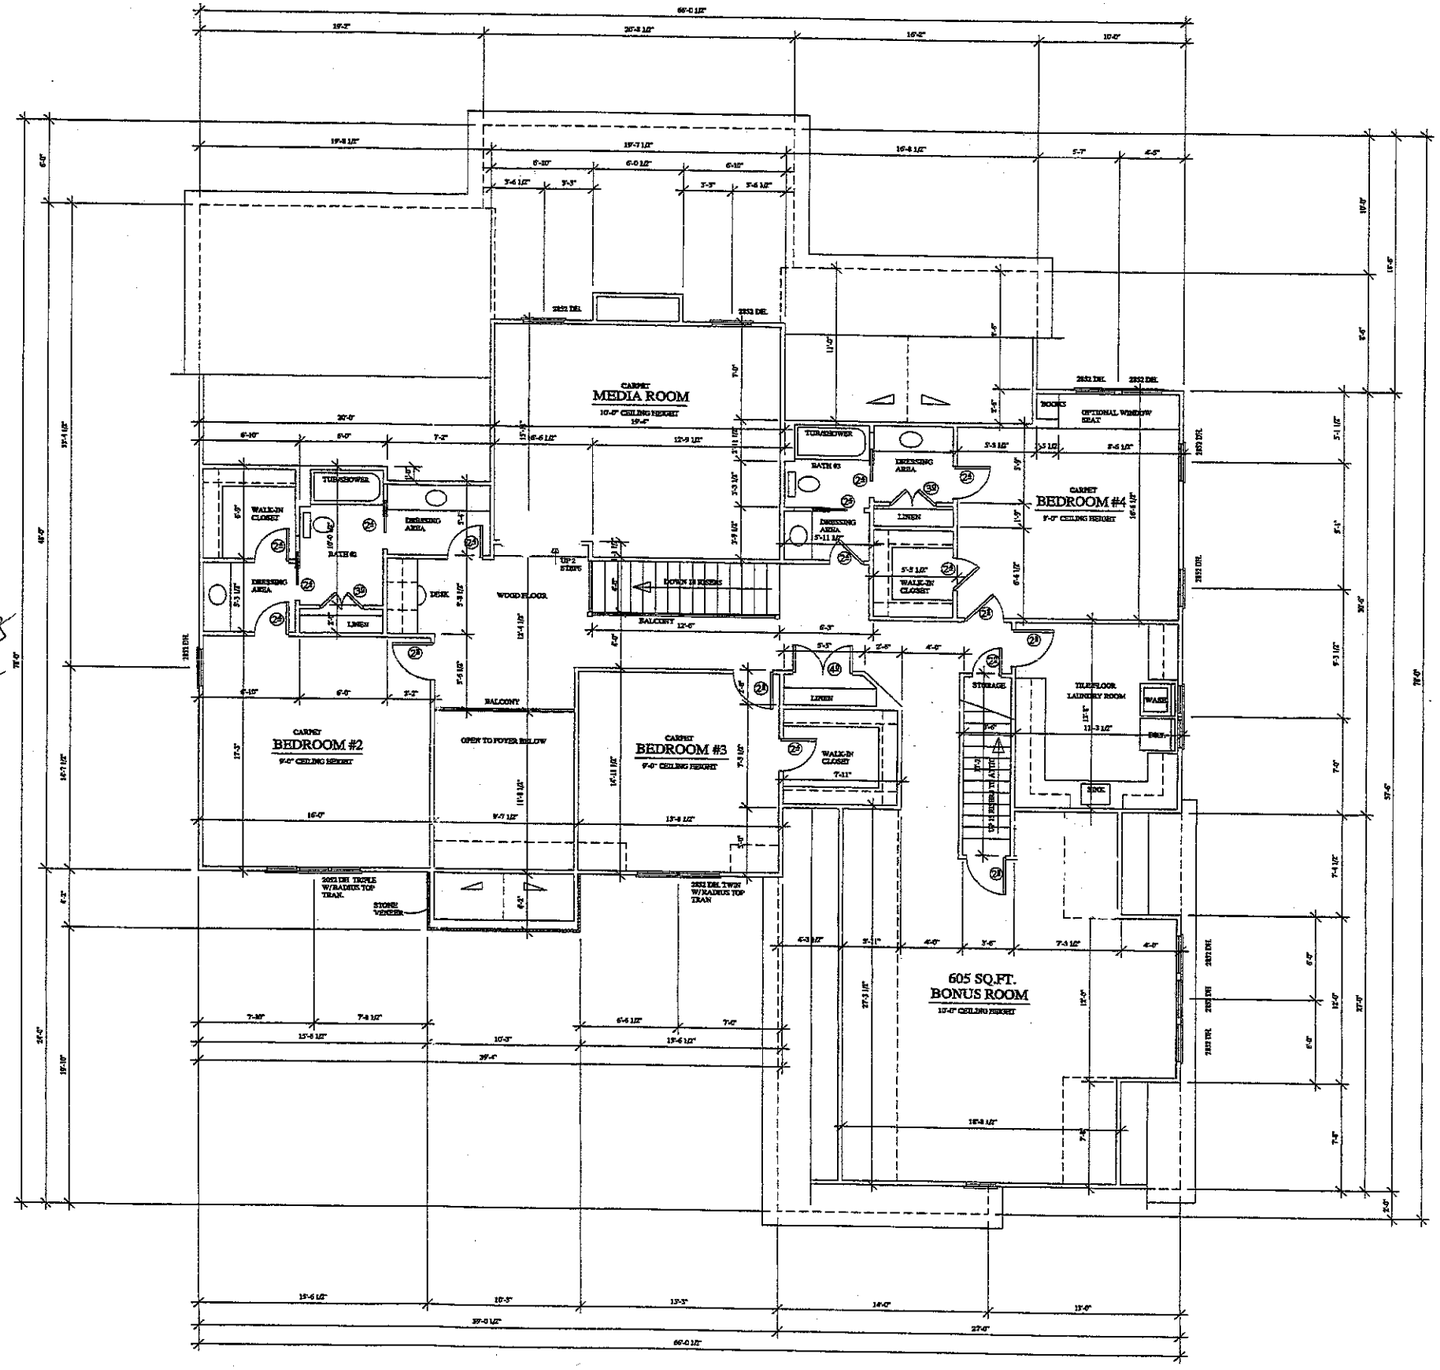

Acknowledgment Of
Plans Submitted ONLY!
Maria Dotson 3/14/08
Date 3-14-08

Acknowledgment Of
Plans Submitted ONLY!
Judy Melville Date 2-23-11
Date 2-23-11

SECOND FLOOR PLAN

1942 SQ. FT.

SCALE: 1/4" = 1'-0"

CONTRACTOR SHALL CHECK AND VERIFY ALL DIMENSIONS BEFORE BEGINNING CONSTRUCTION AND COORDINATE ANY CORRECTIONS OR REVISIONS WITH THE OWNER AND DESIGNER. JEFFERY D. GRAY WILL ASSUME NO LIABILITY FOR ANY ERRORS ONCE CONSTRUCTION BEGINS

GRAY
DESIGN
JEFFERY D. GRAY
[illegible]
[illegible]
(706) 932-6215

RESIDENTIAL
DESIGNER
JEFFERY D. GRAY

PROJECT:
COURTLAND
HOME BUILDERS
THE POINT LOT 1000

DATE: JAN 10,08
REVISION:

08-SMITH-W-1

SHEET: