
POOL AREA

AREA CALCULATIONS

HEATED:
MAIN LEVEL ..... 529 S.F.
LOFT LEVEL ..... 316 S.F.
TOTAL HEATED ..... 845 S.F.

UNHEATED:
COVERED PATIO ..... 472 S.F.
GARAGE ..... 243 S.F.
BREEZEWAY ..... 74 S.F.

TOTAL UNDER ROOF ..... 1,634 S.F.

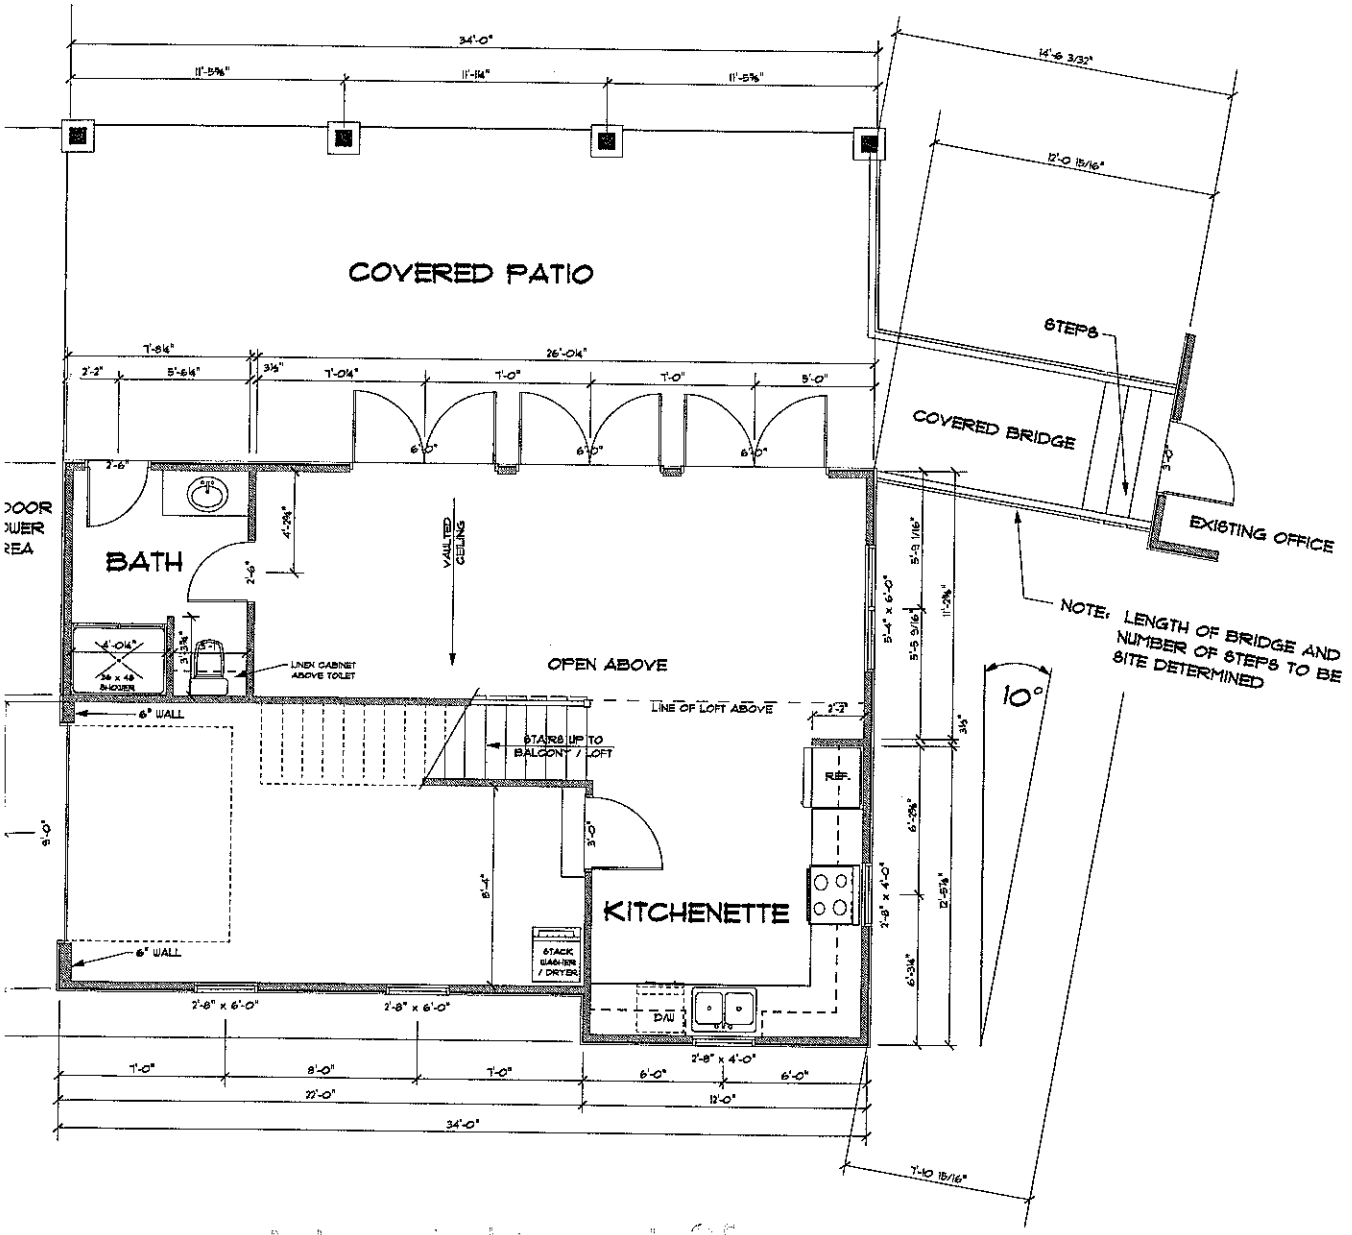

Acknowledgement Of Plans Submittal ONLY!

Mary Melville Date 12-9-10

Date 12/10/10

1 / A-1 FLOOR PLAN

SCALE: 1/4" = 1'-0" 9' 1 1/2" CEILING HEIGHT THIS LEVEL

10-27-10

© COPYRIGHT 2010, Courtland Homebuilders Inc. ALL RIGHTS RESERVED

Plans by: U.S. HOME DESIGNS, INC.
7810 Peach Blossom Ct., Harrisburg, NC 28075
Designer: Stephen W. Turley
office: 704-664-4400 cell: 704-309-0762
swturley@msn.com

Courtland Homebuilders, Inc.
P.O. Box 3190, Mooresville, NC 28117
704-363-1622
www.CourtlandHomeBuilders.com

POOL CABANA
FLOOR PLANS
PLANS FOR: Mr. & Mrs. Heckler
171 Bunker Way, Mooresville, NC 28117

SHEET No. A-1 OF 5