1 A-2 MAIN FLOOR PLAN
1/4"= 1'-0"

1552 main floor heated sq. ft.
1408 second floor heated sq. ft.
2940 total heated sq. ft.


Acknowledgement Of
Plans Submittal ONLY!
Date 6/2/05
Date 6.2.05

PRICING PURPOSES ONLY
NOT FOR CONSTRUCTION

Meyer·Greeson·Paullin
Architecture/Interior Design PA
320 South Tryon Street • Suite 222 • Charlotte, NC 28202
Phone (704) 375-1001 • Fax (704) 333-3620

Main Floor Plan
Westmont House
Simonini Builders
Moor's End at The Point
Lake Norman, North Carolina

Commission No.: 04135 | Drawn by: JAH
Date Issued: —
Revisions:
A-2 of Set Total:

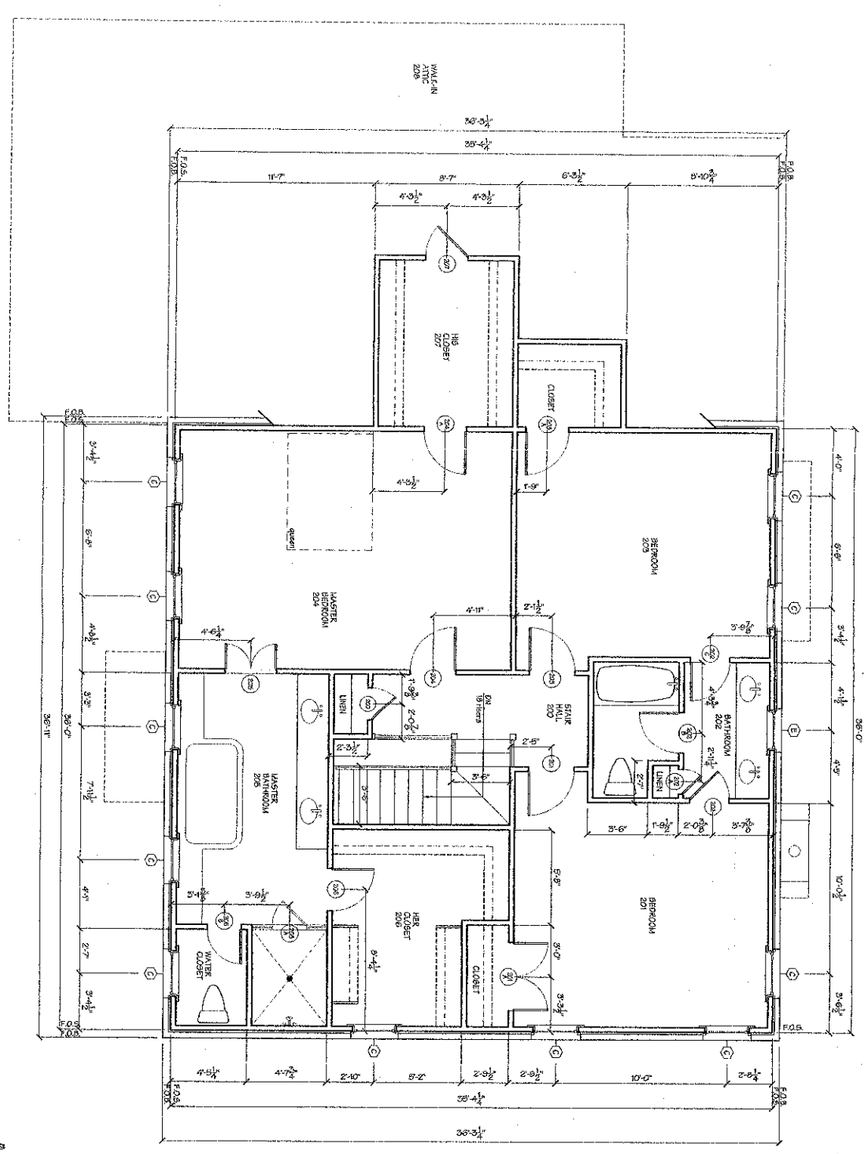

1/4"=1'-0" SECOND FLOOR PLAN

Acknowledgement Of
Plans Submittal ONLY!

Signed Date 6/2/05

Date

Commission No.: 04135		Drawn by: JLM
A-3 of Set Total:	Date Issued: —	
	Revisions:	

Second Floor Plan
Westmoor House
Simonini Builders
Moor's End at The Point
Lake Norman, North Carolina

PRICING PURPOSES ONLY
NOT FOR CONSTRUCTION

Meyer·Greeson·Paullin
Architecture/Interior Design PA
320 South Tryon Street • Suite 222 • Charlotte, NC 28202
Phone (704) 375-1001 • Fax (704) 333-3620