1 A-2 MAIN FLOOR PLAN

1/4"= 1'-0"

1937 main floor heated sq. ft.
1150 second floor heated sq. ft.
3147 total heated sq. ft.

GENERAL NOTES:

1) All dimensions shall be verified by the General Contractor. Any discrepancies between field conditions and those shown on these documents shall be brought to the attention of the Architects for resolution.

2) No changes in the design, layout or appearance shall be made without the review and written approval of the Architects.

3) Finished grades to slope away from house.

Meyer·Greeson·Paullin
Architecture/Interior Design PA
320 South Tryon Street • Suite 222 • Charlotte, NC 28202
Phone (704) 375-1001 • Fax (704) 333-3620

Meyer • Greeson • Paullin, PA N.C. Registered Architectural Corporation Charlotte North Carolina Cert. No. 107

SAM W. GREESON REGISTERED ARCHITECT NORTH CAROLINA CHARLOTTE, N.C.

4/15/05


Main Floor Plan

Hawthorne House

Simonini Builders
Phase 10 at The Point
Lake Norman, North Carolina

Commission No.: 04135 | Drawn by: AM
Date Issued: April 15, 2005
Revisions:

A-2
of
Set Total:

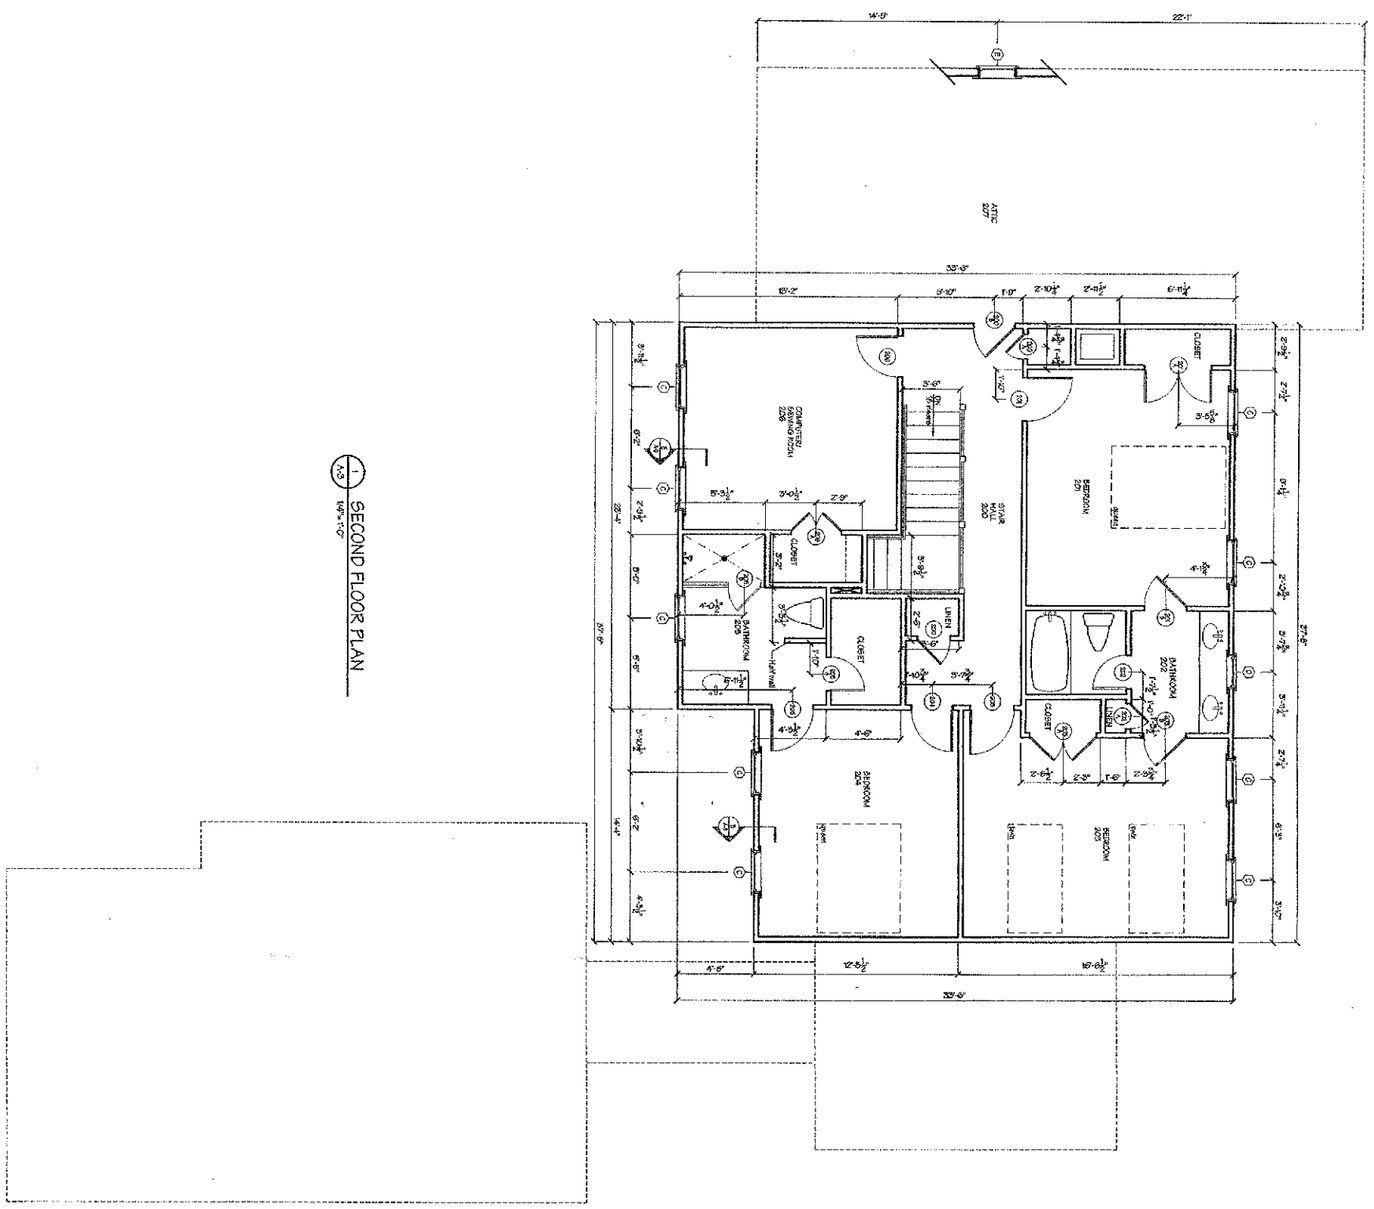

1/A-3 SECOND FLOOR PLAN
1/4"=1'-0"

GENERAL NOTES

1) All Drawings and the ideas incorporated herein, as an instrument of service is the property of the Architect whether the project for which they are made is executed or not. The reproduction, publication or use of any drawings without the written consent of the Architect is prohibited. Any unauthorized use of these drawings will be at the sole risk of the user and without liability to the Architect. Visual contact with these drawings shall constitute prima facie evidence of acceptance of these restrictions.

2) No changes in the design, layout or appearance shall be made without the written approval of the Architect.

Commission No.: 04135	Drawn by: JLM
Date Issued: April 15, 2005	
Revisions:	
A-3 of Set Total:	

Second Floor Plan

Hawthorne House

Simonini Builders

Phase 10 at The Point
Lake Norman, North Carolina

4-15-05

Meyer·Greeson·Paullin
Architecture/Interior Design PA
320 South Tryon Street • Suite 222 • Charlotte, NC 28202
Phone (704) 375-1001 • Fax (704) 333-3620