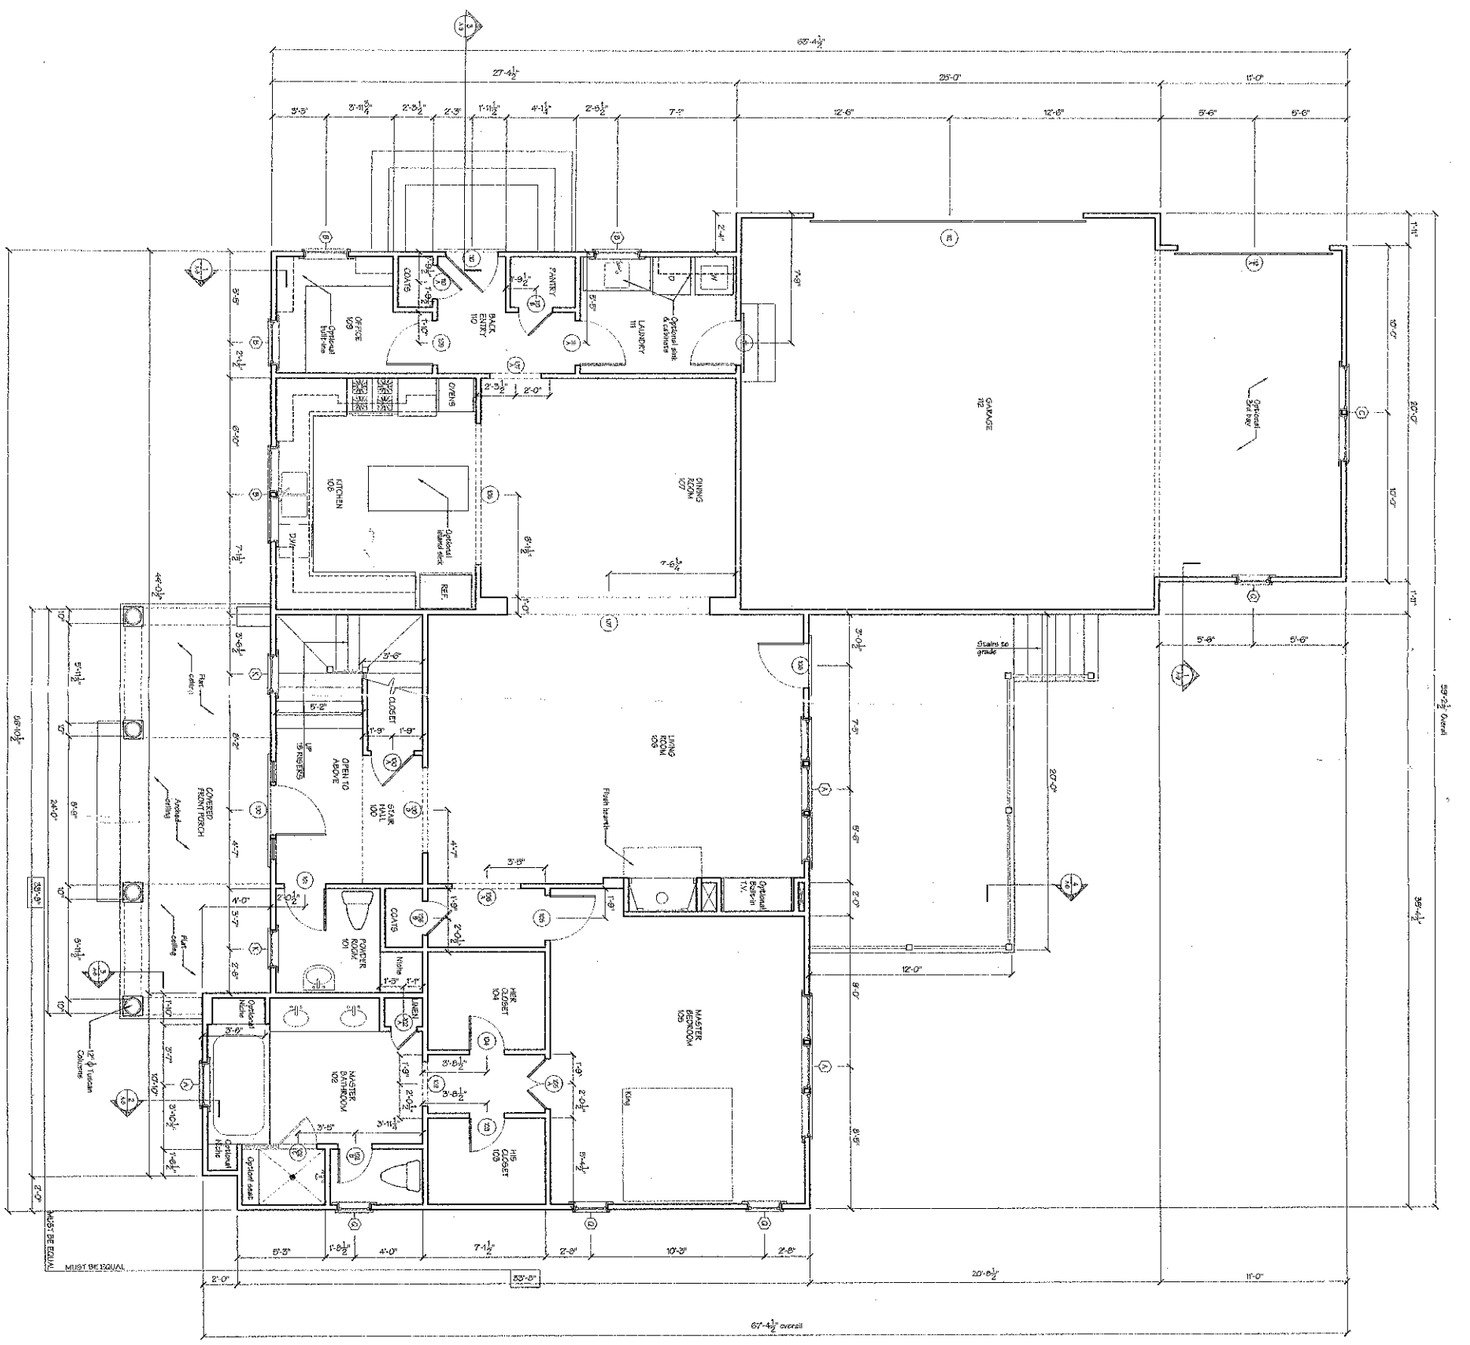


Acknowledgement Of Plans Submittal ONLY!

Date 6/30/05

Date

Note:

GENERAL NOTES:

1) All dimensions must be verified by the General Contractor. Any discrepancies found should be reported to the Architect and Owner prior to construction. Any deviations shall be brought to the attention of the Architect for resolution.

2) No changes in the design, layout of appliances shall be made without written approval of the Architect.

3) Finished grade to slope away from home.

Commission No.:	Drawn by: JLM
Date Issued: May 18, 2005	
Revisions:	
A-2 of Set Total:	

Main Floor Plan

Easton House

Simonini Builders

Phase 10 at The Point

Lake Norman, North Carolina

5.18.05

Meyer·Greeson·Paullin

Architecture/Interior Design PA

320 South Tryon Street • Suite 222 • Charlotte, NC 28202

Phone (704) 375-1001 • Fax (704) 333-3620

1 A-3 SECOND FLOOR PLAN
1/4"= 1'-0"

Note:
Simonini Builders specifications will override drawing notes.

Acknowledgement Of Plans Submittal ONLY!
Date 6/3/05
Date

GENERAL NOTES:

1) All dimensions shall be verified by the General Contractor. Any discrepancies between field conditions and those shown on these documents shall be brought to the attention of the Architects for resolution.

2) No changes in the design, layout, or appearance shall be made without the review and written approval of the Architect.

Meyer·Greeson·Paullin
Architecture/Interior Design PA
320 South Tryon Street • Suite 222 • Charlotte, NC 28202
Phone (704) 375-1001 • Fax (704) 333-3620

Meyer • Greeson • Paullin, PA
N.C. Registered Architectural Corporation
Charlotte
North Carolina
Cert. No. 197

SAM N. GREESON
REGISTERED ARCHITECT
NORTH CAROLINA
CHARLOTTE, N.C.

5.18.05

Floor Plan
Easton House
Simonini Builders
Phase 10 at The Point
Lake Norman, North Carolina

Commission No.:
Drawn by: JLM
Date Issued: May 18, 2005
Revisions:
A-3
of
Set Total: