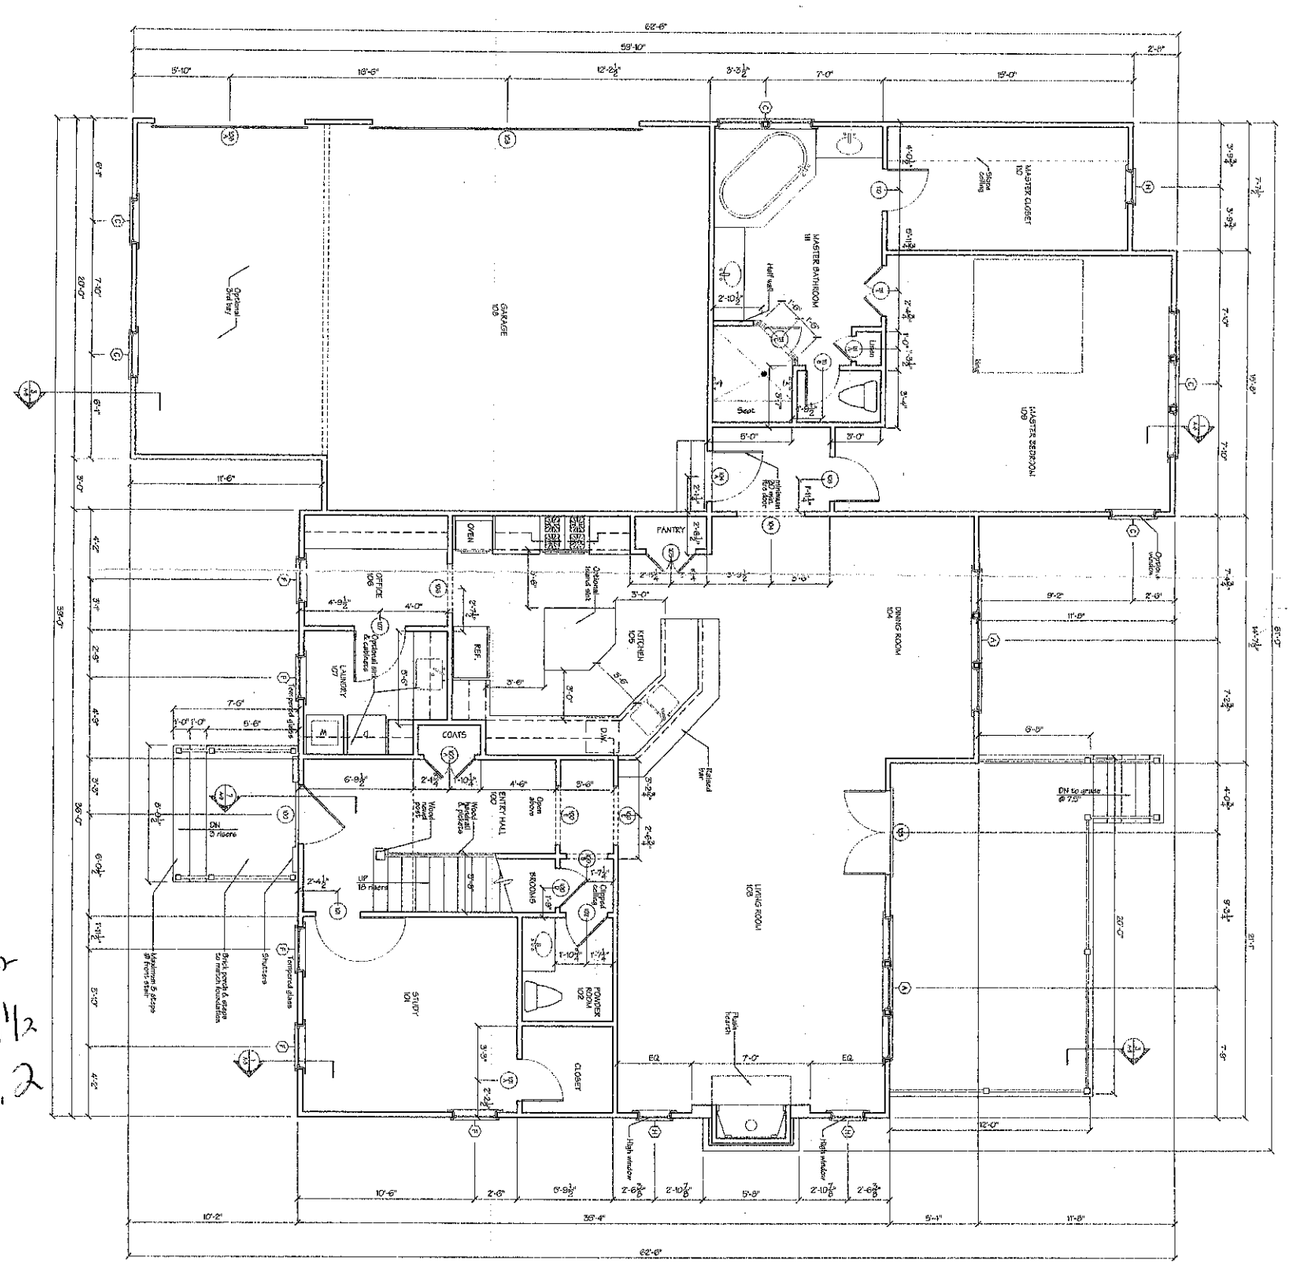


1/A2 Main Floor Plan
1/4"= 1'-0"
2005 heats floor heated sq. ft.
2005 heated floor heated sq. ft.
2005 total heated sq. ft.

3.9½
4.9⅛
5.2

3.9½
4.9½
5.2

GENERAL NOTES:

1) All dimensions shall be verified by the General Contractor. Any discrepancies between field conditions and those shown on these documents shall be brought to the attention of Tew Architects for resolution.

2) No changes in the design, layout or appearance shall be made without the review and written approval of Tew Architects.

3) Printed scale to be 1/4"= 1'-0"

NOTE:
Simpson Strong-tie connections on shear-rated shear walls.


Acknowledgement Of
Plans Submittal ONLY!
Date 7/12/05
Date 7.12.05

Commission No.:		Drawn by: JLM
A-2 of Set Total:	Date Issued: May 23, 2005	
	Revisions:	

Floor Plan
Hadwin House
Simonini Builders
Phase 10 at The Point
Lake Norman, North Carolina

5.25.05

Meyer·Greeson·Paullin
Architecture/Interior Design PA
320 South Tryon Street • Suite 222 • Charlotte, NC 28202
Phone (704) 375-1001 • Fax (704) 333-3620

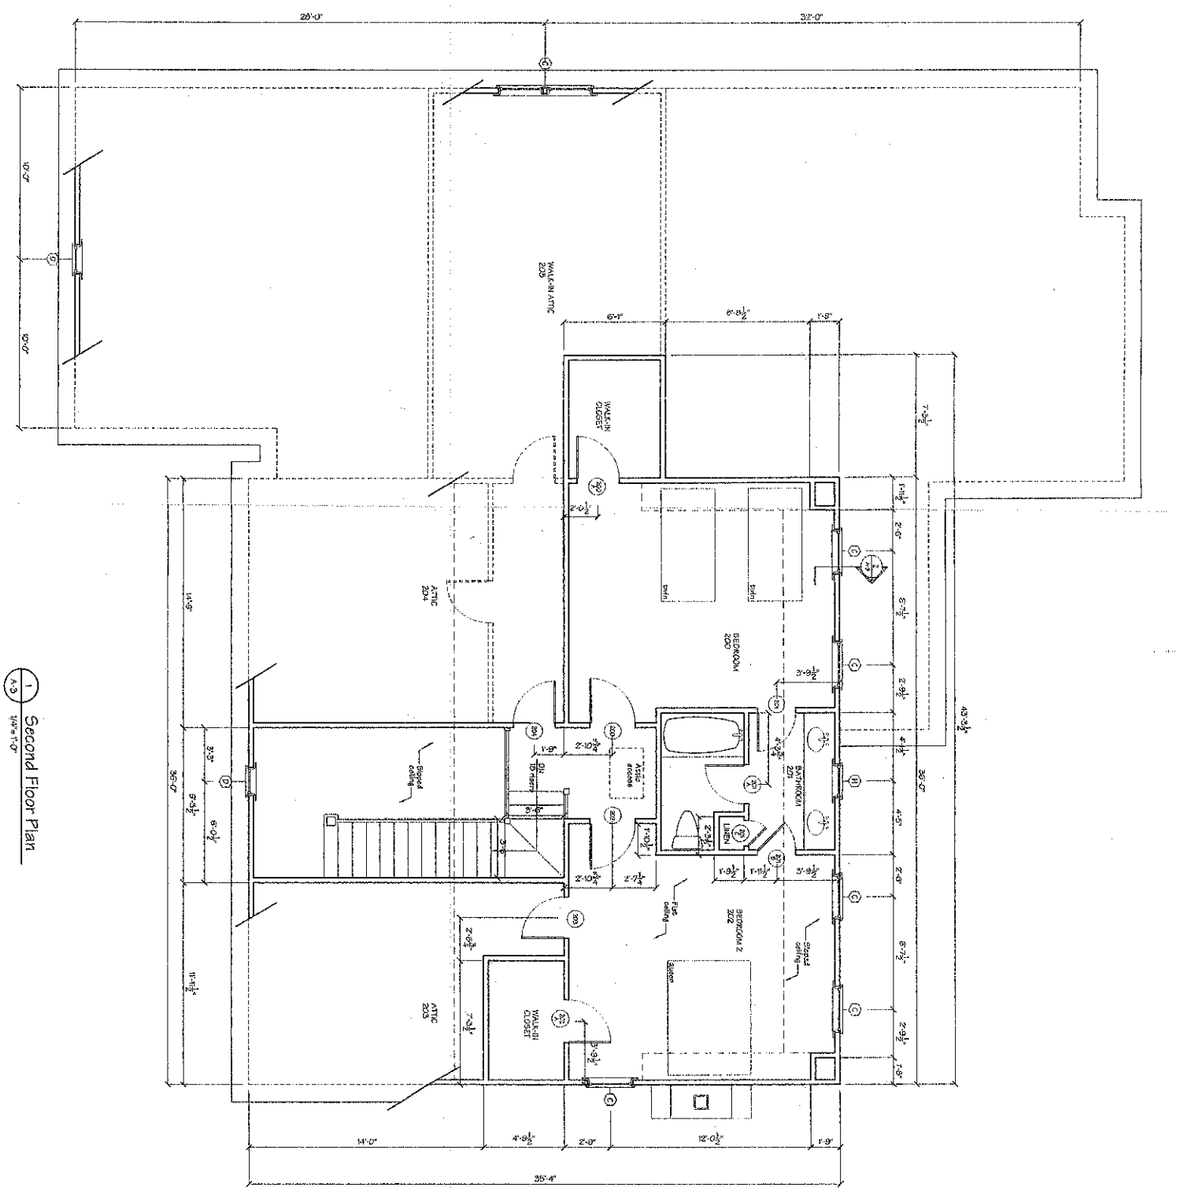

1 / +3 Second Floor Plan

1/4"=1'-0"

GENERAL NOTES:

1) All dimensions shall be verified by the General Contractor. Any discrepancies shall be brought to the attention of the Architect for resolution before proceeding with construction.

2) Windows to be vinyl single hung or approved equal by owner/builder. Do not order or install without approval of the Architect.

Note:
Simonini Builders specifications to override drawing notes.

Commission No.:	Drawn by: JLM
Date Issued: May 23, 2005	
Revisions:	
A-3 of Set Total:	

Floor Plan

Hadwin House

Simonini Builders

Phase 10 at The Point

Lake Norman, North Carolina

5.23.05

Meyer·Greeson·Paullin

Architecture/Interior Design PA

320 South Tryon Street • Suite 222 • Charlotte, NC 28202

Phone (704) 375-1001 • Fax (704) 333-3620