1 A-2 Main Floor Plan
1/4"= 1'-0"

2005 main floor heated sq. ft.
580 second floor heated sq. ft.
2585 total heated sq. ft.

Note:
Simonini Builders specifications will override drawing notes.

Acknowledgement Of Plans Submittal ONLY!
Date 7/12/05
Date 7/20/05

GENERAL NOTES:

1) All dimensions shall be verified by the General Contractor. Any discrepancies between field conditions and those shown on these documents shall be brought to the attention of the Architect for resolution.

2) No changes in the design, layout or appearance shall be made without the review and written approval of the Architect.

3) Finished grade to slope away from house.


Meyer·Greeson·Paullin
Architecture/Interior Design PA
320 South Tryon Street• Suite 222 • Charlotte, NC 28202
Phone (704) 375-1001 • Fax (704) 333-3620


Meyer • Greeson • Paullin, PA
N.C. Registered Corporation
Charlotte
North Carolina
Corp. No. 197

GARY W. GREESON
REGISTERED
ARCHITECT
CHARLOTTE, N. C.
7/7/05

Floor Plan
Hadwin House A
Simonini Builders
Phase 10 at The Point
Lake Norman, North Carolina


Commission No:
Drawn by: JM
Date Issued: July 7, 2005
Revisions:

A-2

Set Total:

Note:

Simonini Builders specifications will override drawing notes.

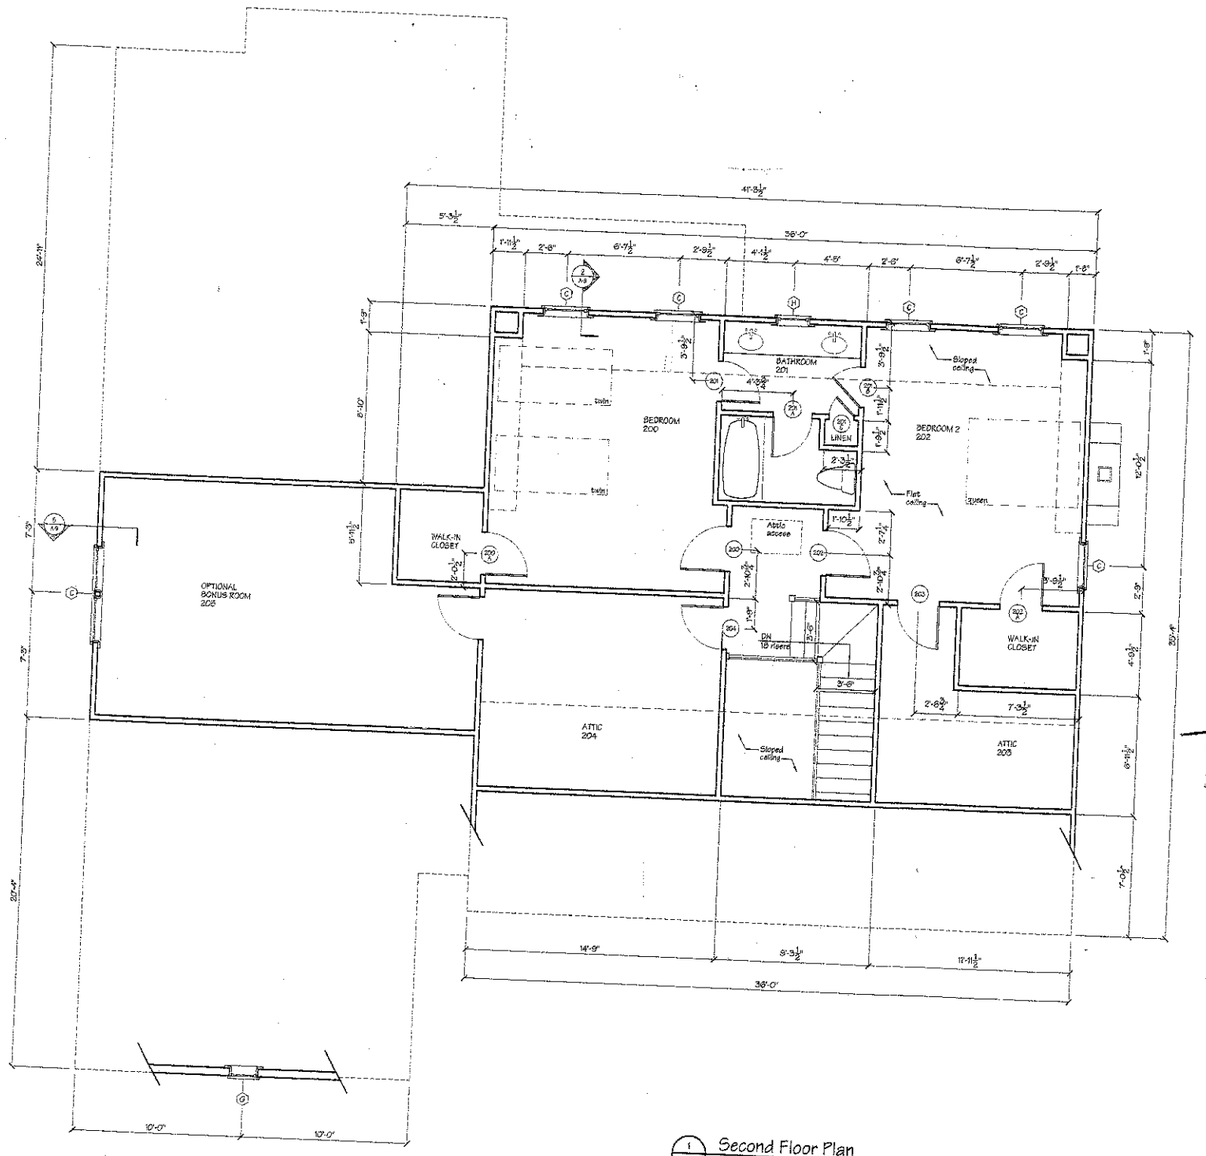


1 / A-3 Second Floor Plan
1/4"= 1'-0"

GENERAL NOTES:

1) All dimensions shall be verified by the General Contractor. Any discrepancies between field conditions and those shown on these documents shall be brought to the attention of the Architects for resolution.

2) No changes in the design, layout or appearance shall be made without the review and written approval of the Architect.

Acknowledgement Of Plans Submittal ONLY

Date 7/12/05

Date 7/28/05


Meyer·Greeson·Paullin
Architecture/Interior Design PA
320 South Tryon Street • Suite 222 • Charlotte, NC 28202
Phone (704) 375-1001 • Fax (704) 333-3620


Meyer • Greeson • Paullin, PA N.C. Registered Architectural Corporation Charlotte North Carolina Cert. No. 197

WILLIAM W. GREESON NORTH CAROLINA REGISTERED ARCHITECT CHARLOTTE, N.C.

7/7/05

Floor Plan
Hadwin House A
Simonini Builders
Phase 10 at The Point
Lake Norman, North Carolina

Commission No.:
Drawn by: JLM
Date Issued: July 7, 2005
Revisions:
A-3
of
Set Total: