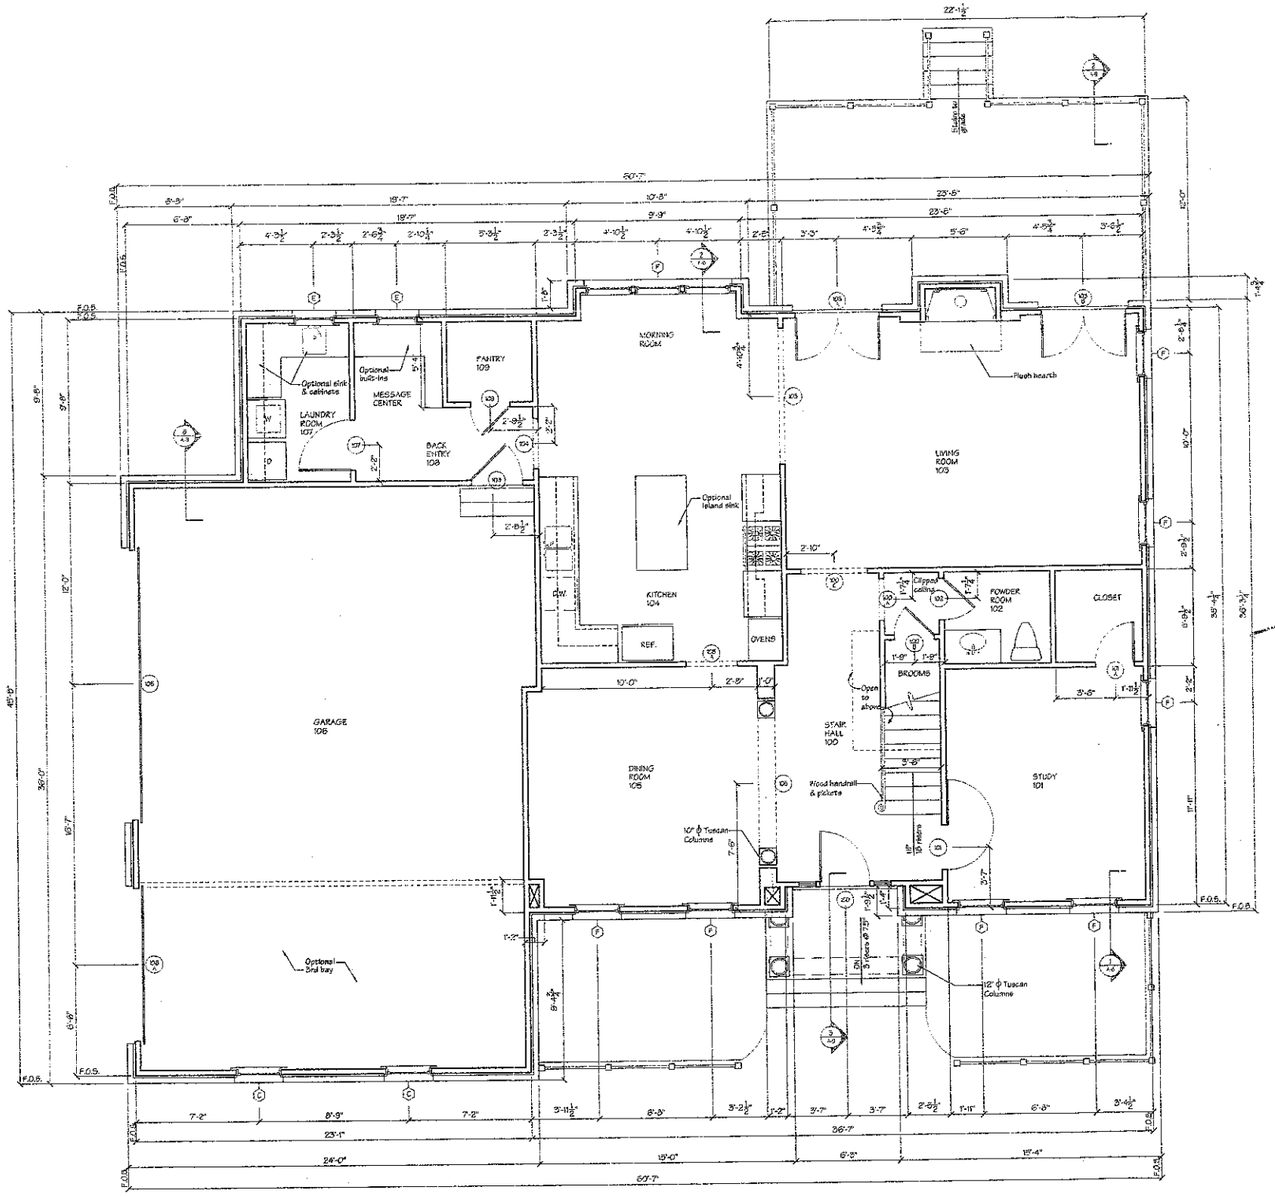


1 / A-2 Main Floor Plan

1/4"= 1'-0"

1532 main floor heated sq. ft.
1408 second floor heated sq. ft.
2940 total heated sq. ft.

Note:

Simonini Builders specifications will override drawing notes.

Acknowledgement Of Plans Submittal ONLY!

Date 7/12/05

Date 7/28/05

GENERAL NOTES:

1) All dimensions shall be verified by the General Contractor. Any discrepancies between field conditions and those shown on these documents shall be brought to the attention of the Architect for resolution.

2) No changes in the design, layout or appearance shall be made without the review and written approval of the Architect.

3) Finished grade to slope away from house.

Meyer·Greeson·Paullin
Architecture / Interior Design, PA
320 South Tryon Street • Suite 222 • Charlotte, NC 28202
Phone (704) 375-1001 • Fax (704) 333-3620

Meyer • Greeson • Paullin, PA
N.C. Registered Professional Corporation
Charlotte, North Carolina
Cert. No. 197


JAMES W. GREESON
2687
REGISTERED ARCHITECT
CHARLOTTE, N. C.

S. 23-25

Main Floor Plan
Westmoor House

Simonini Builders
Phase 10 at The Point
Lake Norman, North Carolina

Commission No.: 04135	Drawn by: JLM
	Date Issued: May 23, 2005
	Revisions:
A-2	
of	Set Total:

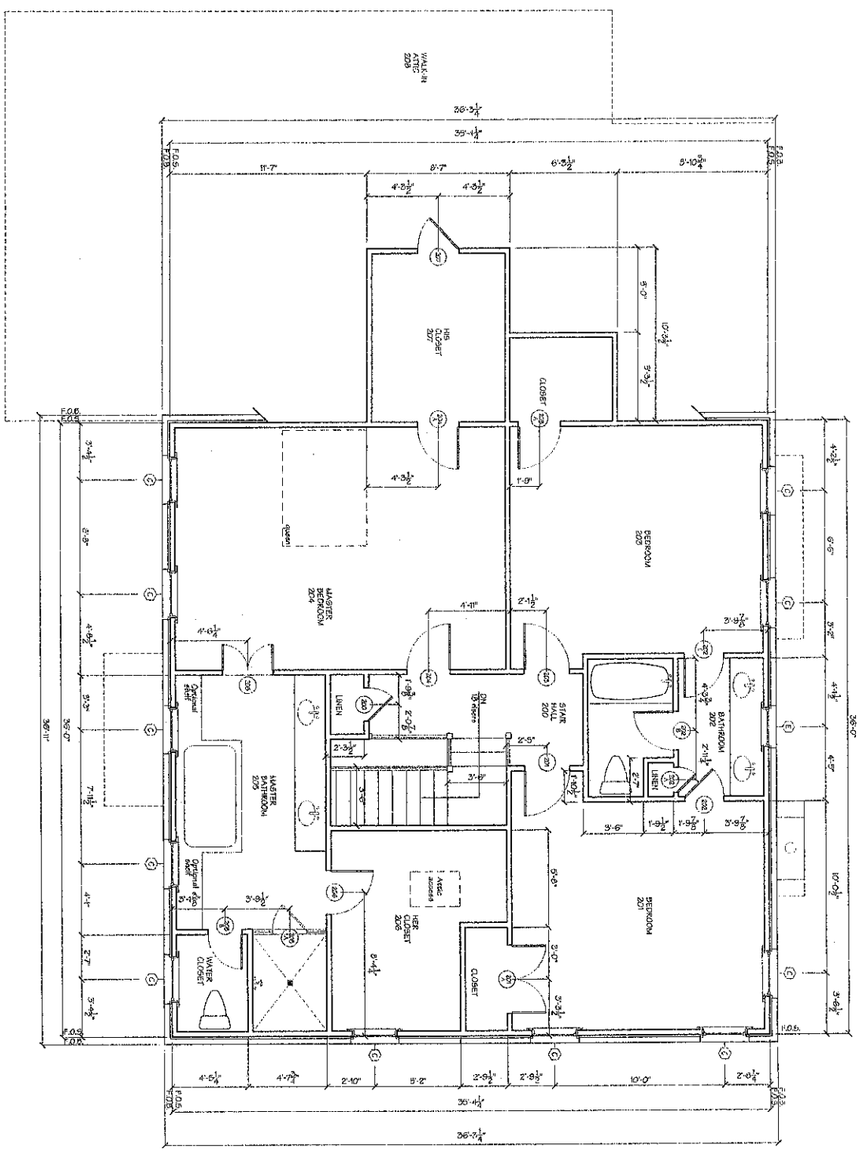

1/4"=1'-0" Second Floor Plan

GENERAL NOTES:

1) All dimensions shall be verified by the General Contractor. Any discrepancies shall be brought to the attention of the Architect for resolution prior to construction. Do not scale drawings.

2) Architect has no liability for any changes made without his/her/their written approval of the Architect.

Note:
Simonini Builders specifications will override any plan notes.

Acknowledgement Of Plans Submittal ONLY!
Date 7/26/05
Date 7/26/05

Commission No.: 04135	Drawn by: JLM
Date Issued: May 23, 2005	
Revisions:	
A-3 of	
Set Total:	

Second Floor Plan

Westmoor House

Simonini Builders

Phase 10 at The Point
Lake Norman, North Carolina

5-23-05

Meyer·Greeson·Paullin
Architecture/Interior Design PA
320 South Tryon Street • Suite 222 • Charlotte, NC 28202
Phone (704) 375-1001 • Fax (704) 333-3620