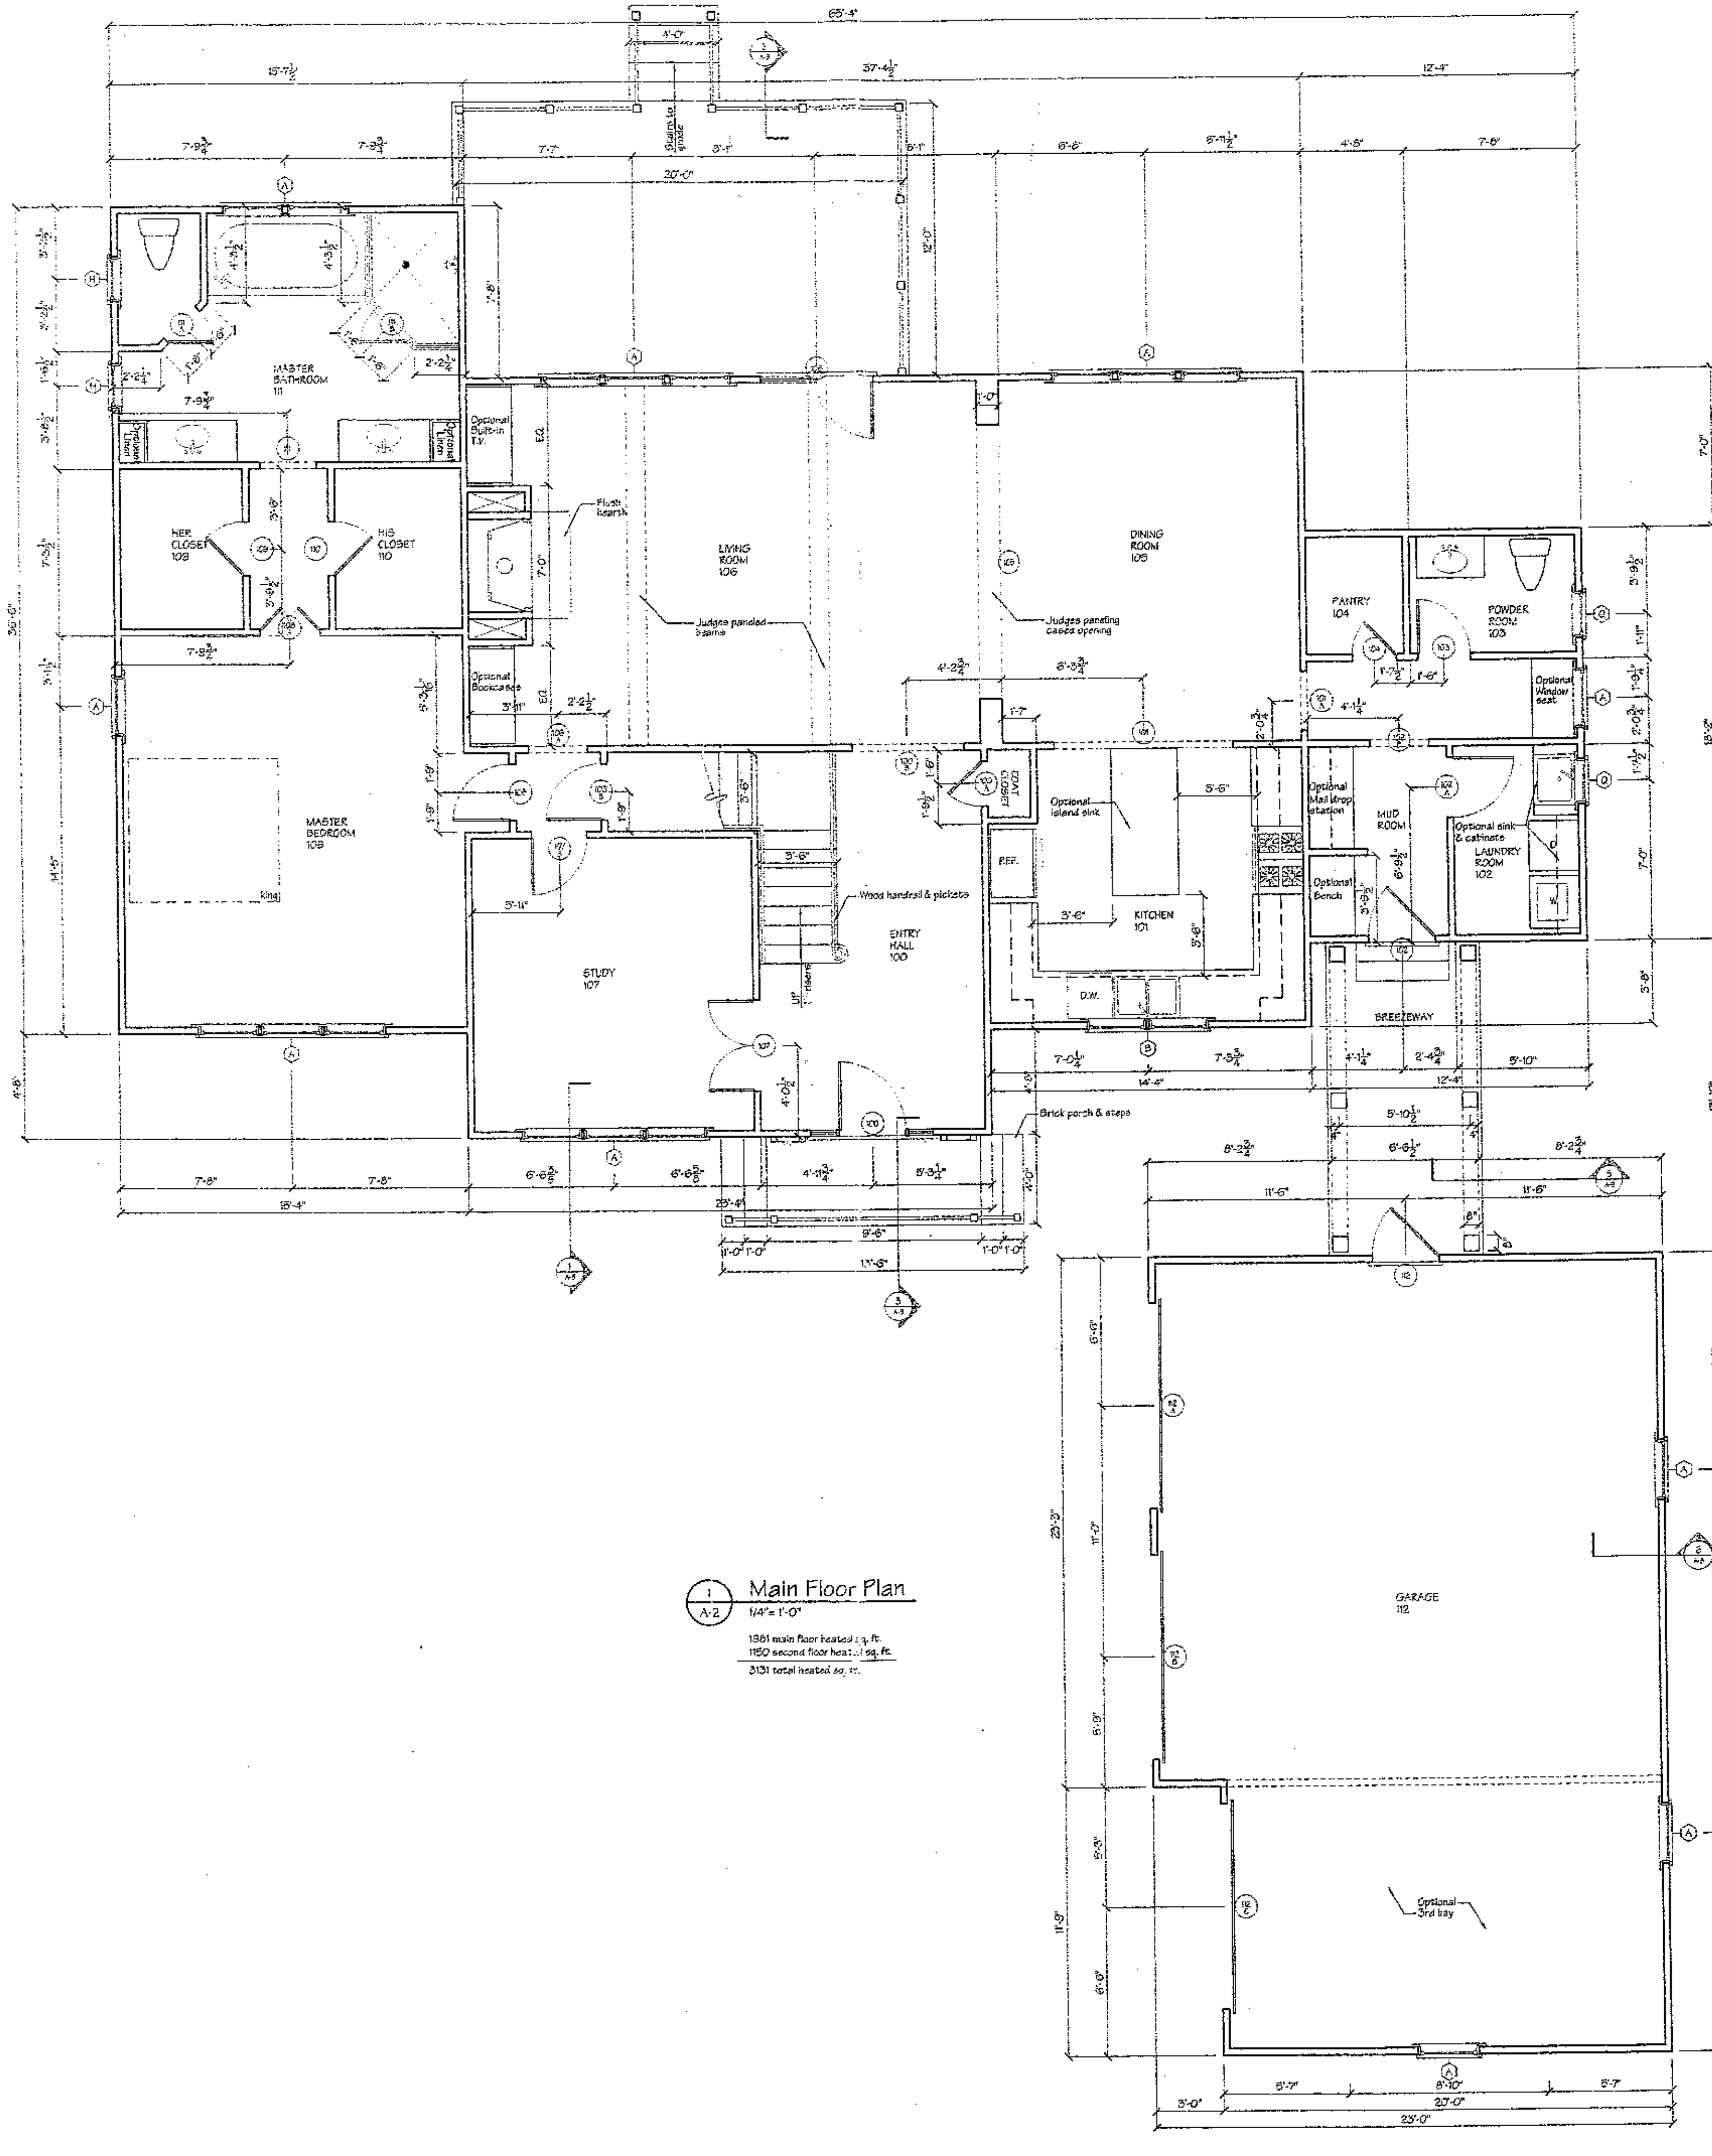


Main Floor Plan

1 / A-2

1/4" = 1'-0"

1981 main floor heated sq. ft.
1150 second floor heated sq. ft.
3131 total heated sq. ft.

Note:

Simonini Builders specifications will override drawing notes.

GENERAL NOTES:

1) All dimensions shall be verified by the General Contractor. Any discrepancies between field conditions and those shown on these documents shall be brought to the attention of the Architect for resolution

2) No changes in the design, layout or appearance shall be made without the review and written approval of the Architect.

3) Finished grade to slope away from house.

Meyer·Greeson·Paullin

Architecture/Interior Design PA
320 South Tryon Street • Suite 222 • Charlotte, NC 28202
Phone (704) 375-1001 • Fax (704) 333-3620

5/18/05

Main Floor Plan
Hawthorne House

Simonini Builders

Phase 10 at The Point
Lake Norman, North Carolina

Commission No.: 04135
Drawn by: JLM
Date Issued: May 18, 2005
Revisions:

A-2

of
Set Total:

1 / A-3 Second Floor Plan
1/4"= 1'-0"

Note:
Simonini Builders specifications will override drawing notes.

GENERAL NOTES:

1) All dimensions shall be verified by the General Contractor. Any discrepancies between field conditions and those shown on these documents shall be brought to the attention of the Architect for resolution.

2) No changes in the design, layout or appearance shall be made without the review and written approval of the Architect.

Meyer·Greeson·Paullin
Architecture/Interior Design PA
320 South Tryon Street • Suite 222 • Charlotte, NC 28202
Phone (704) 375-1001 • Fax (704) 333-3620

Meyer • Greeson • Paullin, PA
N.C. Registered Architectural Corporation
Charlotte
North Carolina
Corp. No. 197

S. M. W. GREESON
REGISTERED ARCHITECT
NORTH CAROLINA
CHARLOTTE, N. C.

5/18/05

Second Floor Plan
Hawthorne House
Simonini Builders
Phase 10 at The Point
Lake Norman, North Carolina

Commission No.: 04135
Drawn by: JAM
Date Issued: May 18, 2005
Revisions:
A-3
of
Set Total: