
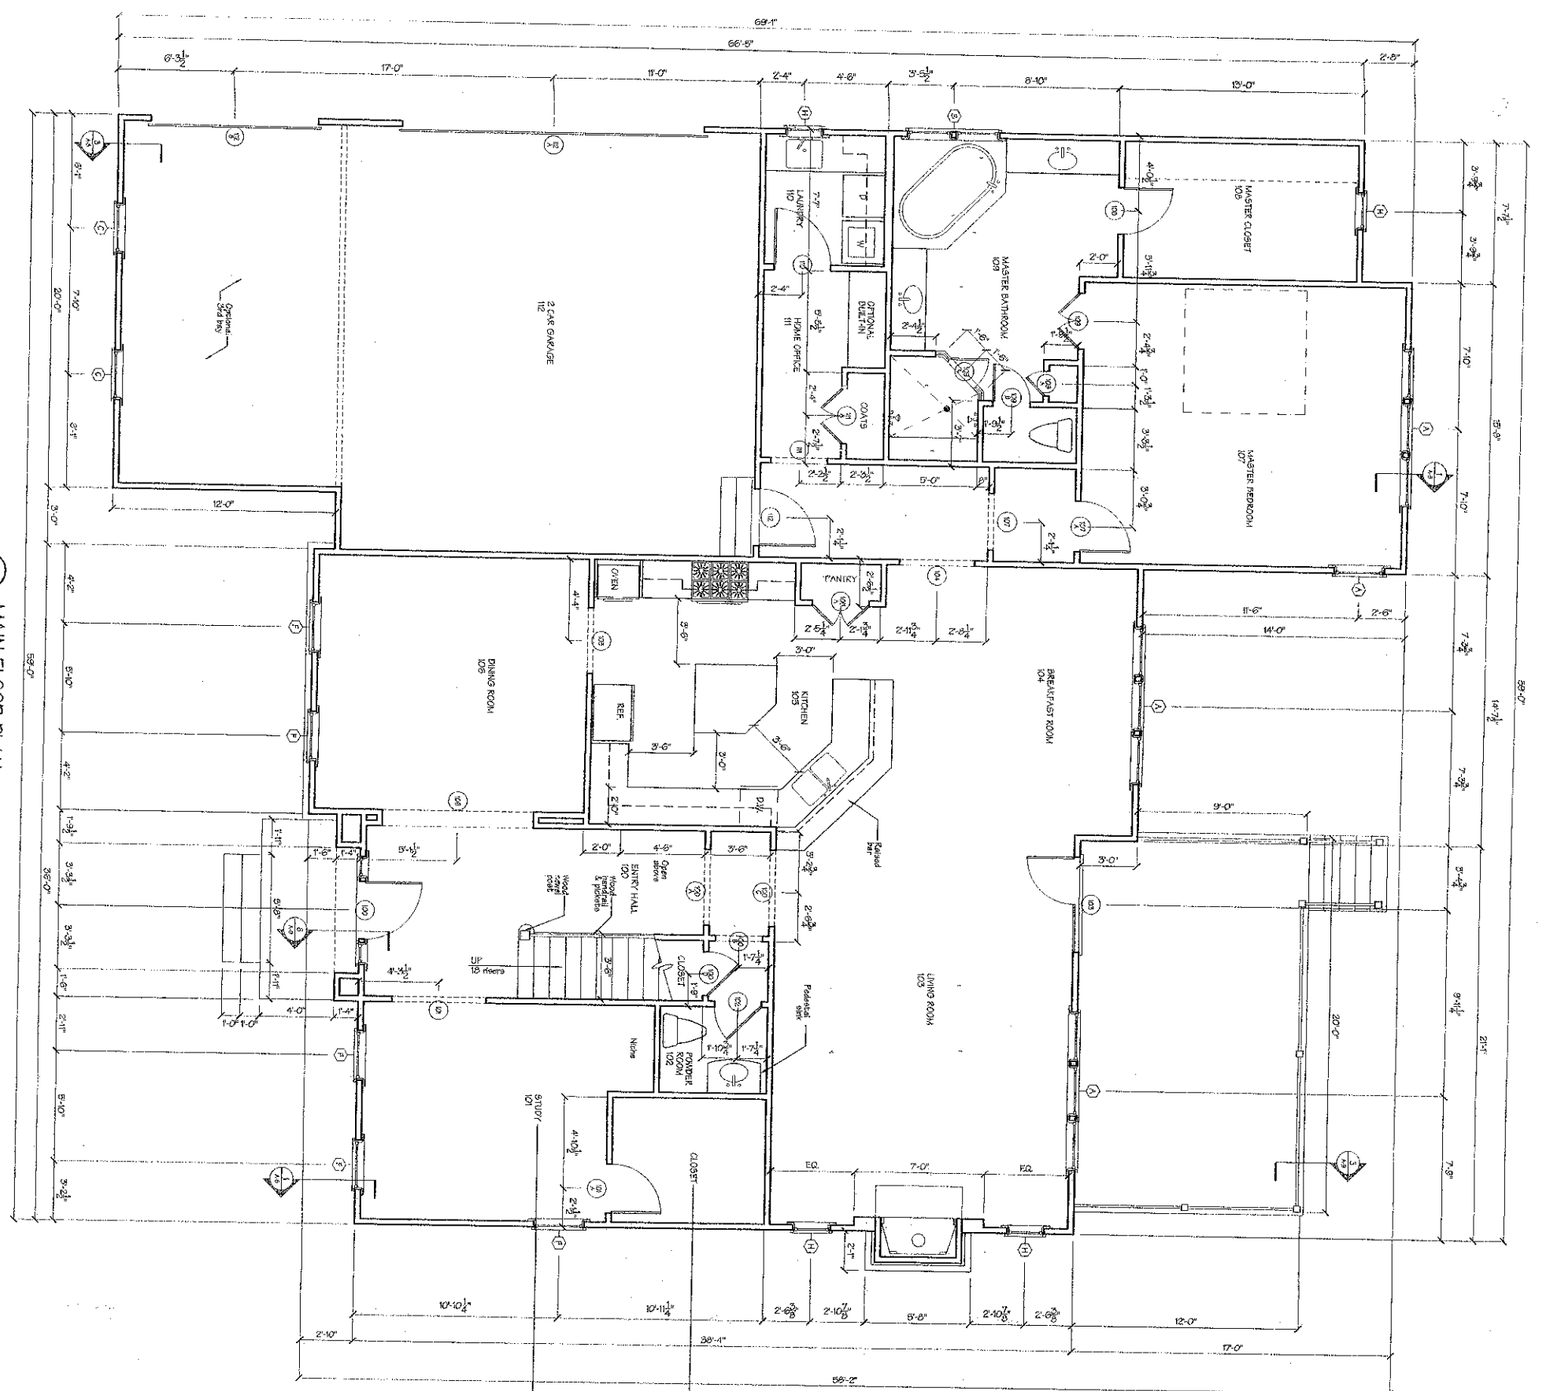


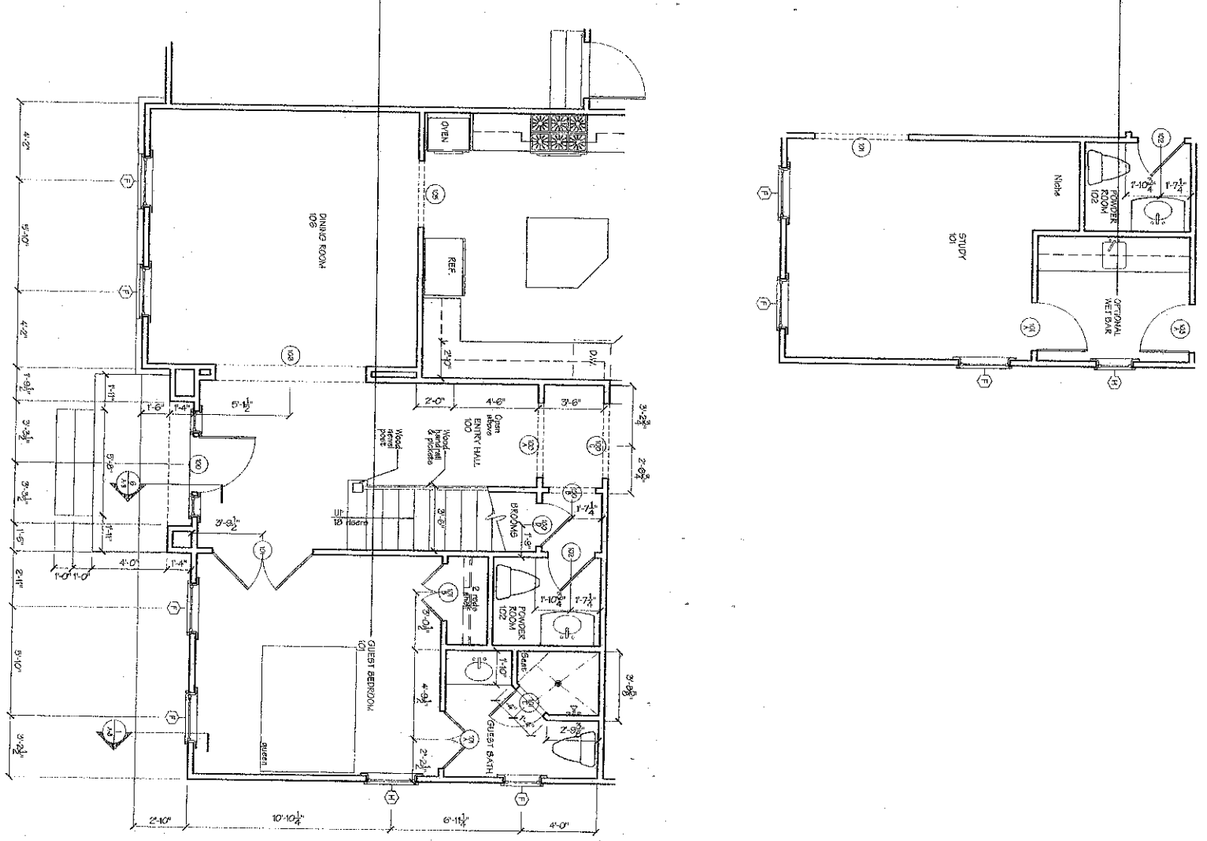

Version No.: 05060	Drawn by: PAM
A-2	Date Issued: March 20, 2007
	Revisions:

Floor Plan

Hadley House

Simonini Builders

Sconset Village at The Point


Lake Norman, North Carolina

Meyer·Greeson·Paullin

Architecture/Interior Design PA

320 South Tryon Street • Suite 222 • Charlotte, NC 28202


Phone (704) 375-1001 • Fax (704) 333-3620

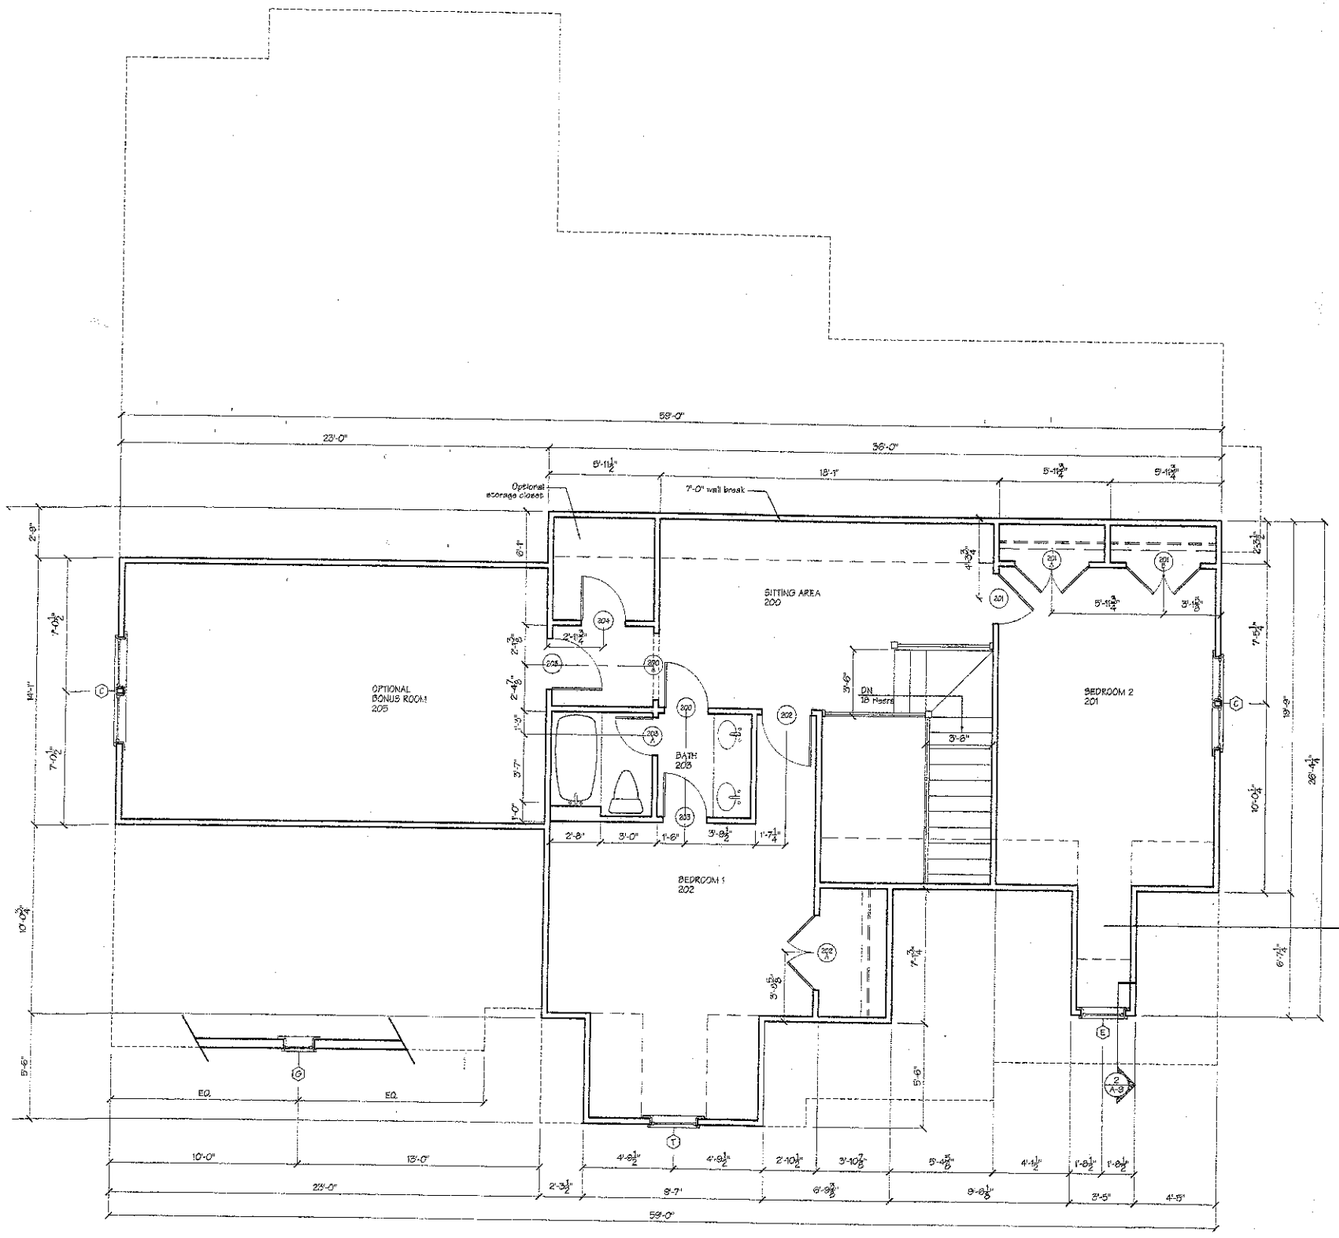

1 A-3 STANDARD SECOND FLOOR PLAN

1/4"=1'-0"

HEATED SQUARE FOOTAGE 919 SF
UNHEATED SQUARE FOOTAGE 326 SF

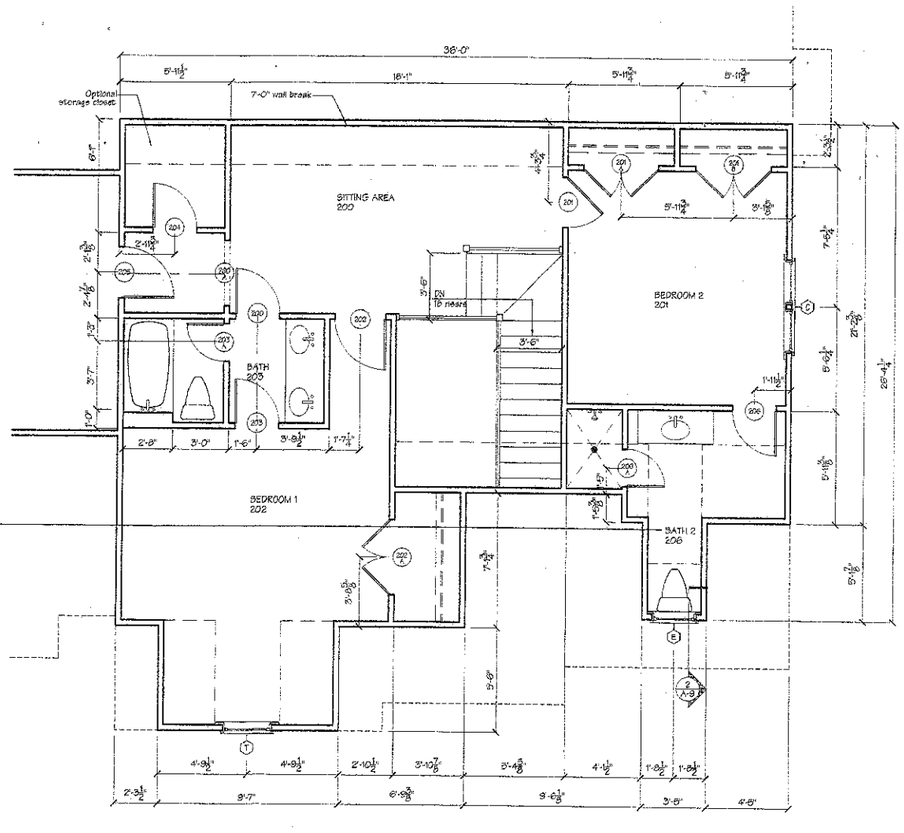

2 A-3 OPTIONAL SECOND FLOOR PLAN

1/4"=1'-0"

HEATED SQUARE FOOTAGE 927 SF
UNHEATED SQUARE FOOTAGE 326 SF

Meyer·Greeson·Paullin
Architecture/Interior Design PA
320 South Tryon Street • Suite 222 • Charlotte, NC 28202
Phone (704) 375-1001 • Fax (704) 333-3620

T. MARK PAULLIN
REGISTERED ARCHITECT
4571
CHARLOTTE, N.C.

Meyer • Greeson • Paullin, PA
N. C. Registered Architectural Corporation
Charlotte
North Carolina
Corp. No. 197

Floor Plan

Hadley House

Simonini Builders

Sconset Village at The Point
Lake Norman, North Carolina

Job No.: 05060 | Drawn by: TMM

Date Issued: March 20, 2007

Revisions: