
Simonini Builders specifications will override drawing notes.

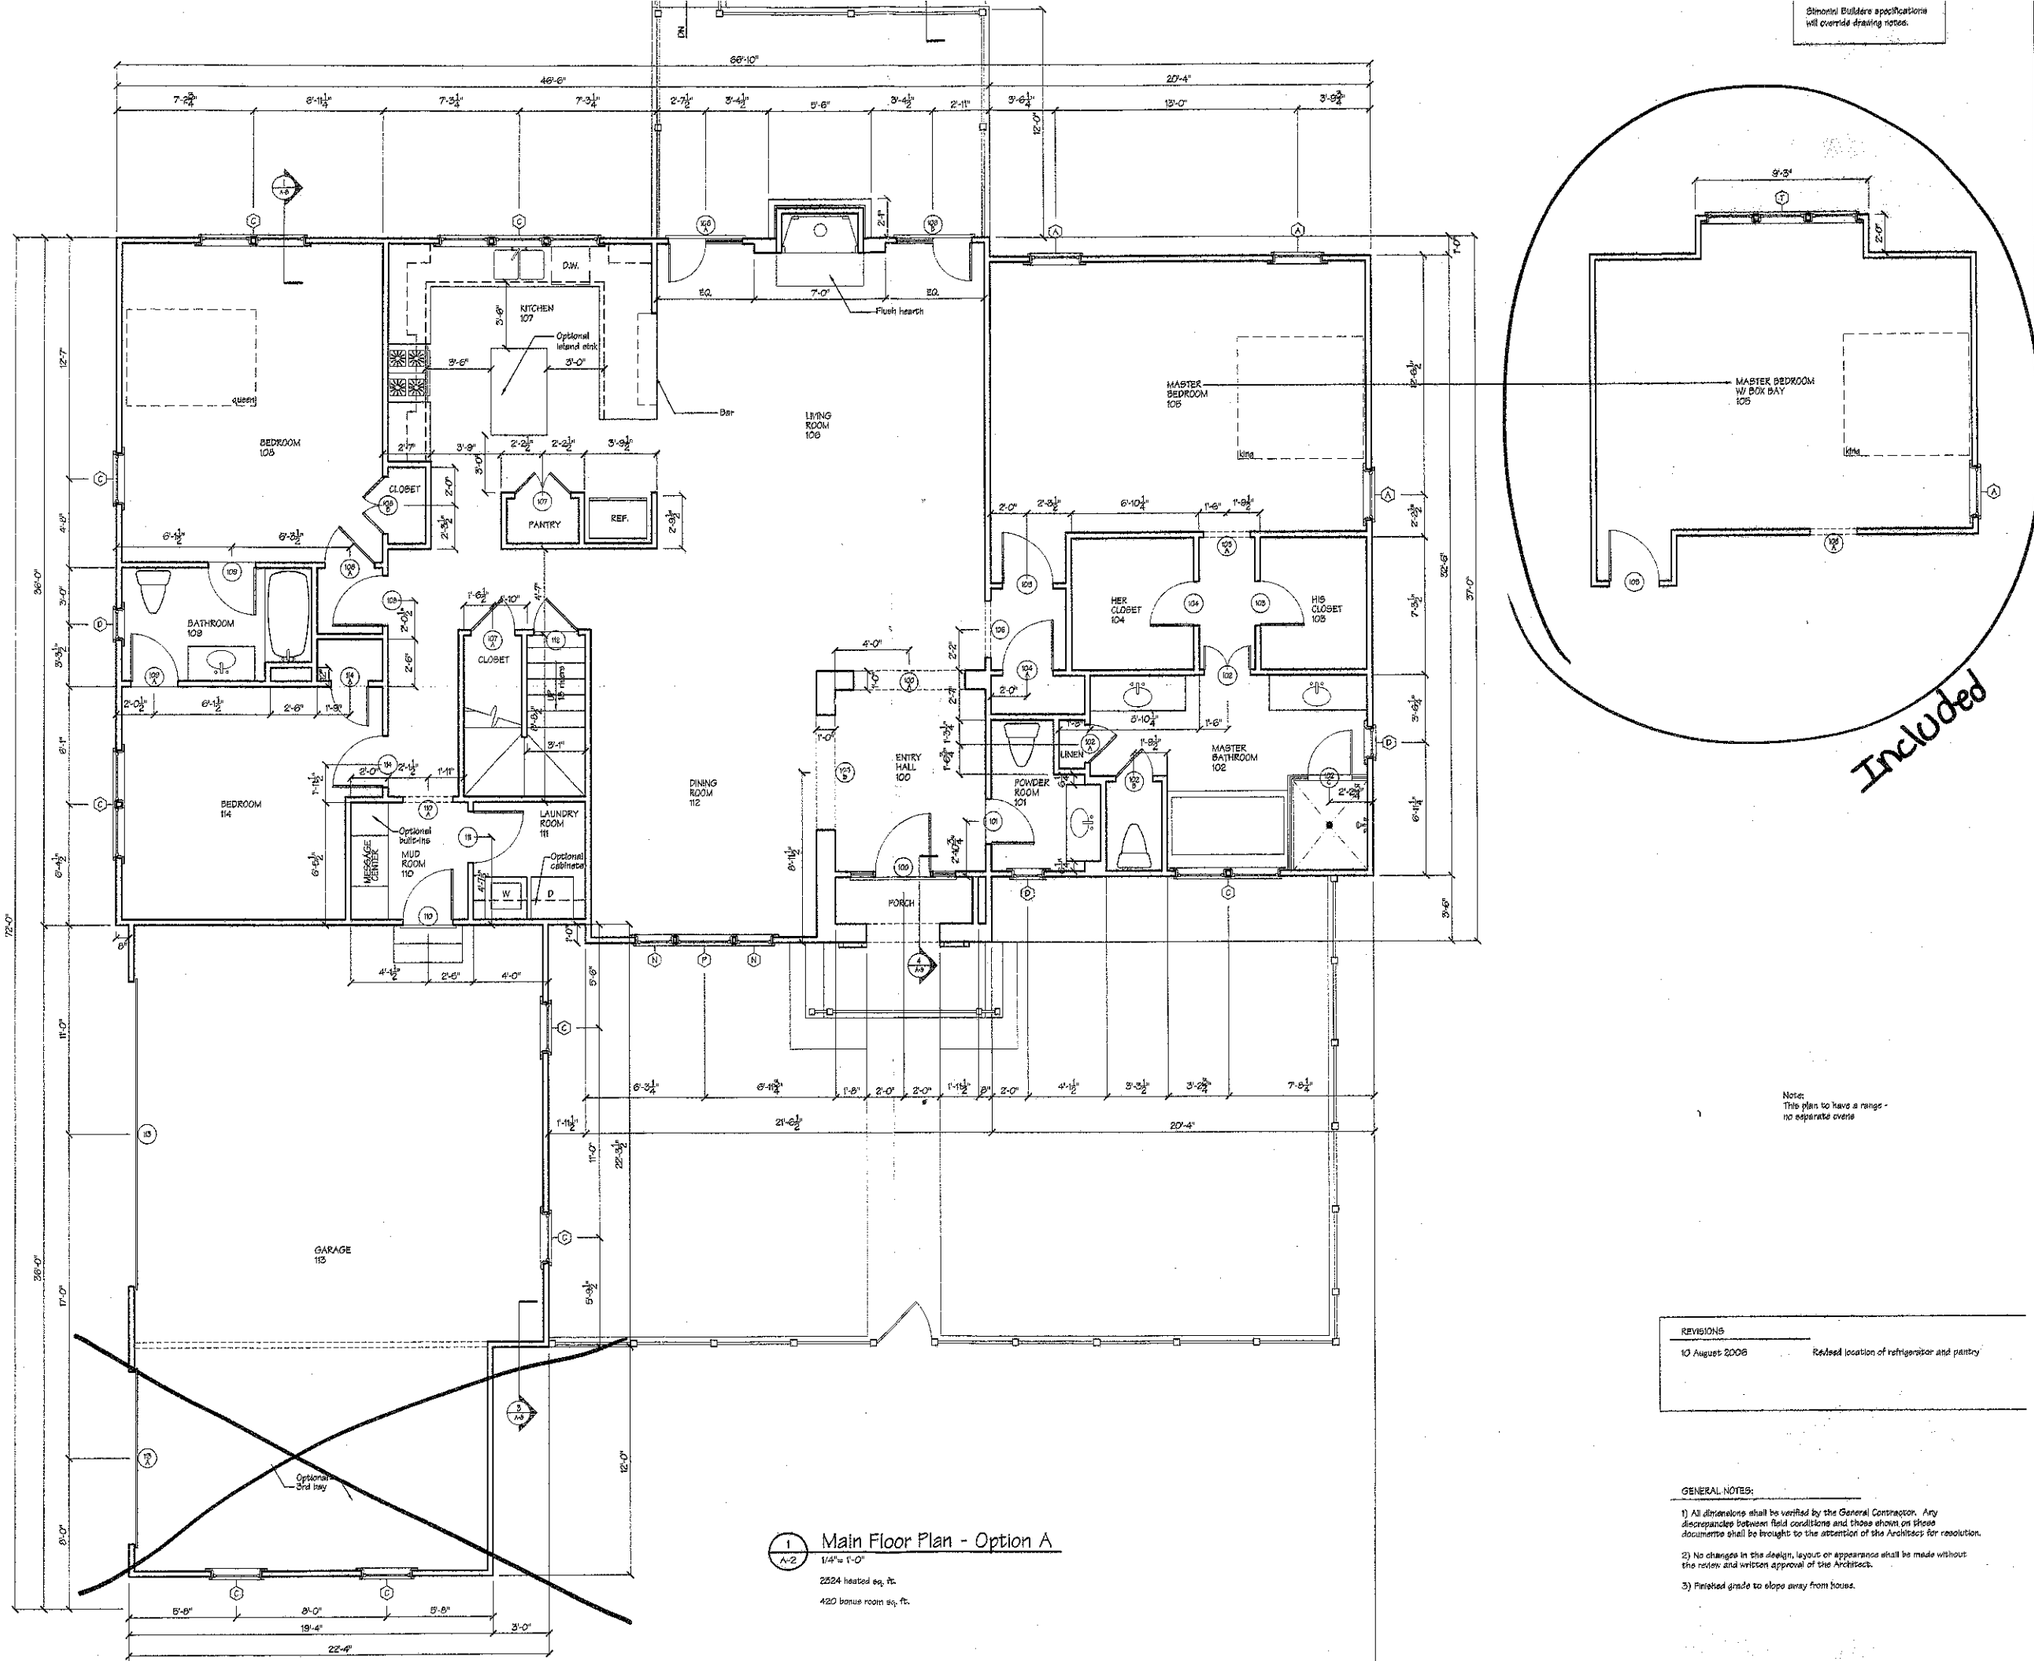

1 A-2 Main Floor Plan - Option A

1/4"= 1'-0"

2524 heated sq. ft.

420 bonus room sq. ft.

Included

Note:
This plan to have a range - no separate ovens

REVISIONS

10 August 2006 Revised location of refrigerator and pantry

GENERAL NOTES:

1) All dimensions shall be verified by the General Contractor. Any discrepancies between field conditions and those shown on these documents shall be brought to the attention of the Architect for resolution.

2) No changes in the design, layout or appearance shall be made without the review and written approval of the Architect.

3) Finished grade to slope away from house.

Meyer·Greeson·Paull


Floor Plan

Paddock House

Commission No: 04135 | Drawn by: JEM

Date Issued: August 8, 2005

A

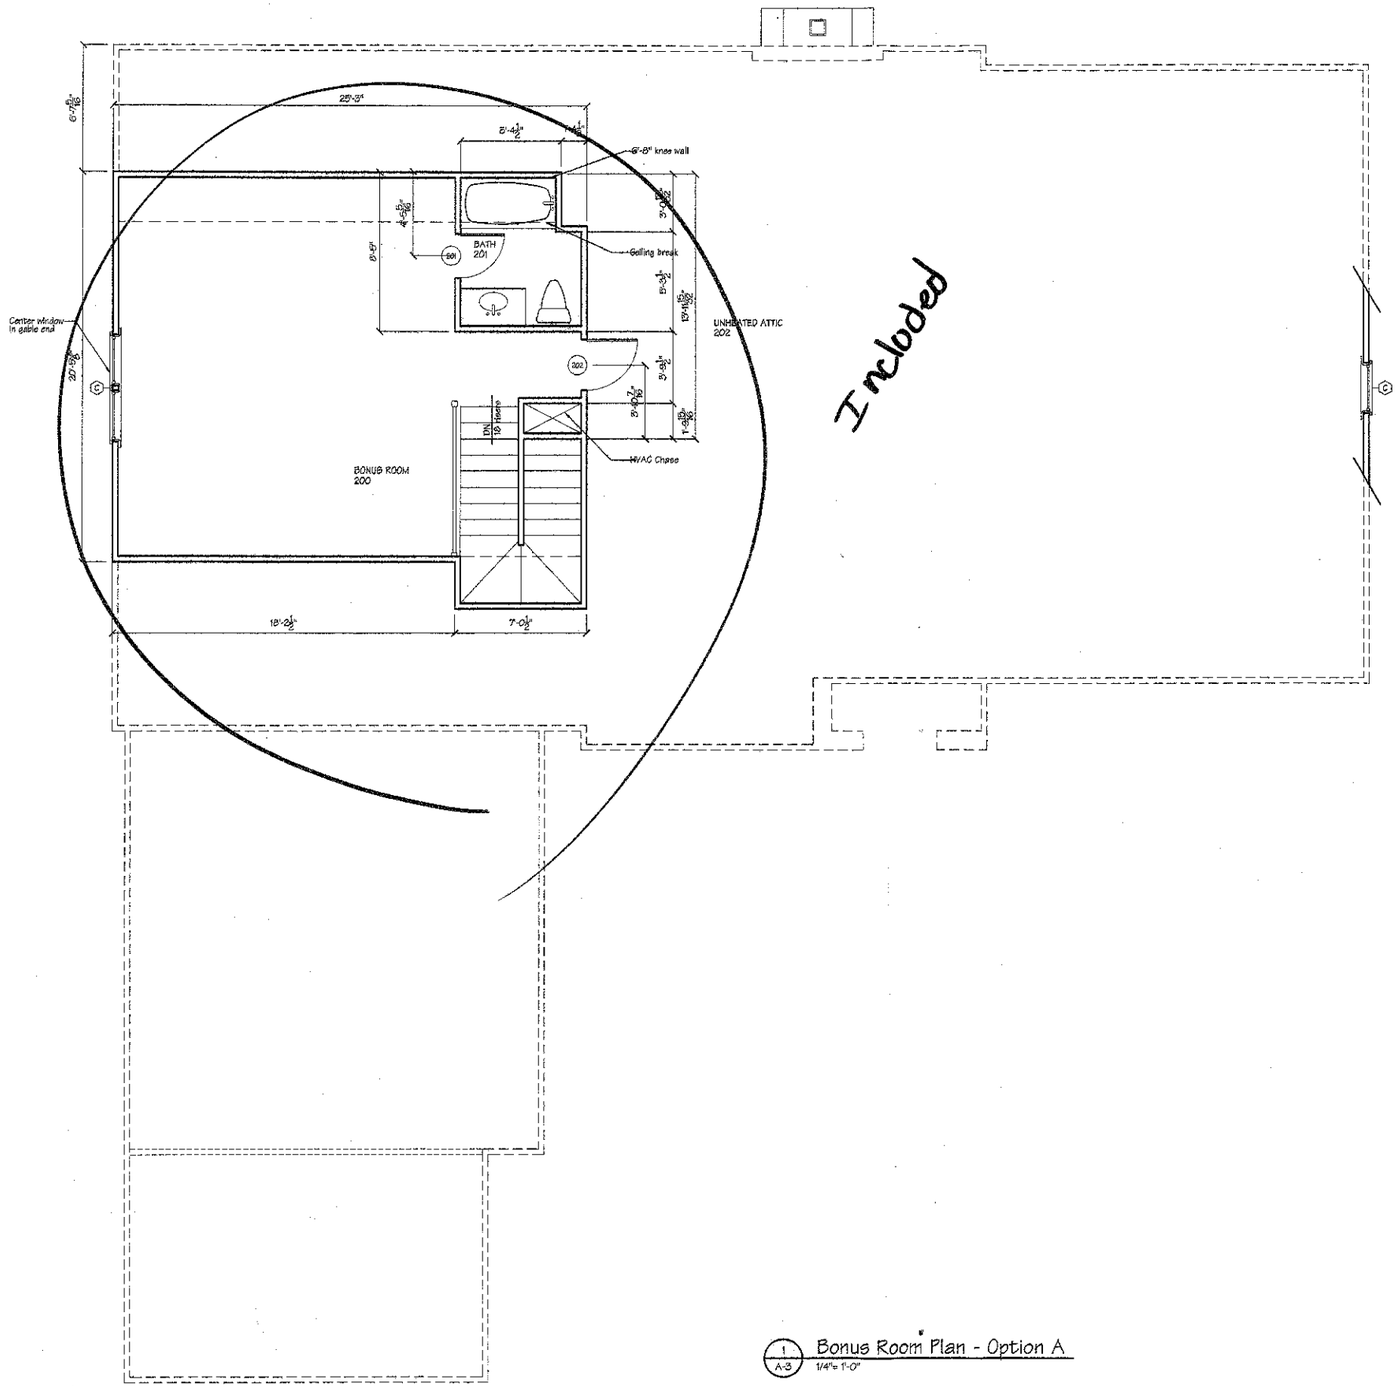

1 / A-3 Bonus Room Plan - Option A
1/4"= 1'-0"

Note:
Simonini Builders specifications will override drawing notes.

REVISIONS

10 August 2006	Added bonus room, new bath and closets

GENERAL NOTES:

1) All dimensions shall be verified by the General Contractor. Any discrepancies between field conditions and those shown on these documents shall be brought to the attention of the Architect for resolution.

2) No changes in the design, layout or appearance shall be made without the review and written approval of the Architect.

3) Finished grade to slope away from house.

Meyer·Greeson·Paulling

Floor Plan
Paddock House

Drawn by: JLM
Date Issued: August 8, 2005
Revisions

Permission No.: 04135

A